WINDOW SCHEDULE					
SL.NO.	TYPE	WIDTH	CILL LVL.	LINTEL LVL.	SIZE (HXW)
1.	W1	4915	100	2400	2300X4915
2.	W2	3635	100	2400	2300X3635
3.	W3	7500	100	2400	2300X7500
4.	W4	5535	100	2400	2300X5535
5.	W5	4900	100	2400	2300X4900
6.	W6	4960	100	2400	2300X4960
7.	W7	2660	100	2400	2300X2660
8.	W8	3590	100	2400	2300X3590
9.	W9	5920	100	2400	2300X5920
10.	W10	10235	100	2400	2300X10235
11.	W11	5040	100	2400	2300X5000
12.	W12	7040	100	2400	2300X2090
13.	W13	3415	100	2400	2300X3415
14.	W14	3060	100	2400	2300X3060
15.	W15	3405	100	2400	2300X3405
16.	W16	2505	100	2400	2300X2505
17.	W17	3910	100	2400	2300X3910
18.	W18	1500	100	2400	2300X1500
19.	W19	3325	100	2400	2300X3325
20.	W20	3245	100	2400	2300X3245
21.	W21	3385	100	2400	2300X3385

DOOR SCHEDULE					
SL.NO.	TYPE	WIDTH	CILL LVL.	LINTEL LVL.	SIZE (HXW)
1.	D1	2000	–	2400	2400X2000
2.	D2	1500	–	2400	2400X1500
3.	D3	900	–	2100	2100X900
4.	D4	800	–	2100	2100X2000
5.	D5	1200	–	2400	2400X2000
6.	D6	1000	–	2400	1000X2000

STAIRCASE SCHEDULE				
SL.NO.	TYPE	WIDTH	RISER	TREAD
1.	ST1	1550	150	300
2.	ST2	1550	150	300
3.	ST3	1550	150	300
4.	ST4	1550	150	300

LIFT SCHEDULE				
SL.NO.	TYPE	WELL SIZE WIDTH	WELL SIZE DEPTH	REMARK
1.	L1	2450	2500	FIRE LIFT
2.	L2	2450	2500	–
3.	L3	2450	2500	FIRE LIFT
4.	L4	2450	2525	–
5.	L5	2500	2025	FIRE LIFT
6.	L6	2500	2025	–
7.	L7	2500	2025	–
8.	L8	2585	2550	FIRE LIFT
9.	L9	2585	2550	–
10.	L10	2585	2550	–
11.	L11	2450	2500	FIRE LIFT
12.	L12	2450	2500	–
13.	L13	2550	2610	–
14.	L14	2550	2610	–

NOTE:
ALL DIMENSIONS IN MM.
GL INDICATES ROLLING SHUTTER AS/SHOP DIM

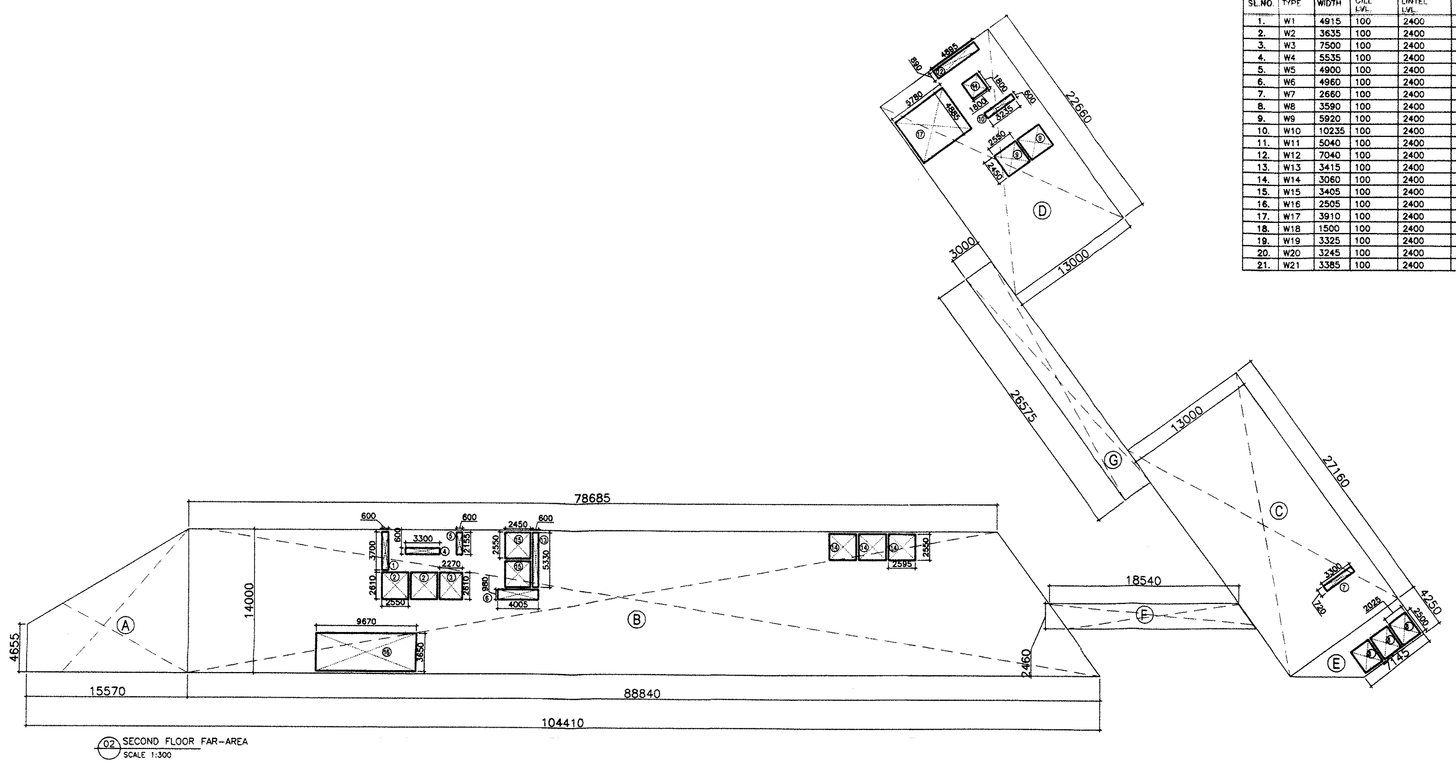

SECOND FLOOR PLAN AREA ANALYSIS							
Additions 'A'							
Description	Length (mt)	Breadth (mt)	BASE (mt)	HEIGHT (mt)	Area (sqm)	No. of figures	Total Area (sqm)
Area of Trapezoid A	4.655	–	14.000	15.570	145.23	1	145.23
Area of Trapezoid B	78.685	–	88.840	14.000	1172.68	1	1172.68
Area of Rectangle C	13.000	27.160	–	–	353.08	1	353.08
Area of Rectangle D	22.660	13.000	–	–	294.58	1	294.58
Area of Trapezoid E	13.000	–	7.145	4.050	40.79	1	40.79
Area of Parallelogram F	–	–	18.540	2.460	45.61	1	45.61
Area of Rectangle G	3.000	26.575	–	–	79.73	1	79.73
Total of all additions 'A'							2131.69
Deductions 'B'							
Description	Length (mt)	Breadth (mt)	BASE (mt)	HEIGHT (mt)	Area (sqm)	No. of figures	Total Area (sqm)
Area of Rectangle 1	3.700	0.600	–	–	2.22	1	2.22
Area of Rectangle 2	2.610	2.550	–	–	6.66	2	13.31
Area of Rectangle 3	2.270	2.610	–	–	5.92	1	5.92
Area of Rectangle 4	3.300	0.600	–	–	1.98	1	1.98
Area of Rectangle 5	2.155	0.600	–	–	1.29	1	1.29
Area of Rectangle 6	4.005	0.980	–	–	3.92	1	3.92
Area of Rectangle 7	3.300	0.720	–	–	2.38	1	2.38
Area of Rectangle 8	2.025	2.500	–	–	5.06	3	15.19
Area of Rectangle 9	2.550	2.450	–	–	6.25	2	12.50
Area of Rectangle 10	3.235	0.600	–	–	1.94	1	1.94
Area of Rectangle 11	1.800	1.800	–	–	3.24	1	3.24
Area of Rectangle 12	4.885	0.880	–	–	4.36	1	4.36
Area of Rectangle 13	5.330	0.600	–	–	3.20	1	3.20
Area of Rectangle 14	2.585	2.550	–	–	6.62	3	19.85
Area of Rectangle 15	2.450	2.550	–	–	6.25	2	12.50
Area of Rectangle 16	9.670	3.650	–	–	35.30	1	35.30
Area of Rectangle 17	5.780	4.885	–	–	28.24	1	28.24
Total of all Deductions 'B'							167.325
Total Floor FAR For Second Floor Plan = (A - B)							1964.366

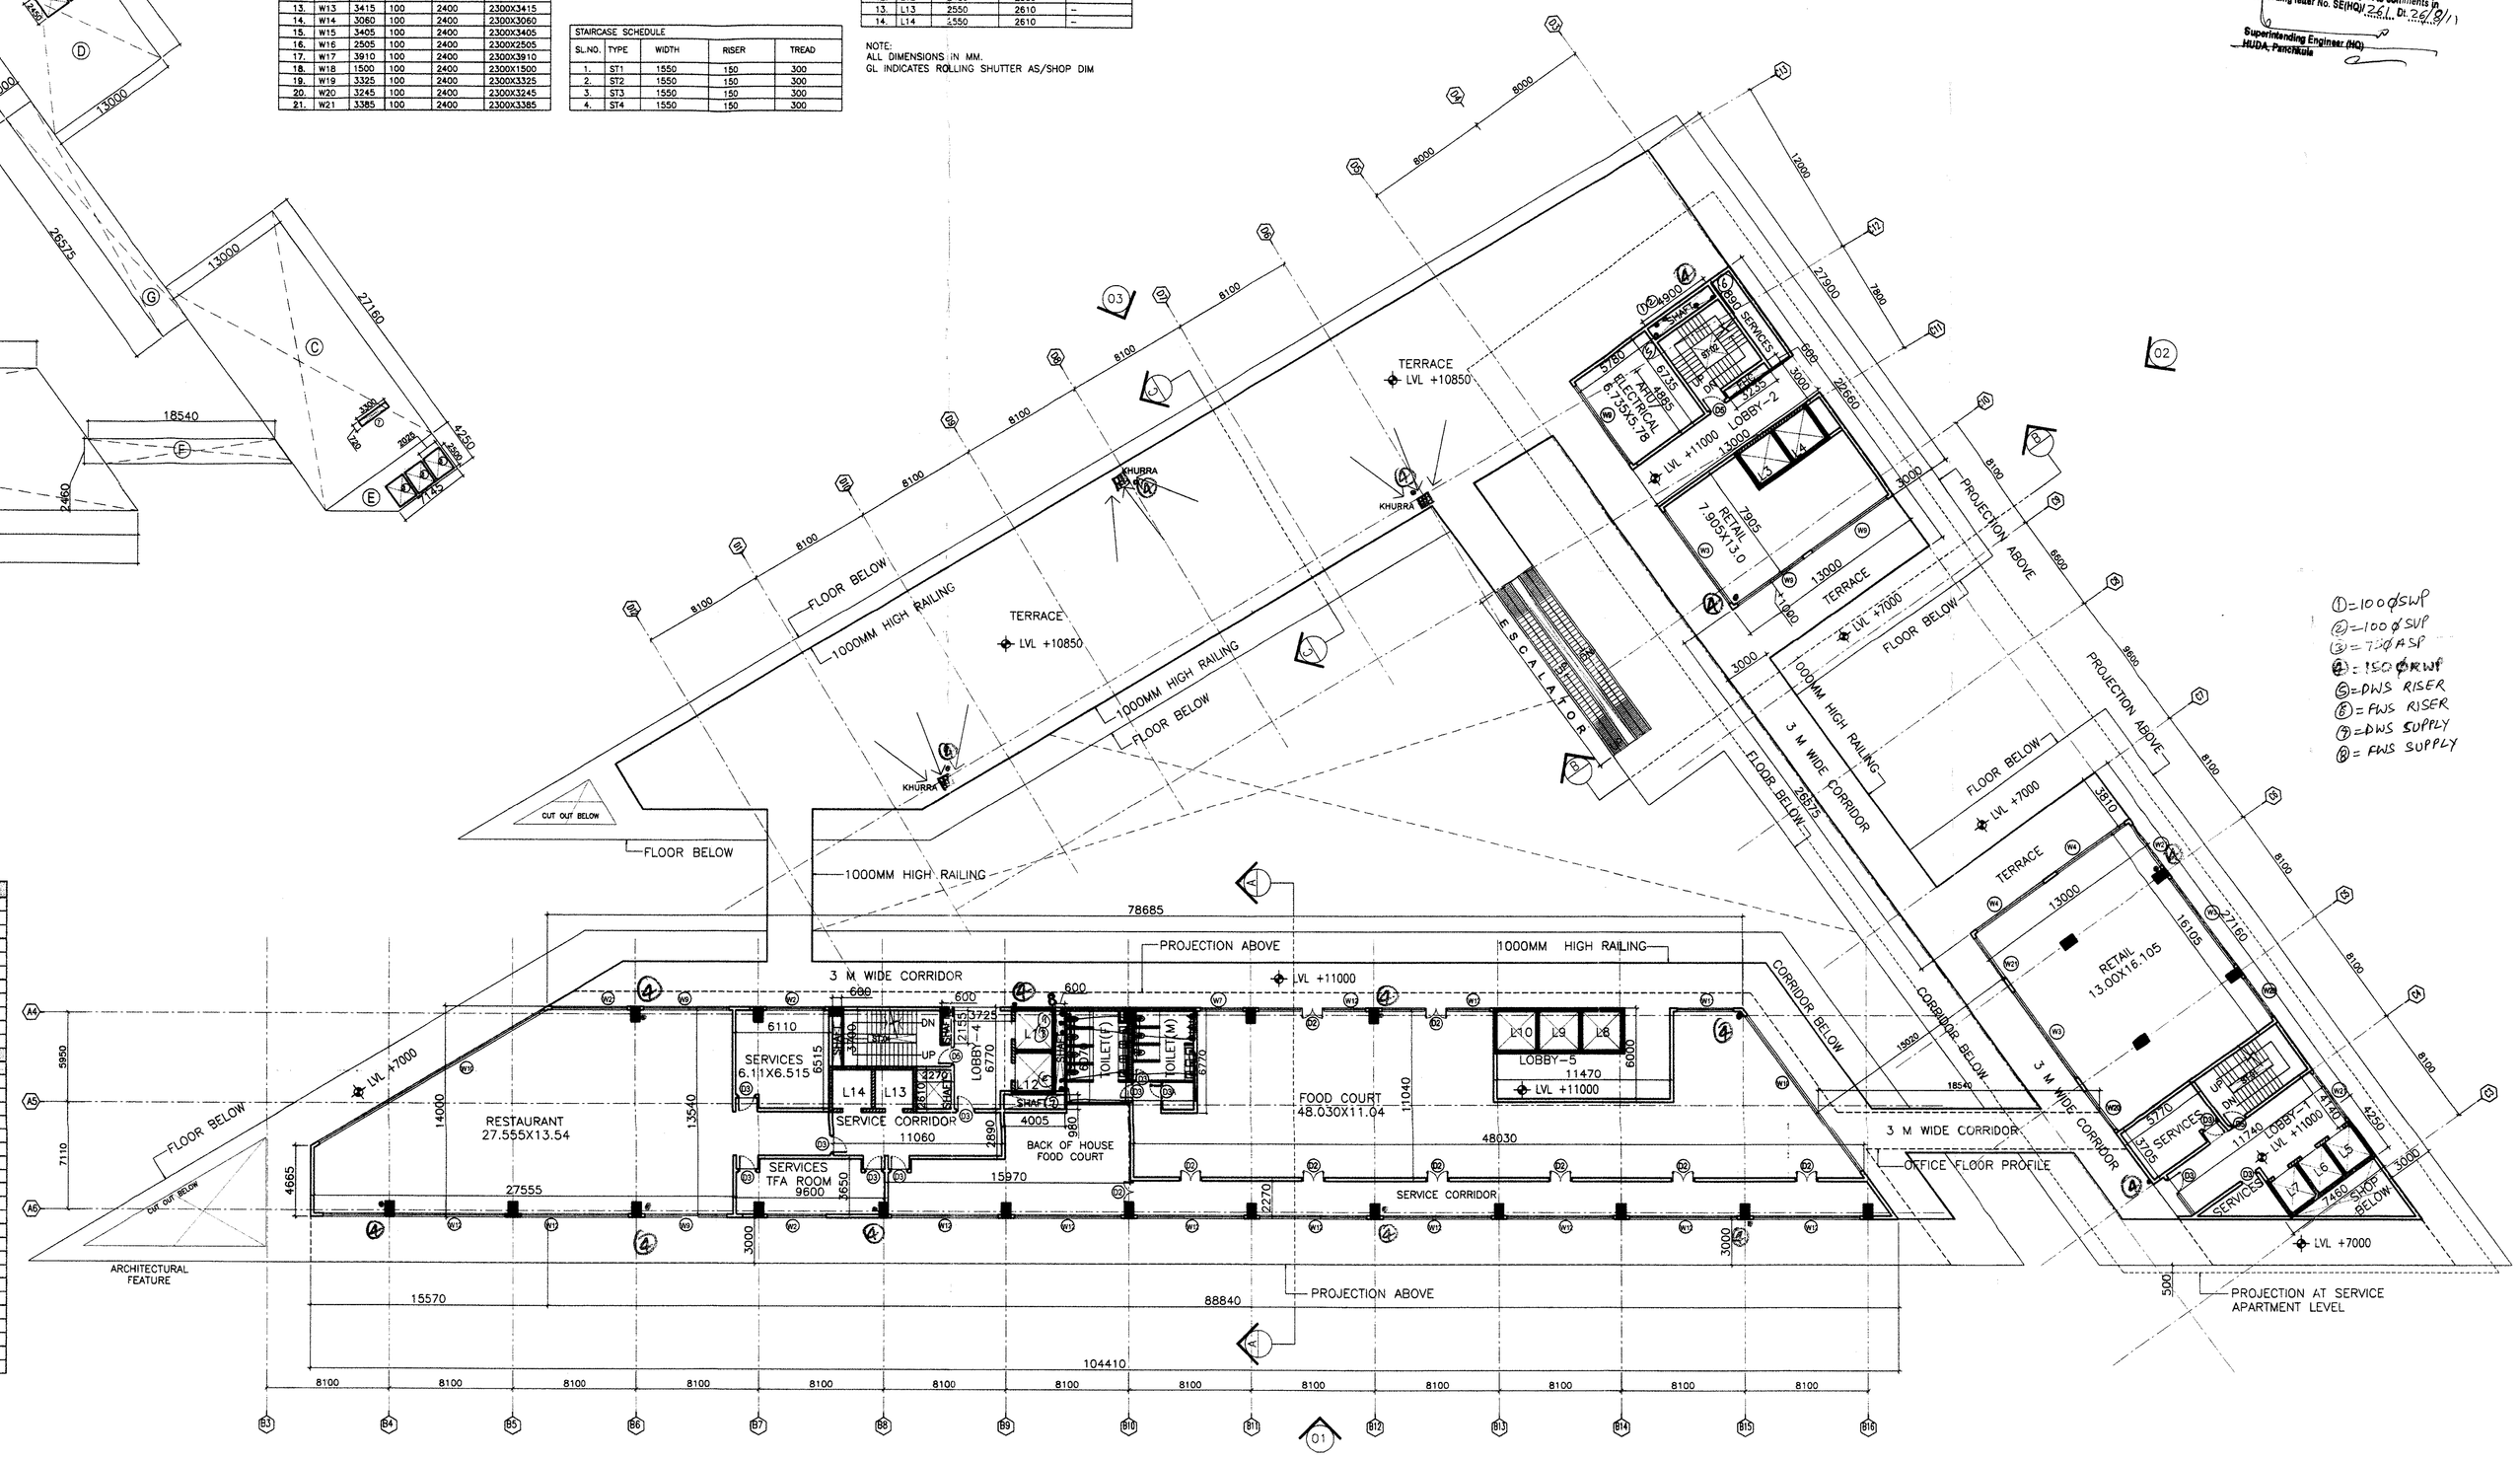

Checked and found ok for Public Health (Internal) Services only subject to comments in forwarding letter No. SE(HQ)/2161 Dt. 26/8/11
Superintending Engineer (HQ)
HUDA, Panchkula

NOTES:
1) ALL FIXTURE PROVIDED IN TOILETS ARE AS PER N.B.C.
2) BASEMENT WILL BE ARTIFICIALLY VENTILATED.
2) ALL SPACES (OFFICE, PARKING BASEMENT, SERVICES BASEMENT ETC.) WILL BE ARTIFICIALLY LIGHT. ANY NATURAL LIGHT WHICH IS AVAILABLE IN THE OFFICE SPACES IS ONLY INCIDENTAL IN THE AND NOT ESSENTIAL TO THE FUNCTIONAL OF THE BUILDINGS.
3) STANDBY GENERATING CAPACITY WILL BE PROVIDED FOR THE ELECTRICAL REQUIREMENT OF THE TOTAL SCHEME. THIS THEREFORE INCLUDES STANDBY GENERATION FOR ALL COMMON SERVICES, FIRE SERVICES, LIFTS ETC. AND ALSO THE ENTIRE ELECTRICAL LOAD FOR THE VENTILATION.
4) THIS BUILDING SHALL BE SPRINKLERED AS/NBC.
5) FIRE SAFETY MEASURES AS/NBC INCLUDES:
SMOKE DETECTOR – 6MT C/C (WHEREVER REQUIRED)
SPRINKLER 3MT C/C
HEAT DETECTOR – 6MT C/C (WHEREVER REQUIRED).

D.T.P. (HQ) Member Secretary H.P.C. | S.T.P. (G) Member S.P.C. | C.T.P. (Hr) Chairman S.P.C.

ID FA ATP

Project

Proposed Commercial Colony measuring 2.968 acres in Sector 114, Gurgaon Manesar Urban Complex being developed by M/S AMD ESTATE AND DEVELOPERS PVT LTD.

Owner's Sign

For:–
M/S AMD ESTATE AND DEVELOPERS PVT LTD.
c/o VSR Infratech Pvt. Ltd.
A–22, Hill View Apartments
Vasant Vihar, New Delhi 110057

Architect's Sign

GURPREET SINGH
CA / 2006 / 30...

Morphogenesis
N–858, Panchsheel Park, New Delhi, 110017, India
TEL: 91 11 41828070 FAX: 91 11 26490351
E Mail: studio@morphogenesis.org

Drawing Title
SECOND FLOOR PLAN
@+11000 LVL

Sanction

Drawing No.	North
03/09	
Scale 1:200	
Date NOV '11	