WINDOW SCHEDULE					
SL.NO.	TYPE	WIDTH	CILL LVL.	LINTEL LVL.	SIZE (HXW)
1.	W1	4915	100	2400	2300X4915
2.	W2	3635	100	2400	2300X3635
3.	W3	7500	100	2400	2300X7500
4.	W4	5535	100	2400	2300X5535
5.	W5	4900	100	2400	2300X4900
6.	W6	4960	100	2400	2300X4960
7.	W7	2860	100	2400	2300X2860
8.	W8	3590	100	2400	2300X3590
9.	W9	5920	100	2400	2300X5920
10.	W10	10235	100	2400	2300X10235
11.	W11	5040	100	2400	2300X2000
12.	W12	7040	100	2400	2300X2090
13.	W13	3415	100	2400	2300X3415
14.	W14	3080	100	2400	2300X3080
15.	W15	3405	100	2400	2300X3405
16.	W16	2505	100	2400	2300X2505
17.	W17	3910	100	2400	2300X3910
18.	W18	1500	100	2400	2300X1500
19.	W19	3325	100	2400	2300X3325
20.	W20	3245	100	2400	2300X3245
21.	W21	3385	100	2400	2300X3385

DOOR SCHEDULE					
SL.NO.	TYPE	WIDTH	CILL LVL.	LINTEL LVL.	SIZE (HXW)
1.	D1	2000	–	2400	2400X2000
2.	D2	1500	–	2400	2400X1500
3.	D3	900	–	2100	2100X900
4.	D4	600	–	2100	2100X2000
5.	D5	1200	–	2400	2400X2000
6.	D6	1000	–	2400	1000X2000

STAIRCASE SCHEDULE				
SL.NO.	TYPE	WIDTH	RISER	TREAD
1.	ST1	1550	150	300
2.	ST2	1550	150	300
3.	ST3	1550	150	300
4.	ST4	1550	150	300

LIFT SCHEDULE				
SL.NO.	TYPE	WELL SIZE		REMARK
		WIDTH	DEPTH	
1.	L1	2450	2500	FIRE LIFT
2.	L2	2450	2500	–
3.	L3	2450	2500	FIRE LIFT
4.	L4	2450	2500	–
5.	L5	2500	2025	FIRE LIFT
6.	L6	2500	2025	–
7.	L7	2500	2025	–
8.	L8	2595	2550	FIRE LIFT
9.	L9	2595	2550	–
10.	L10	2595	2550	–
11.	L11	2450	2500	FIRE LIFT
12.	L12	2450	2500	–
13.	L13	2550	2610	–
14.	L14	2550	2610	–

NOTE:
ALL DIMENSIONS IN MM.
GL INDICATES ROLLING SHUTTER AS/SHOP DIM

TYPICAL FLOOR PLAN(6th,7th,8th) AREA ANALYSIS								
Additions 'A'								
Description	Length (mt)	Breadth (mt)	BASE (mt)	HEIGHT (mt)		Area (sqm)	No. of figures	Total Area (sqm)
Area of Rectangle A	64.735	18.000	---	---		1165.23	1	1165.23
Area of Triangle B	---	---	11.575	15.96	--	92.37	1	92.37
Area of Rectangle C	10.230	7.800	---	---		79.79	1	79.79
Area of Parallelogram D	24.705	1.500	---	---		37.06	1	37.06
Area of Rectangle E	20.000	1.500	---	---		30.00	1	30.00
Total of all additions 'A'								1404.45
Deductions 'B'								
Description	Length (mt)	Breadth (mt)	BASE (mt)	HEIGHT (mt)		Area (sqm)	No. of figures	Total Area (sqm)
Area of Rectangle 1	1.800	1.800	---	---		3.24	1	3.24
Area of Rectangle 2	6.010	1.410	---	---		8.47	1	8.47
Area of Rectangle 3	3.235	0.600	---	---		1.94	1	1.94
Area of Rectangle 4	2.550	2.450	---	---		6.25	2	12.50
Area of Rectangle 5	3.300	0.600	---	---		1.98	1	1.98
Area of Rectangle 6	2.025	2.500	---	---	--	5.06	3	15.19
Area of Rectangle 7	0.600	0.880	---	---	--	0.53	1	0.53
Area of Rectangle 8	0.600	1.200	---	---	--	0.72	14	10.08
Area of Rectangle 9	24.135	1.040	---	---	--	25.10	1	25.10
Area of Rectangle 10	19.540	1.040	---	---	--	20.32	1	20.32
Area of Trapezoid 11	5.405	---	1.310	2.970		9.97	1	9.97
Area of Rectangle 12	1.830	2.230	---	---	--	4.08	1	4.08
Area of Rectangle 13	0.770	2.715	---	---	--	2.09	1	2.09
Area of Triangle 14	---	---	13.98	6.645	--	46.45	1	46.45
Total of all Deductions 'B'								161.939
Total Floor FAR For typical Floor Plan = (A - B)								1242.511

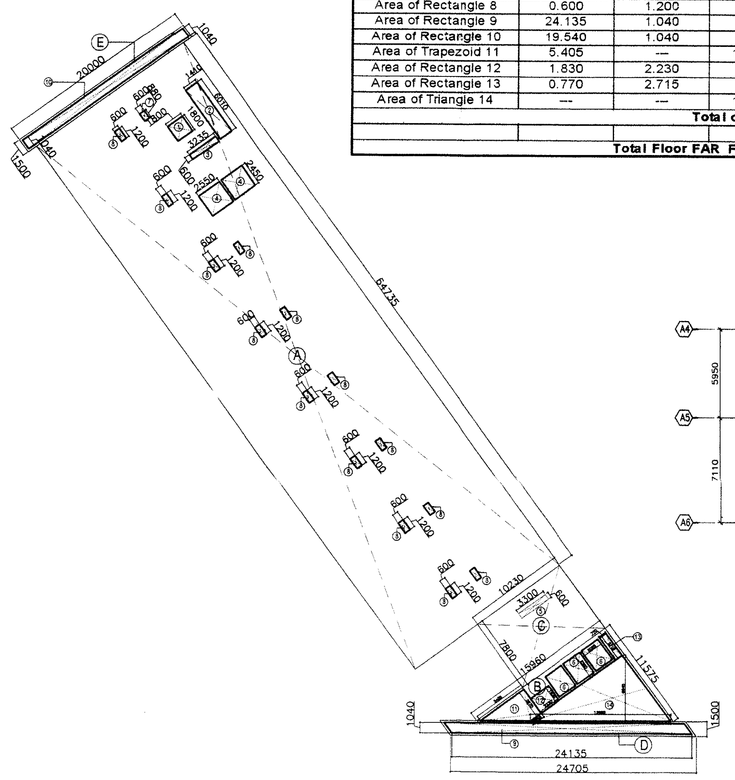

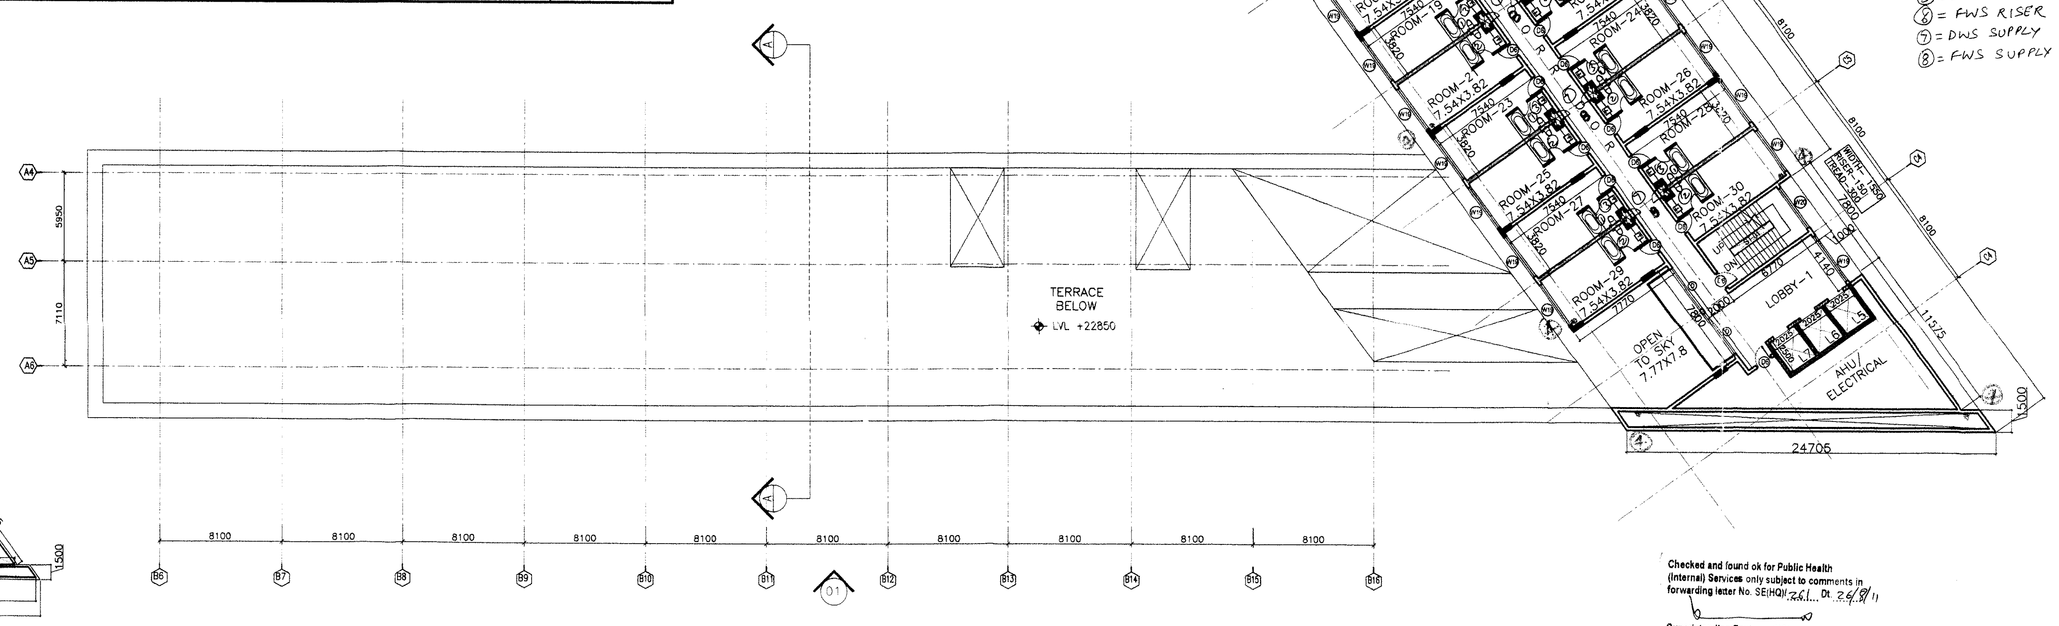

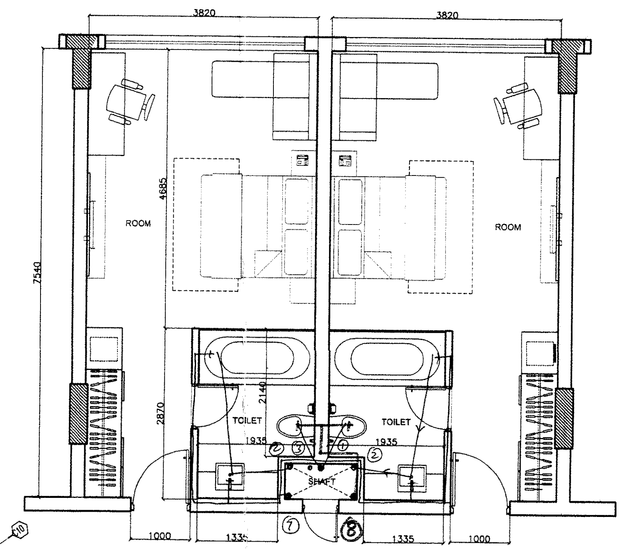

TYPICAL ROOM UNIT

① = 100 ø SWP
② = 100 ø SVP
③ = 75 ø ASP
④ = 150 ø ANP
⑤ = DWS RISER
⑥ = FWS RISER
⑦ = DWS SUPPLY
⑧ = FWS SUPPLY

Checked and found ok for Public Health (Internal) Services only subject to comments in forwarding letter No. SE(HQ)/ 261 Dt. 26/9/11

Superintending Engineer (HQ)
HUDA, Panchkula

NOTES:
1) ALL FIXTURE PROVIDED IN TOILETS ARE AS PER N.B.C.
3) BASEMENT WILL BE ARTIFICIALLY VENTILATED.
2) ALL SPACES (OFFICE, PARKING BASEMENT, SERVICES BASEMENT ETC.) WILL BE ARTIFICIALLY LIGHT, ANY NATURAL LIGHT WHICH IS AVAILABLE IN THE OFFICE SPACES IS ONLY INCIDENTAL IN THE AND NOT ESSENTIAL TO THE FUNCTIONAL OF THE BUILDINGS.
3) STANDBY GENERATING CAPACITY WILL BE PROVIDED FOR THE ELECTRICAL REQUIREMENT OF THE TOTAL SCHEME. THIS THEREFORE INCLUDES STANDBY GENERATION FOR ALL COMMON SERVICES, FIRE SERVICES, LIFTS ETC. AND ALSO THE ENTIRE ELECTRICAL LOAD FOR THE VENTILATION.
4) THIS BUILDING SHALL BE SPRINKLERED AS/NBC.
5) FIRE SAFETY MEASURES AS/NBC INCLUDES:
SMOKE DETECTOR – 6MT C/C (WHEREVER REQUIRED)
SPRINKLER 3MT C/C
HEAT DETECTOR – 5MT C/C (WHEREVER REQUIRED).
6) ALL TOILETS WILL BE ARTIFICIALY VENTILATED

D.T.P.(HQ) Member Secretary B.B.S. – II
S.T.P. (G) Member B.P.C.
C.T.P (HQ) Chairman B.P.C.

TAD TD PA ATP

Project

Proposed Commercial Colony measuring 2.968 acres in Sector 114, Gurgaon Manesar Urban Complex being developed by M/S AMD ESTATE AND DEVELOPERS PVT LTD.

Owner's Sign

For:–
M/S AMD ESTATE AND DEVELOPERS PVT LTD.
c/o VSR Infratech Pvt. Ltd.
A–22, Hill View Apartments
Vasant Vihar, New Delhi 110057

Architect's Sign

GURPREET SINGH
CA / 2008 / 38929

Morphogenesis
N–85B, Panchsheel Park, New Delhi, 110017, India.
TEL: 91 11 41528070 FAX: 91 11 26490351
E Mail: studio@morphogenesis.org

Drawing Title
TYPICAL FLOOR PLAN
6th, 7th, 8th

Sanction

Drawing No.	North
08/09	
Scale 1:200	
Date NOV '11	