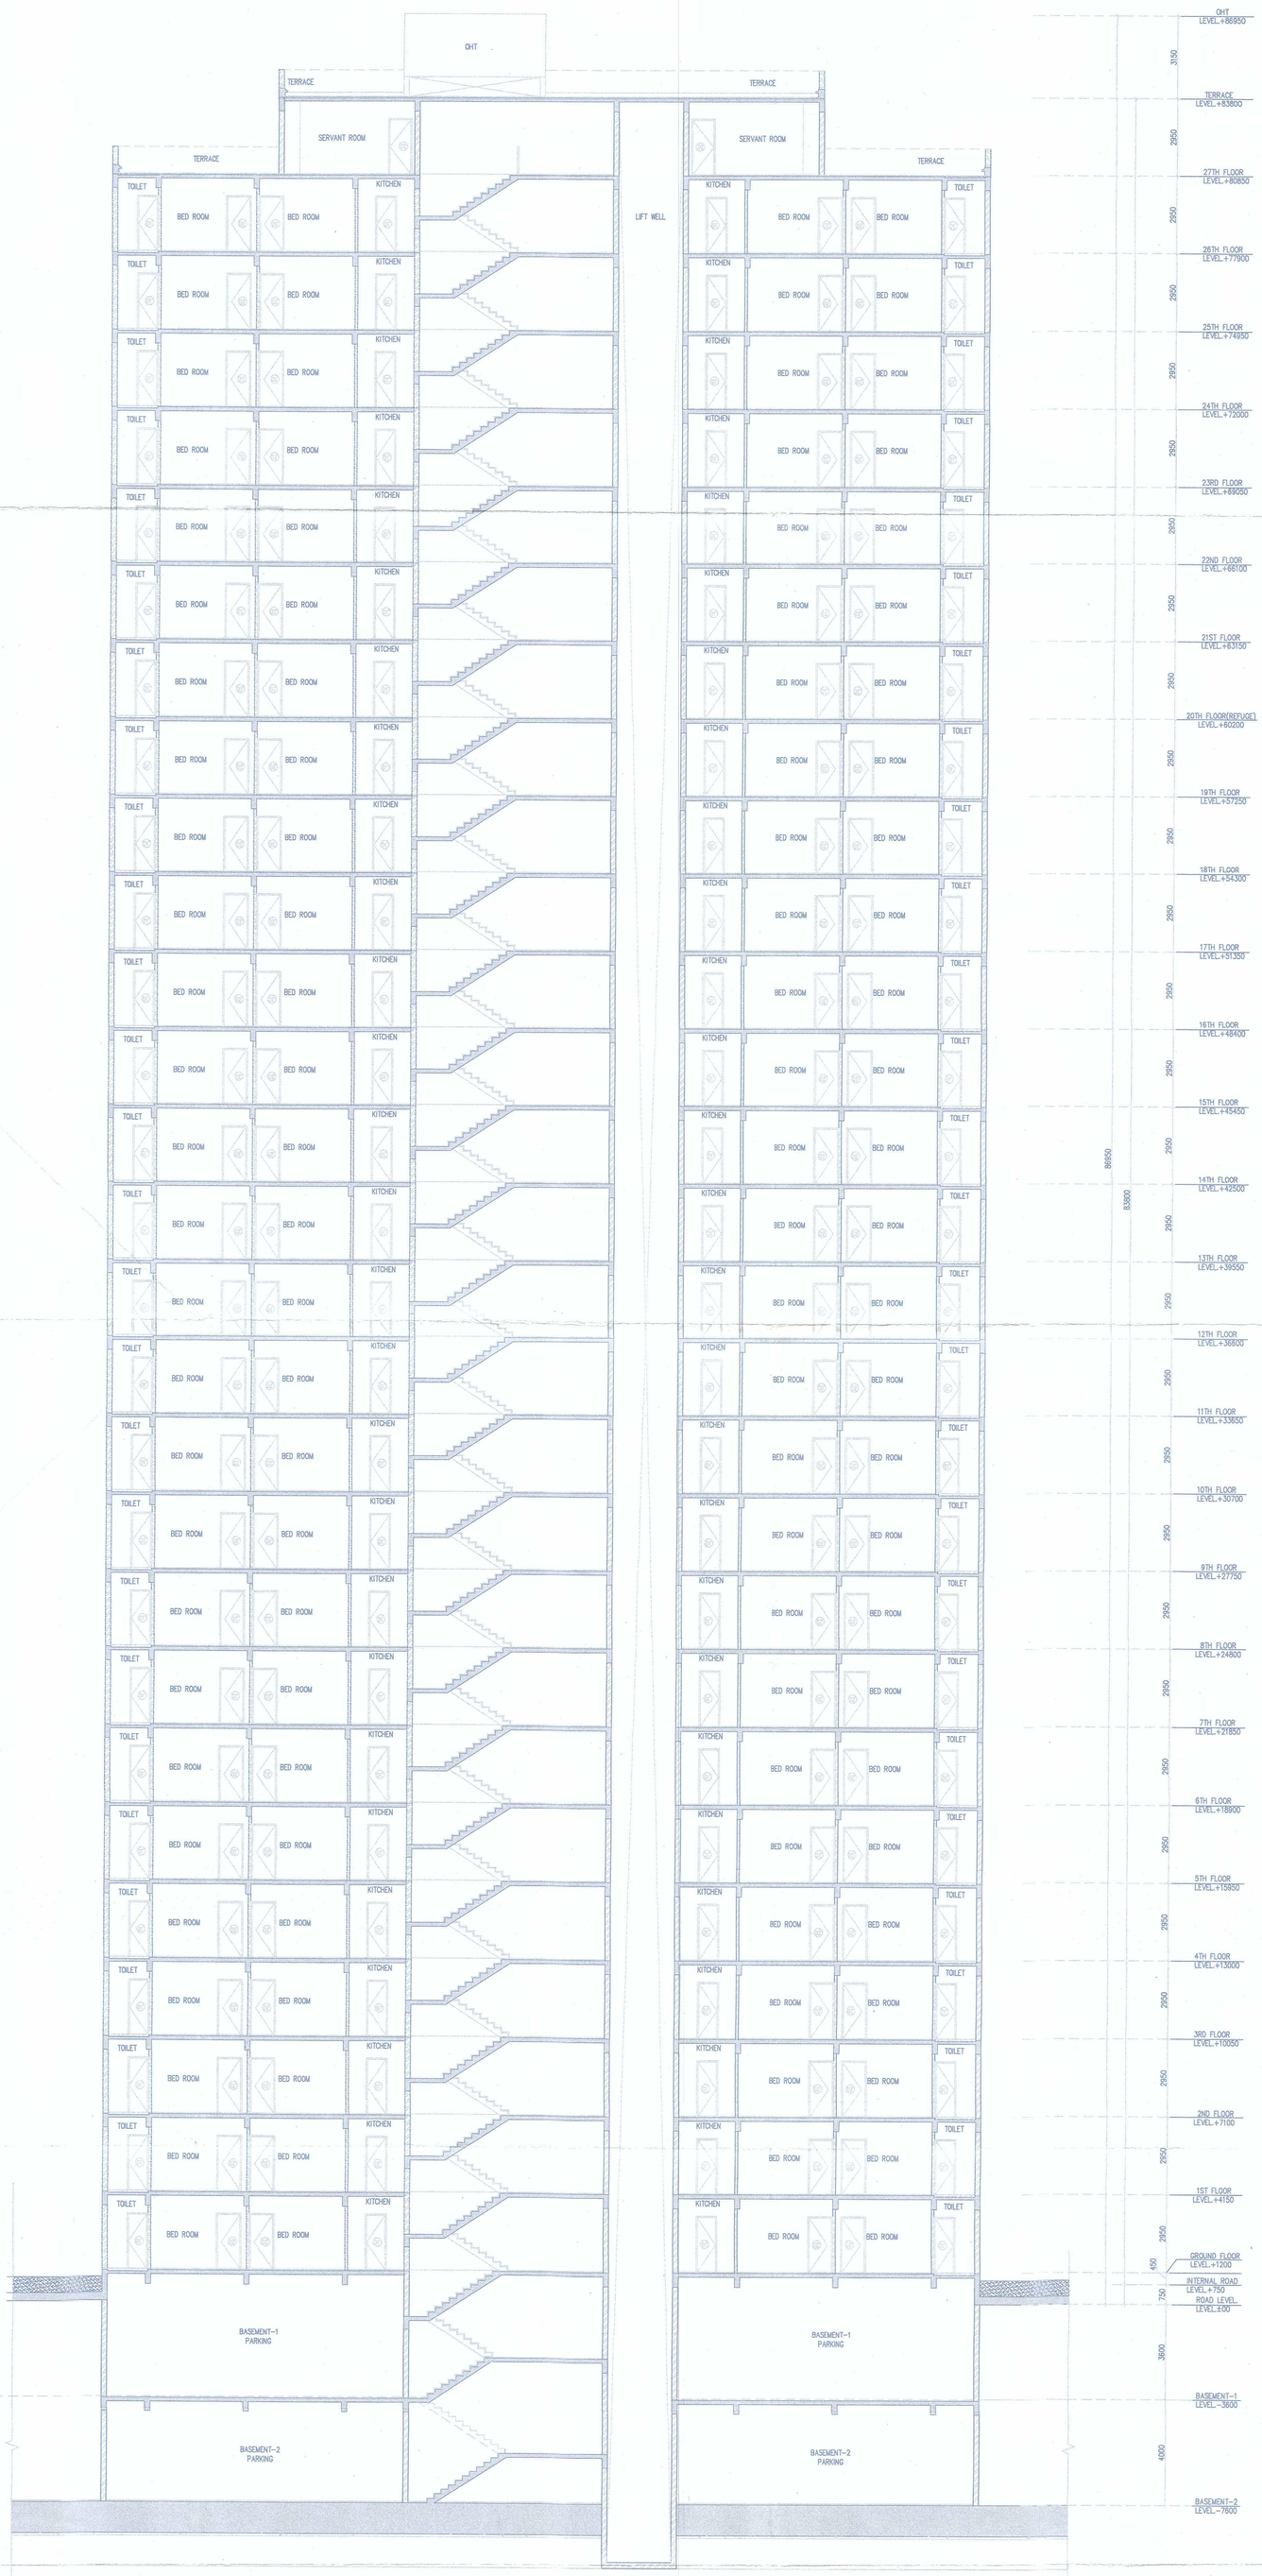

SECTION-01
(TOWER-2& 6)

Note :-

1. BUILDING WILL BE DESIGNED (STRUCTURES) AS PER RELEVENT IS CODES FOR EARTH QUAKE RESISTANCE.

2. BUILDING IS HAS AUTOMATIC SPRINKLER SYSTEM ON ALL FLOORS.

LEGEND:-

Project:

ADDITIONAL PROPOSED BUILDING PLAN OF PHASE-2 OF GROUP HOUSING COLONY FOR AN AREA MEASURING 34.0229 ACRES(LICENSE NO.246 OF 2007 DATED 29.10.2007, LICENSE NO.56 OF 2011 DATED 23.06.2011, LICENSE NO.37 OF 2012 DATED 22.04.2012, LICENSE NO.66 OF 2012 DATED 21.06.2012,LICENSE NO..67 OF 2012 DATED 21.06.2012, LICENSE NO.43 OF 2014 DATED 16.06.2014 AND LICENSE NO.44 OF 2014 DATED 16.06.2014) IN SECTOR-104, GURUGRAM MANESAR URBAN COMPLEX BEING DEVELOPED BY JUVENTUS ESTATE LTD. AND OTHERS

Associate Architects

RSMS ARCHITECTS

RSMS ARCHITECTS PVT. LTD.
69,Nora Niwas Bhawani Kunj
(Behind D2), Vasant Kunj,
New Delhi-110070.
Tel.: 011-26898616,26898617
www.rsms-arch.com

ARCHITECT(HQ) S.T.P. Member Secretary BPC JD | S.T.P.(G) Member BPC PA | C.T.P.(R) Chairman BPC ATP

OWNER'S SEAL & SIGNATURE

ARCHITECT'S SEAL & SIGNATURE

(RAM AVTAR PASSI) S.D. | (BALWANT SINGH) S.D.

ARCHITECT(HQ) S.T.P. Member Secretary BPC JD | S.T.P.(G) Member BPC PA | C.T.P.(R) Chairman BPC ATP | Senior Town Planner Gurgaon | Fire Officer (H.Q.) Urban Local Bodies Deptt. Haryana, Panchkula

JULY.-2017. | Scale : 1:100

Drawing Title:- SECTION-01 TOWER-2-07 | Drawing No:-

This is a " PROVISIONAL APPROVED BUILDING PLAN" only for purpose of inviting objection from the general public

Architect (HQ), Directorate of Town and Country Planning, Haryana, Chandigarh

SANCTIONED
To Be Read In Conjunction With
Memo No. ZP-968/AD(BR)/2018/21837
Dt. 24/7/18

SUB. | HERO RESI. SEC.-104