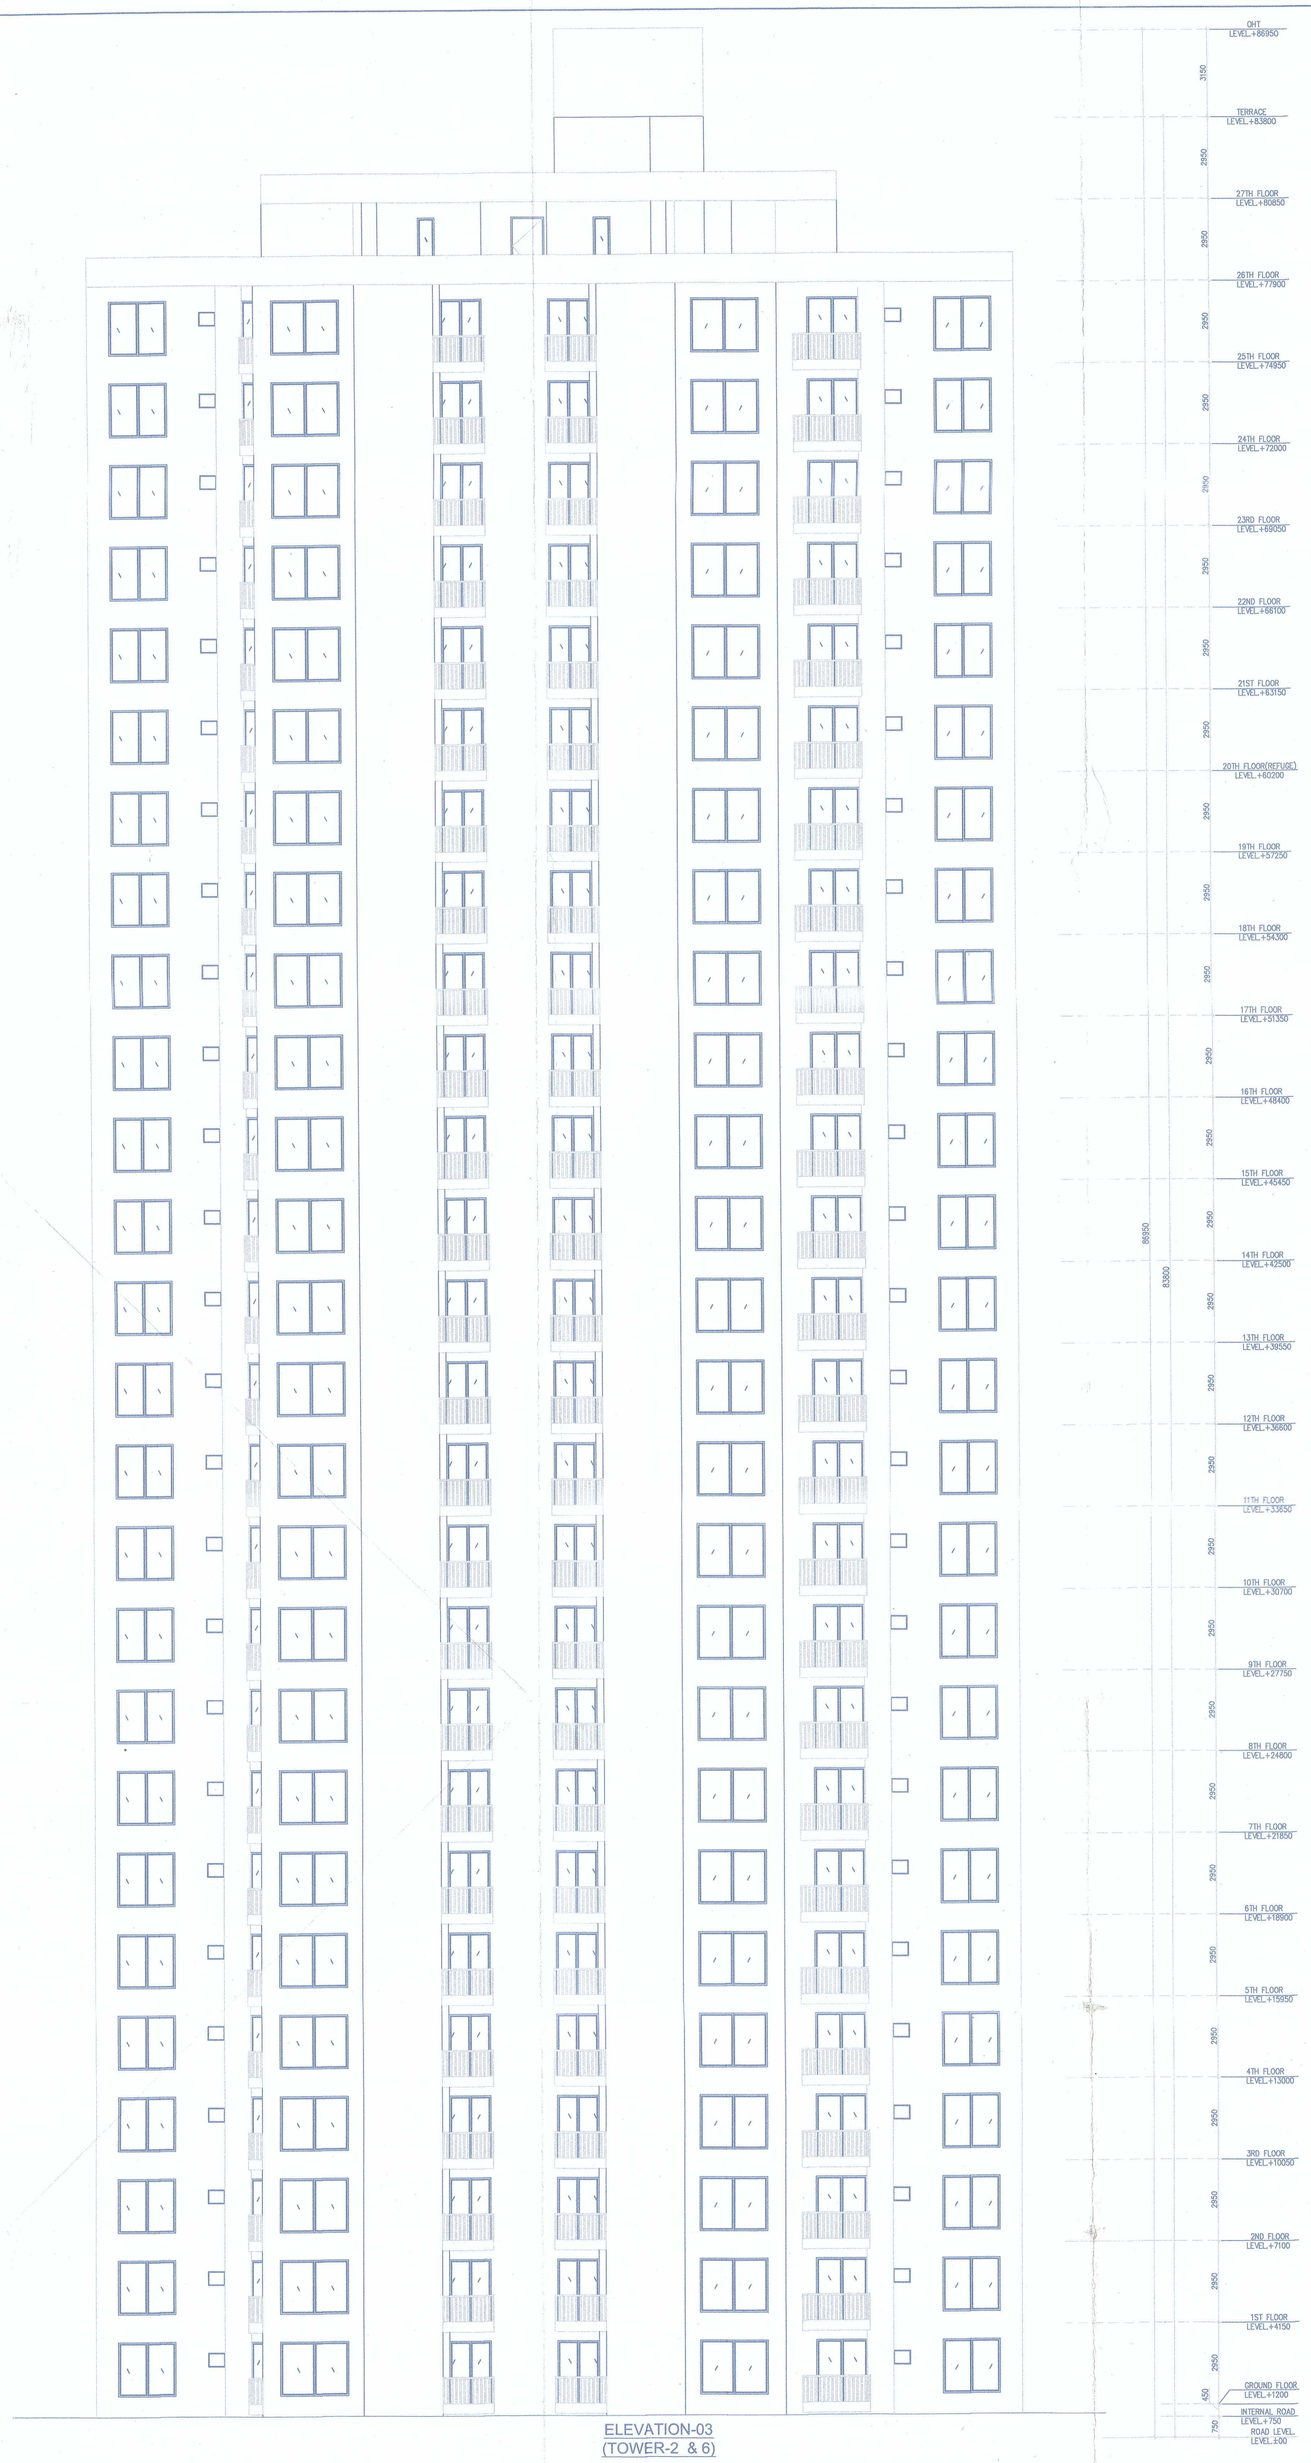

ELEVATION-03
(TOWER-2 & 6)

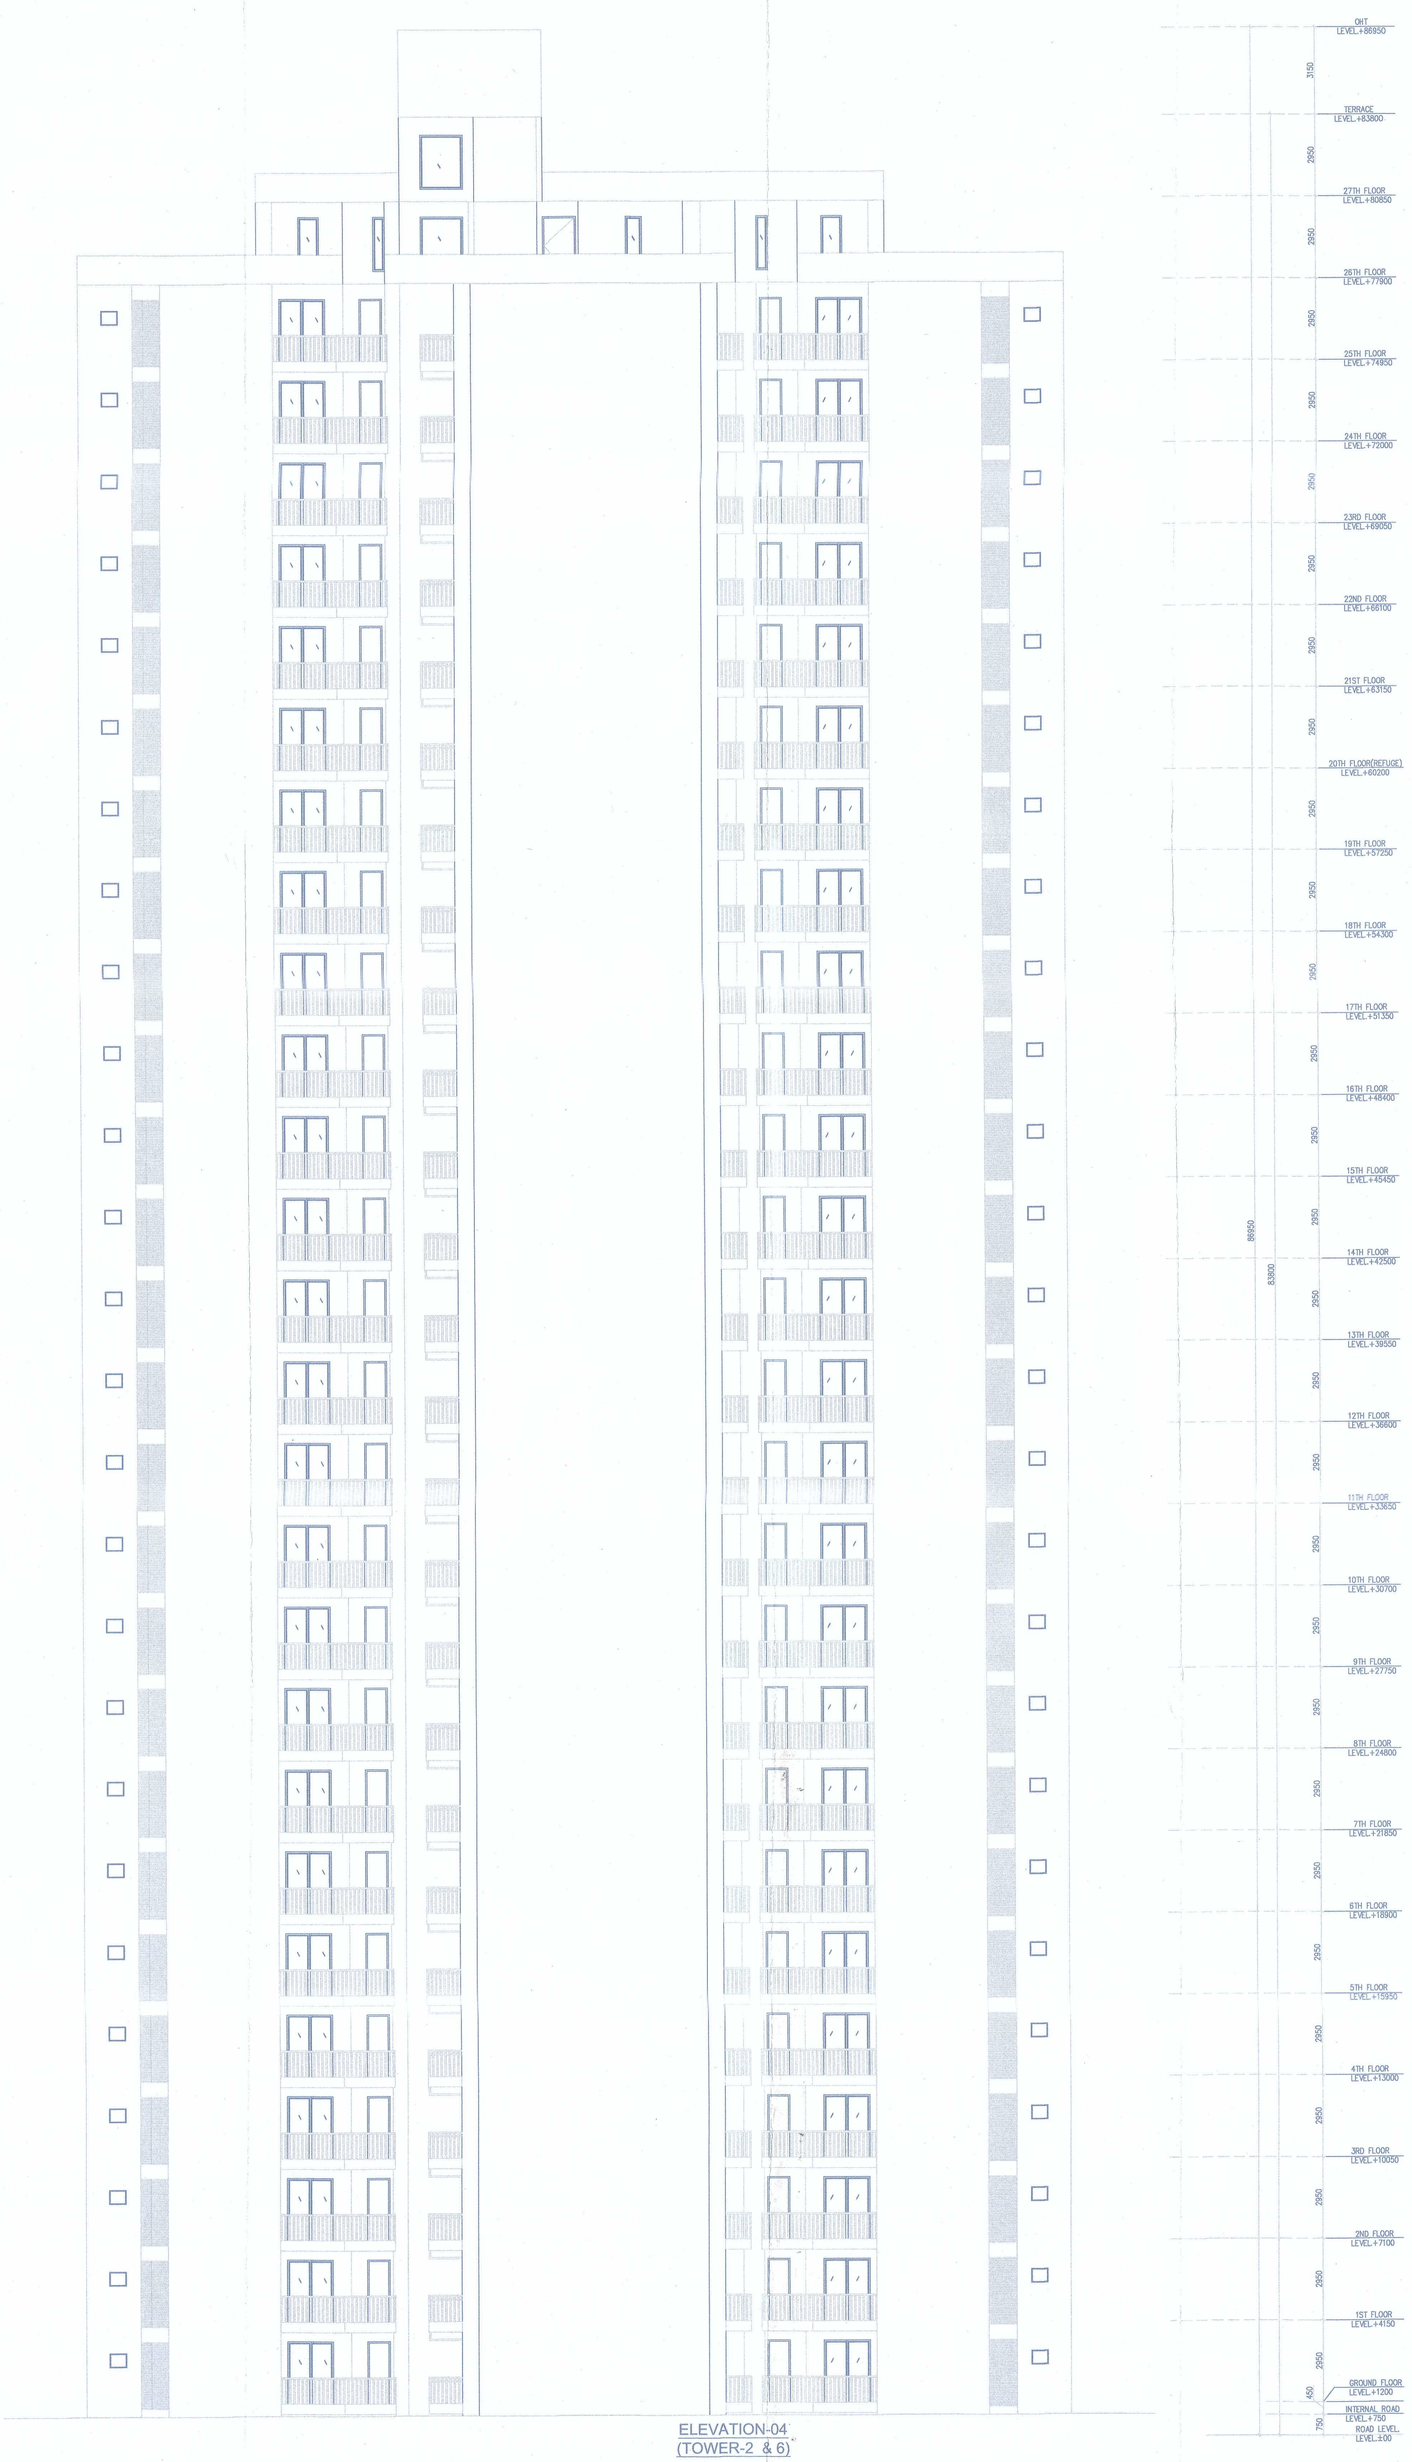

ELEVATION-04
(TOWER-2 & 6)

Note :-

1. BUILDING WILL BE DESIGNED (STRUCTURES) AS PER RELEVENT IS CODES FOR EARTH QUAKE RESISTANCE.

2. BUILDING IS HAS AUTOMATIC SPRINKLER SYSTEM ON ALL FLOORS.

LEGEND:-

Project:

ADDITIONAL PROPOSED BUILDING PLAN OF PHASE-2 OF GROUP HOUSING COLONY FOR AN AREA MEASURING 34.0229 ACRES(LICENSE NO.246 OF 2007 DATED 29.10.2007, LICENSE NO.56 OF 2011 DATED 23.06.2011, LICENSE NO.37 OF 2012 DATED 22.04.2012, LICENSE NO.66 OF 2012 DATED 21.06.2012,LICENSE NO..67 OF 2012 DATED 21.06.2012, LICENSE NO.43 OF 2014 DATED 16.06.2014 AND LICENSE NO.44 OF 2014 DATED 16.06.2014) IN SECTOR-104, GURUGRAM MANESAR URBAN COMPLEX BEING DEVELOPED BY JUVENTUS ESTATE LTD. AND OTHERS

Associate Architects

RSMS ARCHITECTS

RSMS ARCHITECTS PVT. LTD.
69,Nora Niwas Bhawani Kunj
(Behind D2), Vasant Kunj,
New Delhi-110070.
Tel.:011-26898616,26898617
www.rsms-arch.com

"PROVISIONAL APPROVED BUILDING PLAN"
Use of building
To the general public

Director Town and Country Planning Haryana, Chandigarh — ARCHITECT(HQ) — S.T.P. (B) Member Signatory BPC — S.T.P. (B) Member BPC — C.T.P. (HQ) Chairman BPC

Town Planner Gurugram — JD — HOD — ATP

15/7/2018

(PARMANDAR BASSI) A.D. — (DARMANT SINGH) S.D.

Fire Officer (H.Q.) Urban Local Bodies Deptt. Haryana, Panchkula

OWNER'S SEAL & SIGNATURE

SANCTIONED
To Be Read In Conjunction With
Memo No. ZP-968/AD(RA)/2018/7871
Dt. 24/7/2018

ARCHITECT'S SEAL & SIGNATURE

AUGUST.-2017.	Scale : 1:100	
Drawing Title:- ELEVATION -03 & 04 (TOWER-2 & 6)		Drawing No:- T2-06
SUB.		HERO RESI. SEC.-104