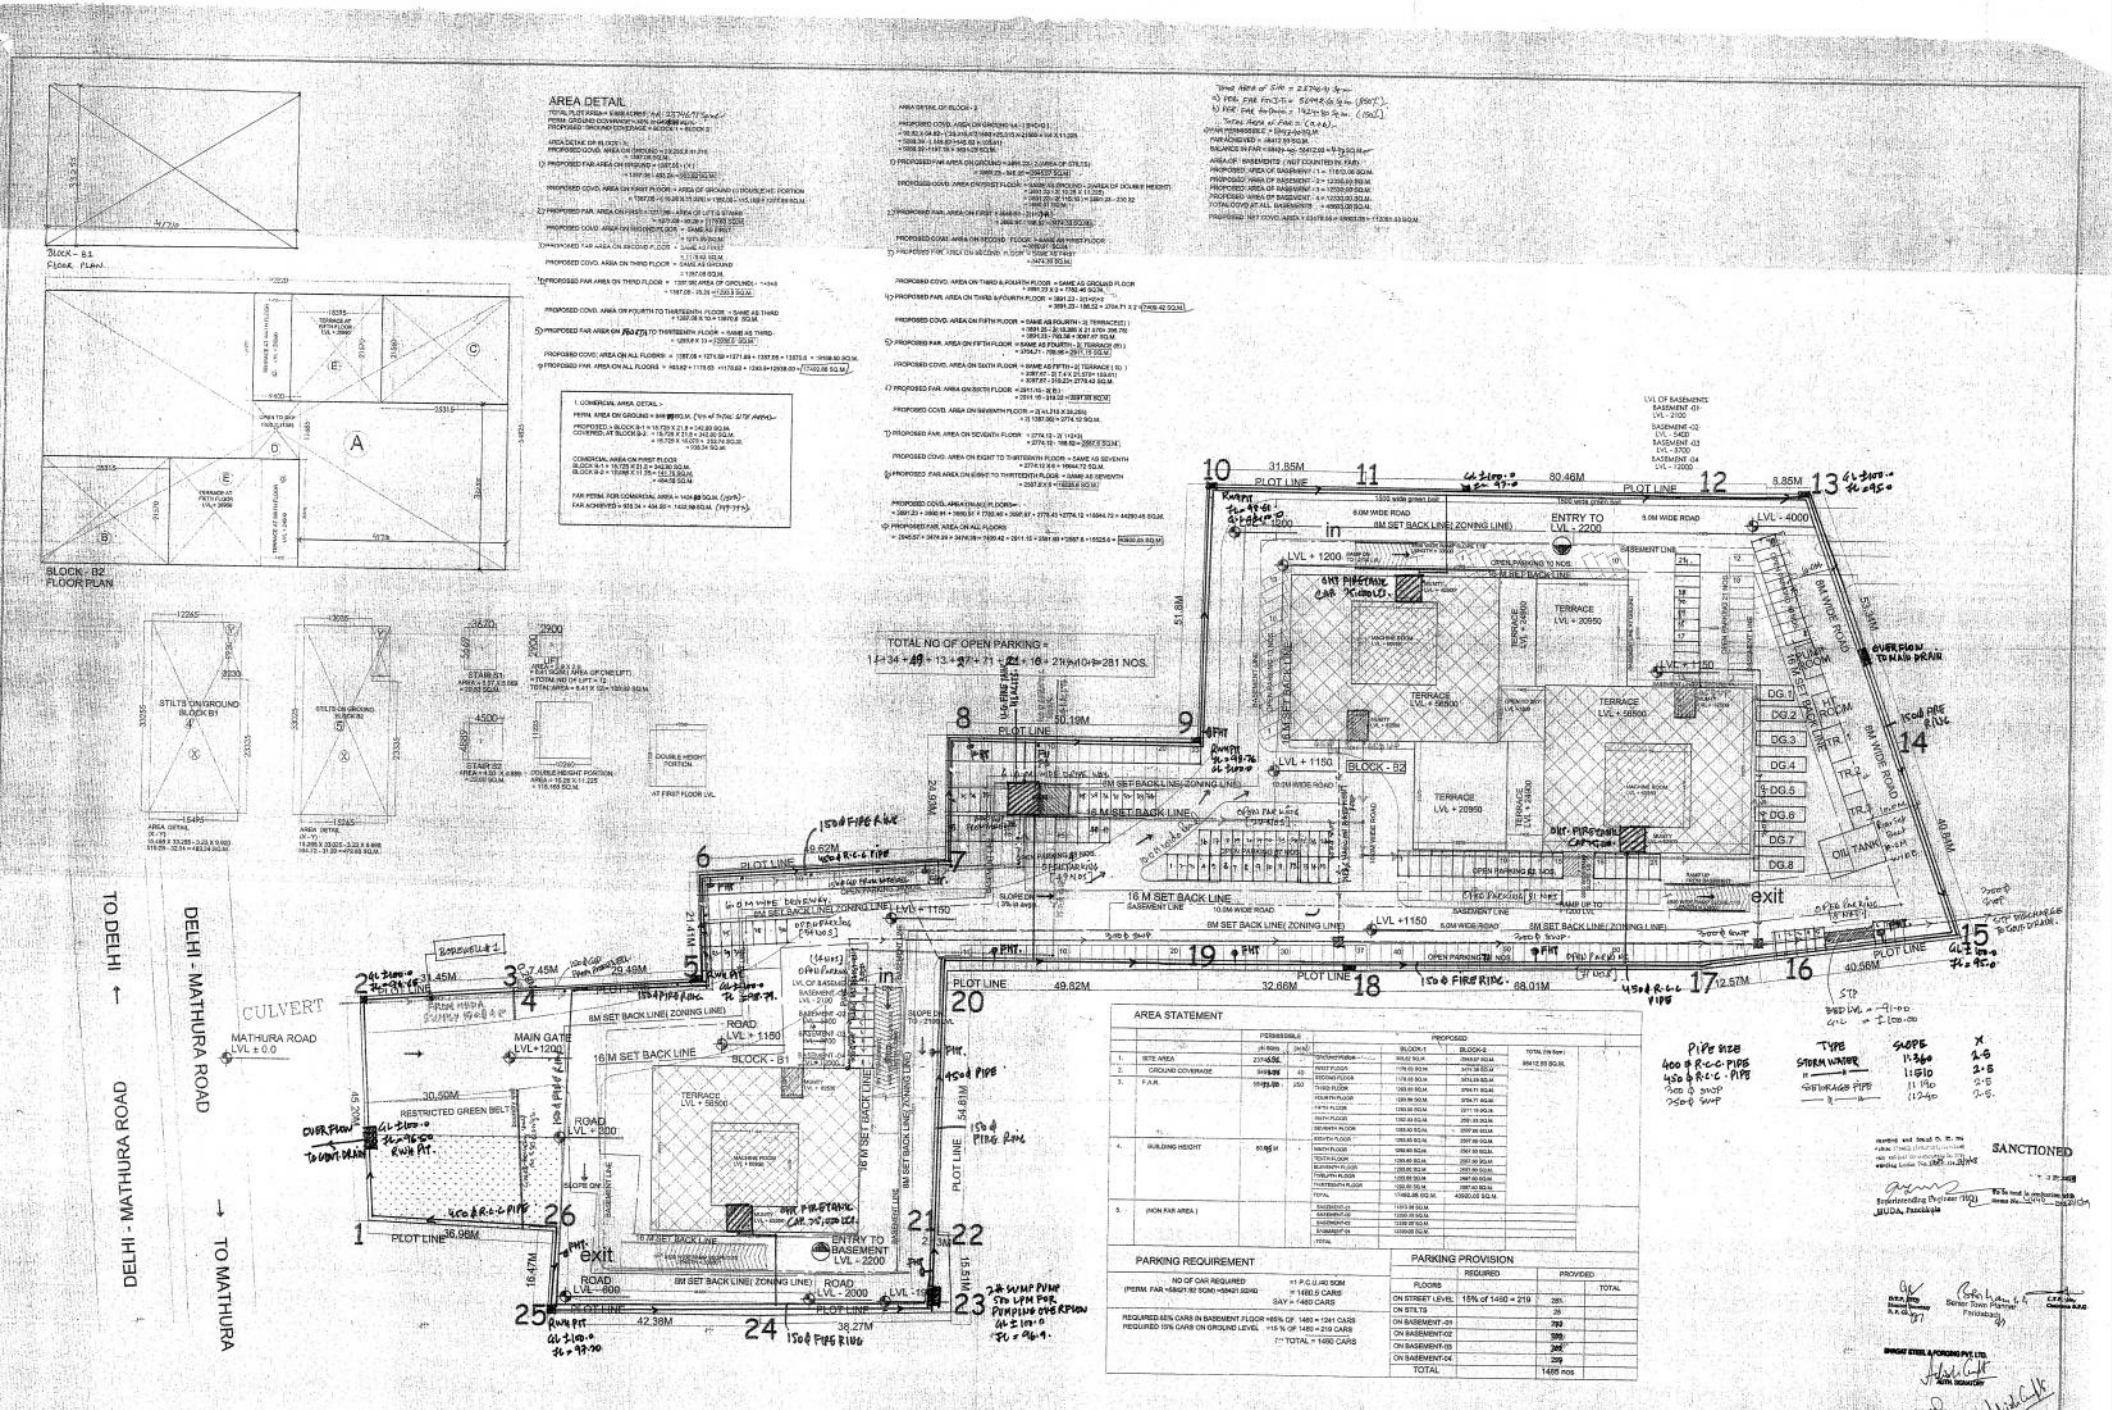

PROJECT: CYBER PARK / INFORMATION TECHNOLOGY PARK AT 12/4 ,DELHI MATHURA ROAD, 20km STONE & 20/1 , SARAI KHWAZA LINK ROAD, SARAI KHAWAJA,FARIDABAD .	CLIENT: M/S BHAGAT STEEL & FORGING PRIVATE LIMITED IN JV WITH KHOSLA FOUNDRY LIMITED 12/4 ,DELHI MATHURA ROAD, 20km STONE, & 20/1 , SARAI KHWAZA LINK ROAD, SARAI KHAWAJA,FARIDABAD .	DRAWING TITLE: SITE PLAN	ARCHITECT/ AUTHORISED SIGNATORY COMPANY AUTHORISED SIGNATORY SCALE: 1 : 350 CODE: SUBMISSION PLANS DATED: 28th AUG 2009 REVISION NUMBER: 01 DATE: REVISION REMARKS

ARCHITECTS
SUNGLOBE
ARCHITECTS STRUCTURAL ENGINEERS
P L A N N E R S
PLANNERS AND INTERIOR DESIGNERS
B-404, FIRST FLOOR, GREEN FIELD COLONY
FARIDABAD. PHONE : +0129- 2510809