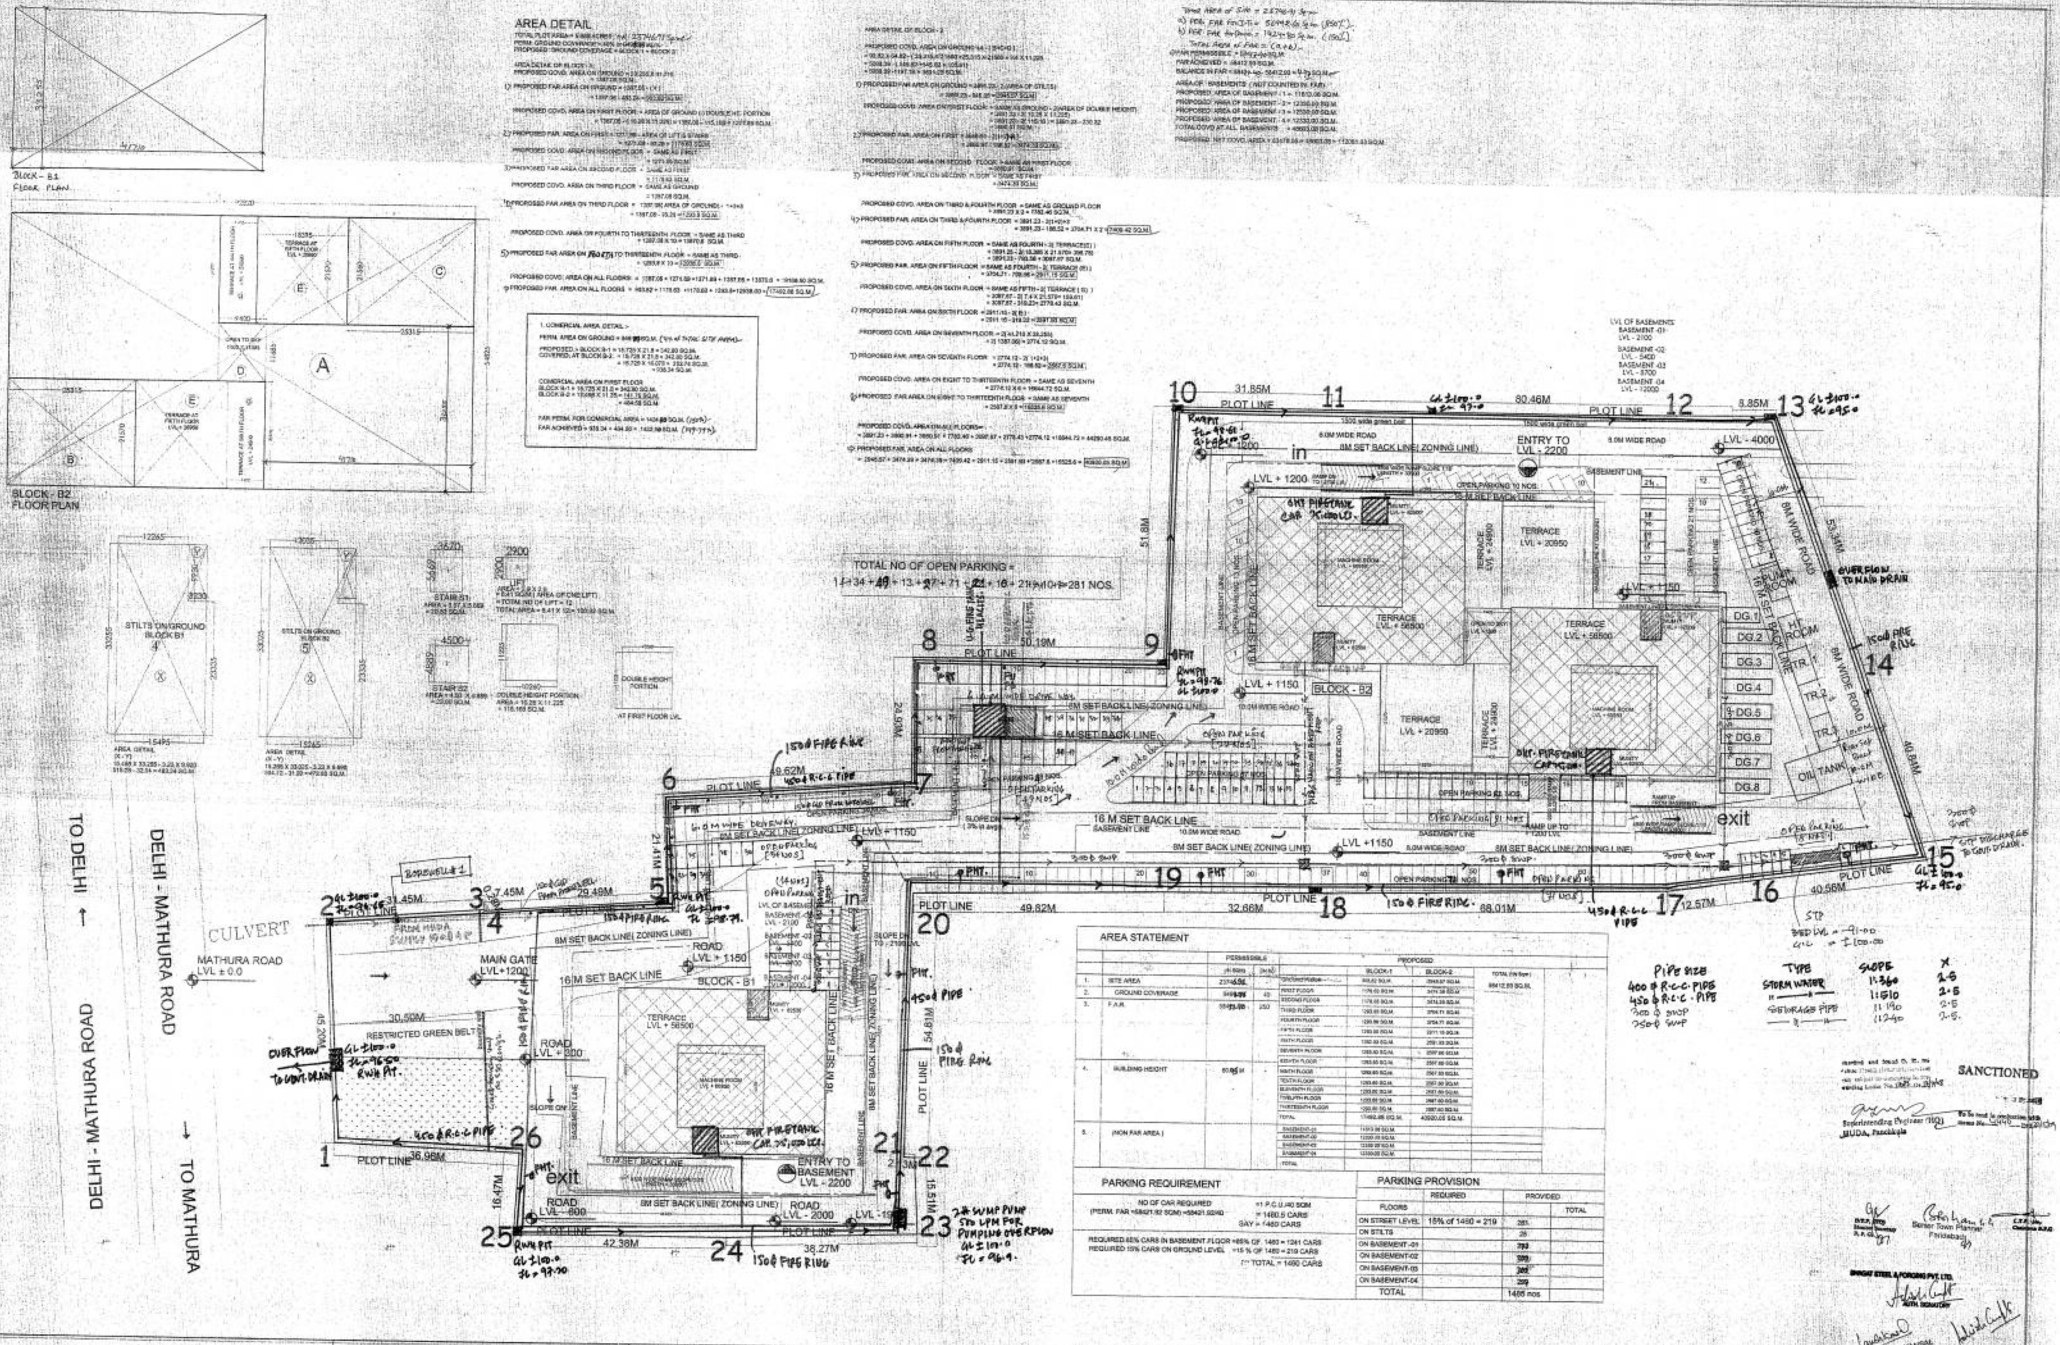

PROJECT:
CYBER PARK / INFORMATION TECHNOLOGY PARK AT 12/4, DELHI MATHURA ROAD, 20km STONE, & 20/1, SARAI KHWAZA LINK ROAD, SARAI KHAWAJA, FARIDABAD.

CLIENT:
M/S BHAGAT STEEL & FORGING PRIVATE LIMITED IN JV WITH KHOSLA FOUNDRY LIMITED 12/4, DELHI MATHURA ROAD, 20km STONE, & 20/1, SARAI KHWAZA LINK ROAD, SARAI KHAWAJA, FARIDABAD.

DRAWING TITLE: SITE PLAN

SCALE: 1 : 350

CODE: SUBMISSION PLANS

DATED: 28th AUG 2008

DRAWING NO.: 01

REVISION

ARCHITECTS

SUNGLOBE
ARCHITECTS STRUCTURAL ENGINEERS PROJECT PLANNERS AND INTERIOR DESIGNERS
B- 404, FIRST FLOOR, GREEN FIELD COLONY FARIDABAD, PHONE: +0129- 2510809