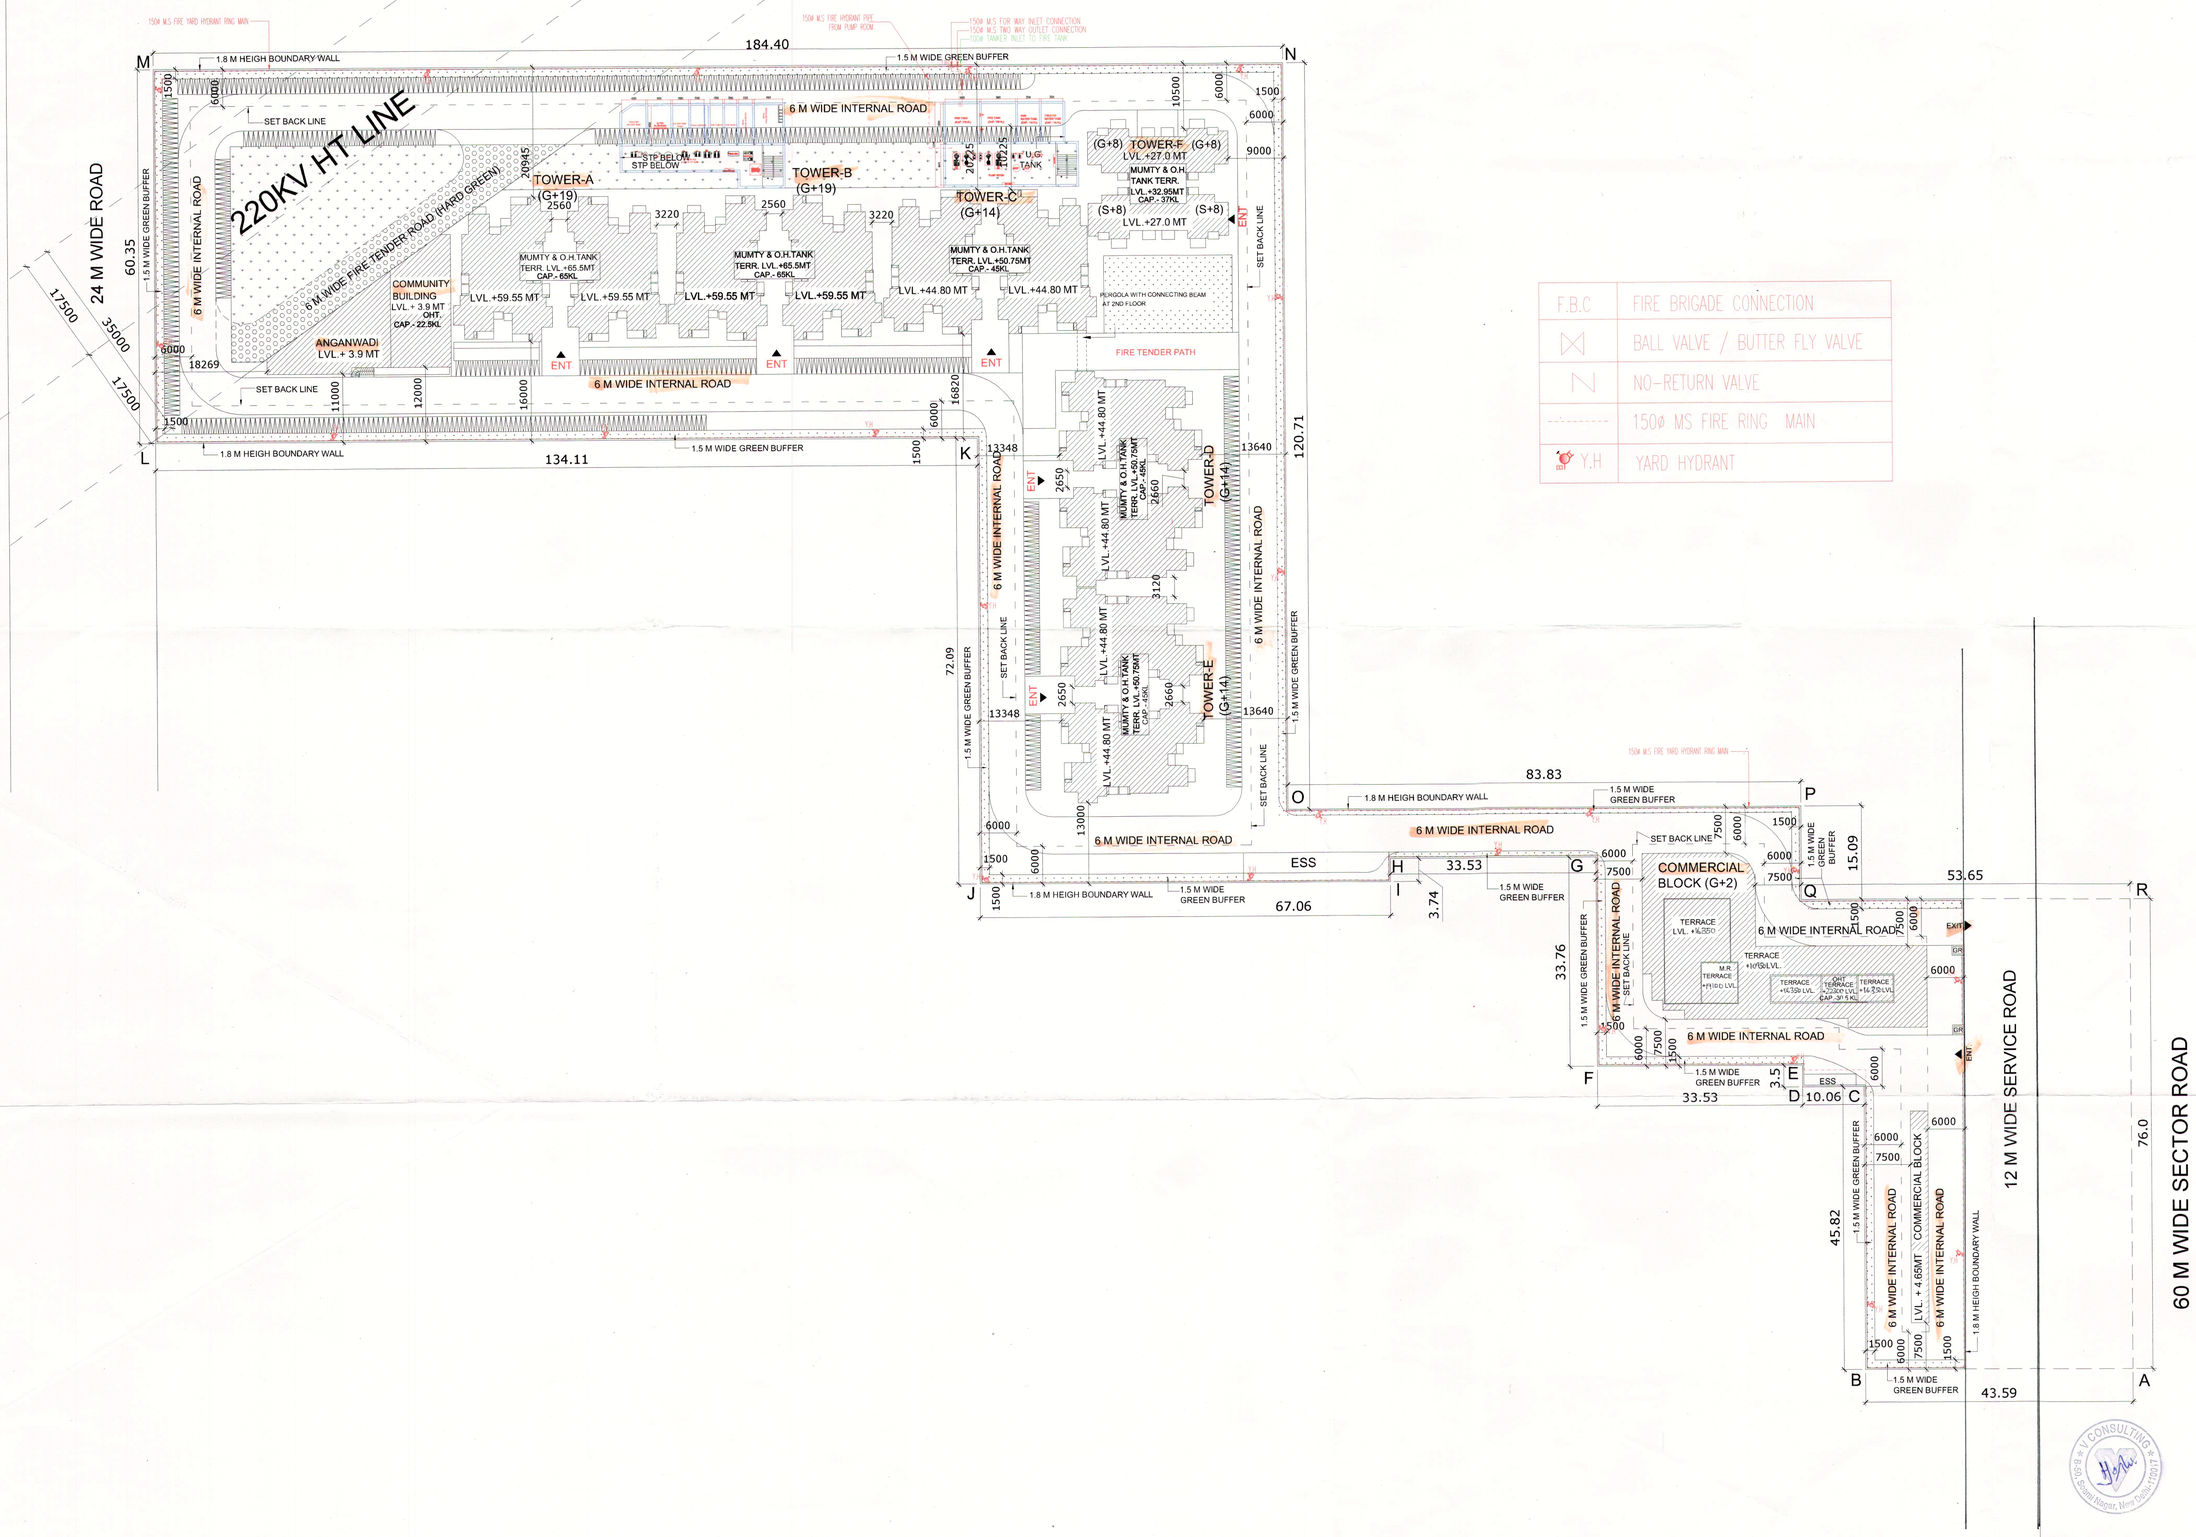

F.B.C	FIRE BRIGADE CONNECTION
⋈	BALL VALVE / BUTTER FLY VALVE
N	NO-RETURN VALVE
----------	150ø MS FIRE RING MAIN
Y.H	YARD HYDRANT

A.D.F.O.(HQ)
DFS PKL
Member B.P.C.

Checked and found ok for Public Health (Internal Services) subject to comments in forwarding No. SE(HQ) 133932 25/07/2019

Superintending Engineer (HQ)
HSVP, Panchkula

Rajesh Dutt
JD(HQ)

KEY PLAN

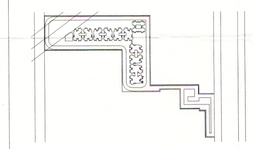

SUBMISSION DRAWING

CLIENT :
M/S. SIGNATURE GLOBAL (INDIA) PRIVATE LIMITED
Signature Global, 201 B 2ND FLOOR ,Tower-A
Signature Towers,Gurugram-122001

PROJECT :
PROPOSED BUILDIND PLAN OF AFFORDABLE GROUP HOUSHING COLONY OVER AN AREA = 5.0 Acres (Licence No.- 69 , DATED - 26/06/2019) IN THE REVENUE STATE OF VILLAGE KADARPUR, SECTOR-63A, GURUGRAM, BEING DEVELOPED BY M/S SIGNATURE GLOBAL (INDIA) PVT.LTD.

TITLE :
SITE PLAN
FIRE FIGHTING LAYOUT

GRID
Grid Architecture Interiors Pvt. Ltd.
116, NEW MANGLA PURI
MEHRAULI GURGAON ROAD NEW DELHI-30
TEL : 26809974/75 FAX : 41838353
E, MAIL - info@gridplc.com

MEP CONSULTANT:
V Consulting
B-50, BASEMENT, SOAMI NAGAR
NEW DELHI-110017
TEL NO: 011-49848197 & 49849205
EMAIL: INFO@VCONSULTING.CO.IN

OWNER SIGN

ARCHITECT SIGN
MEENAKSHI KHANNA
CA/69/12359
Architect

DRG.NO.	SB/A- 01A	NORTH
DATE		
SCALE	1 : 500	