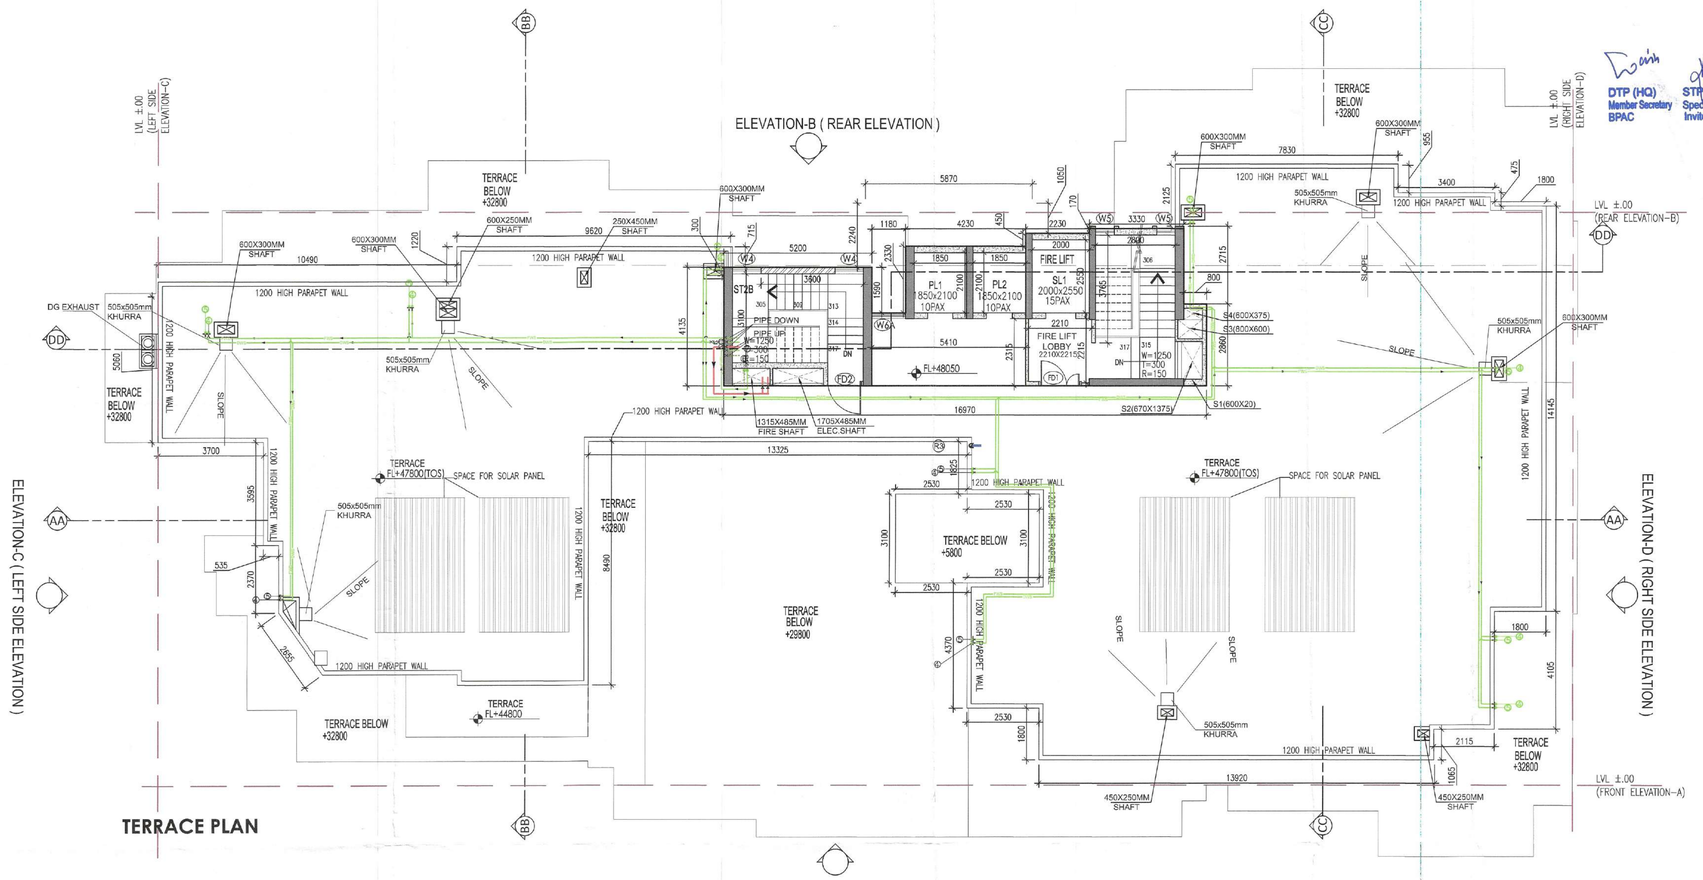


DTP (HQ) Member Secretary BPAC — STP (HQ) Special Invitee — CTP Chairman BPAC — JD (H) — DTP (H) — STP (H) (MEMBER) B.P.A.C.

SANCTIONED VIDE MEMO No. 25712 DATED 05.09.2025

HORIZONTAL PIPE CONNECTIONS SHALL BE AS FOLLOWS.

PIPE DIA.	
32ØGI PIPE	FROM WASH BASIN TO FT
50ØGI PIPE	FROM FD TO FT
40Ø PIPE	FROM URINAL TO UT
100Ø PIPE	FROM FT TO VERTICAL STACK
100Ø PIPE	FROM WC TO VERTICAL STACK
100Ø PIPE	FROM UT TO VERTICAL STACK


LEGEND

SYMBOL	DESCRIPTION
	100Ø SOIL & VENT PIPE
	100Ø WASTE & VENT PIPE
FT	FLOOR TRAP 100x100 DIAWITH 125mm GRATING
FD	FLOOR DRAIN 100x50mmDIA WITH GRATING
UT	URINAL TRAP 100x100 DIA WITH 125mm GRATING
FCO	FLOOR CLEAN OUTLET


LEGEND

SYMBOL	DESCRIPTION
1	100Ø SOIL & VENT PIPE
2	100Ø WASTE & VENT PIPE
3	100Ø ANTISYPHONAGE PIPE
4	DOMESTIC WATER SUPPLY
5	FLASHING WATER SUPPLY
6	DOMESTICE WATER RISER SUPPLY TO OVER HEAD TANK
7	FLUSHING WATER RISER
8	150Ø MS FIRE LINE
9	150Ø MS SPRINKLER LINE
10	80Ø DRAIN PIPE
R1	75 OD RAIN WATER PIPE
R2	90 OD RAIN WATER PIPE
R3	110 OD RAIN WATER PIPE
R4	160 OD RAIN WATER PIPE


NOTE:- All External walls are 230mm thk. non structural RCC walls and internal walls are 100 mm thk. non structural RCC walls.

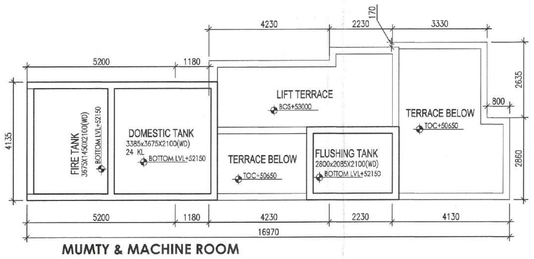

MUMTY & MACHINE ROOM TERRACE PLAN

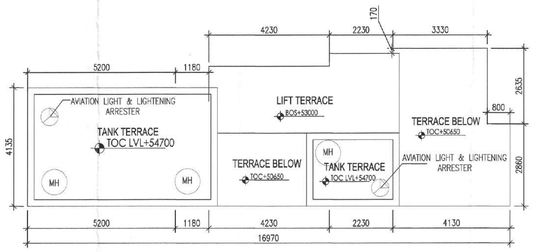

WATER TANK TERRACE PLAN

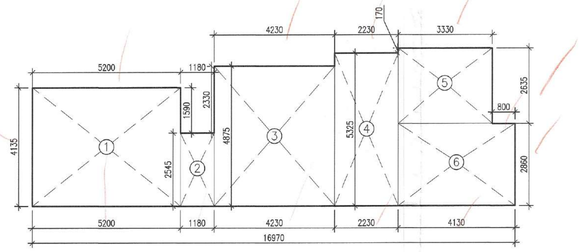

MUMTY & MACHINE ROOM AREA DIAGRAM

MUMTY & MACHINE ROOM AREA CALCULATION

S.NO	CODE	LENGTH IN M	WIDTH IN M	AREA IN SQM
1	1	5.200	4.135	21.502
2	2	1.180	2.545	3.003
3	3	4.230	4.875	20.621
4	4	2.230	5.325	11.875
5	5	3.330	2.635	8.775
6	6	4.130	2.860	11.812
		TOTAL = (F)		77.588

DOOR WINDOW SCHEDULE

DOOR

Sl. No.	Mark	Width	Height	Sill	Lintel	Remark
1	FD2	1250	2100		2100	
2	D6	1000	2100		2100	
3	W4	1000		750		STAIRCASE
4	W5	655		750		
5	W6A	1180	1450	1000	2450	

SUBMISSION DRAWING

PROJECT: REVISED BUILDING PLAN FOR GROUP HOUSING (GH1) AREA MEASURING 0.75989 ACRES IN SEC- 23A, GURUGRAM BEING DEVELOPED BY M/S METADESIGN SOLUTIONS PVT. LTD.

ARCHITECT: DAULAT & PUNEET ARCHITECTS LLP. 408, Fourth Floor, Sun City Trade Tower, Sector - 21, Gurugram - 122016, E-MAIL: info@dnparchitects.com, Phone : +91-124-4376464
DnP ARCHITECTS LLP — Architecture Interior Planning Vastu

ARCHITECT SIGN — DAULAT & PUNEET ARCHITECTS LLP, ARCHITECT, CA/2017/84437, 408, 4th SUNCITY TOWER GURUGRAM — OWNER SIGN — For MetaDesign Solutions Pvt. Ltd. Authorised Signatory

SCALE	AS PER MENTION
DATE ISSUED	26/05/2025
DRAWN BY	HARISH JANGRA
CHECKED BY	DAULAT GARG

DRAWING: TERRACE PLAN DETAIL

DWG NO.: MDS/10