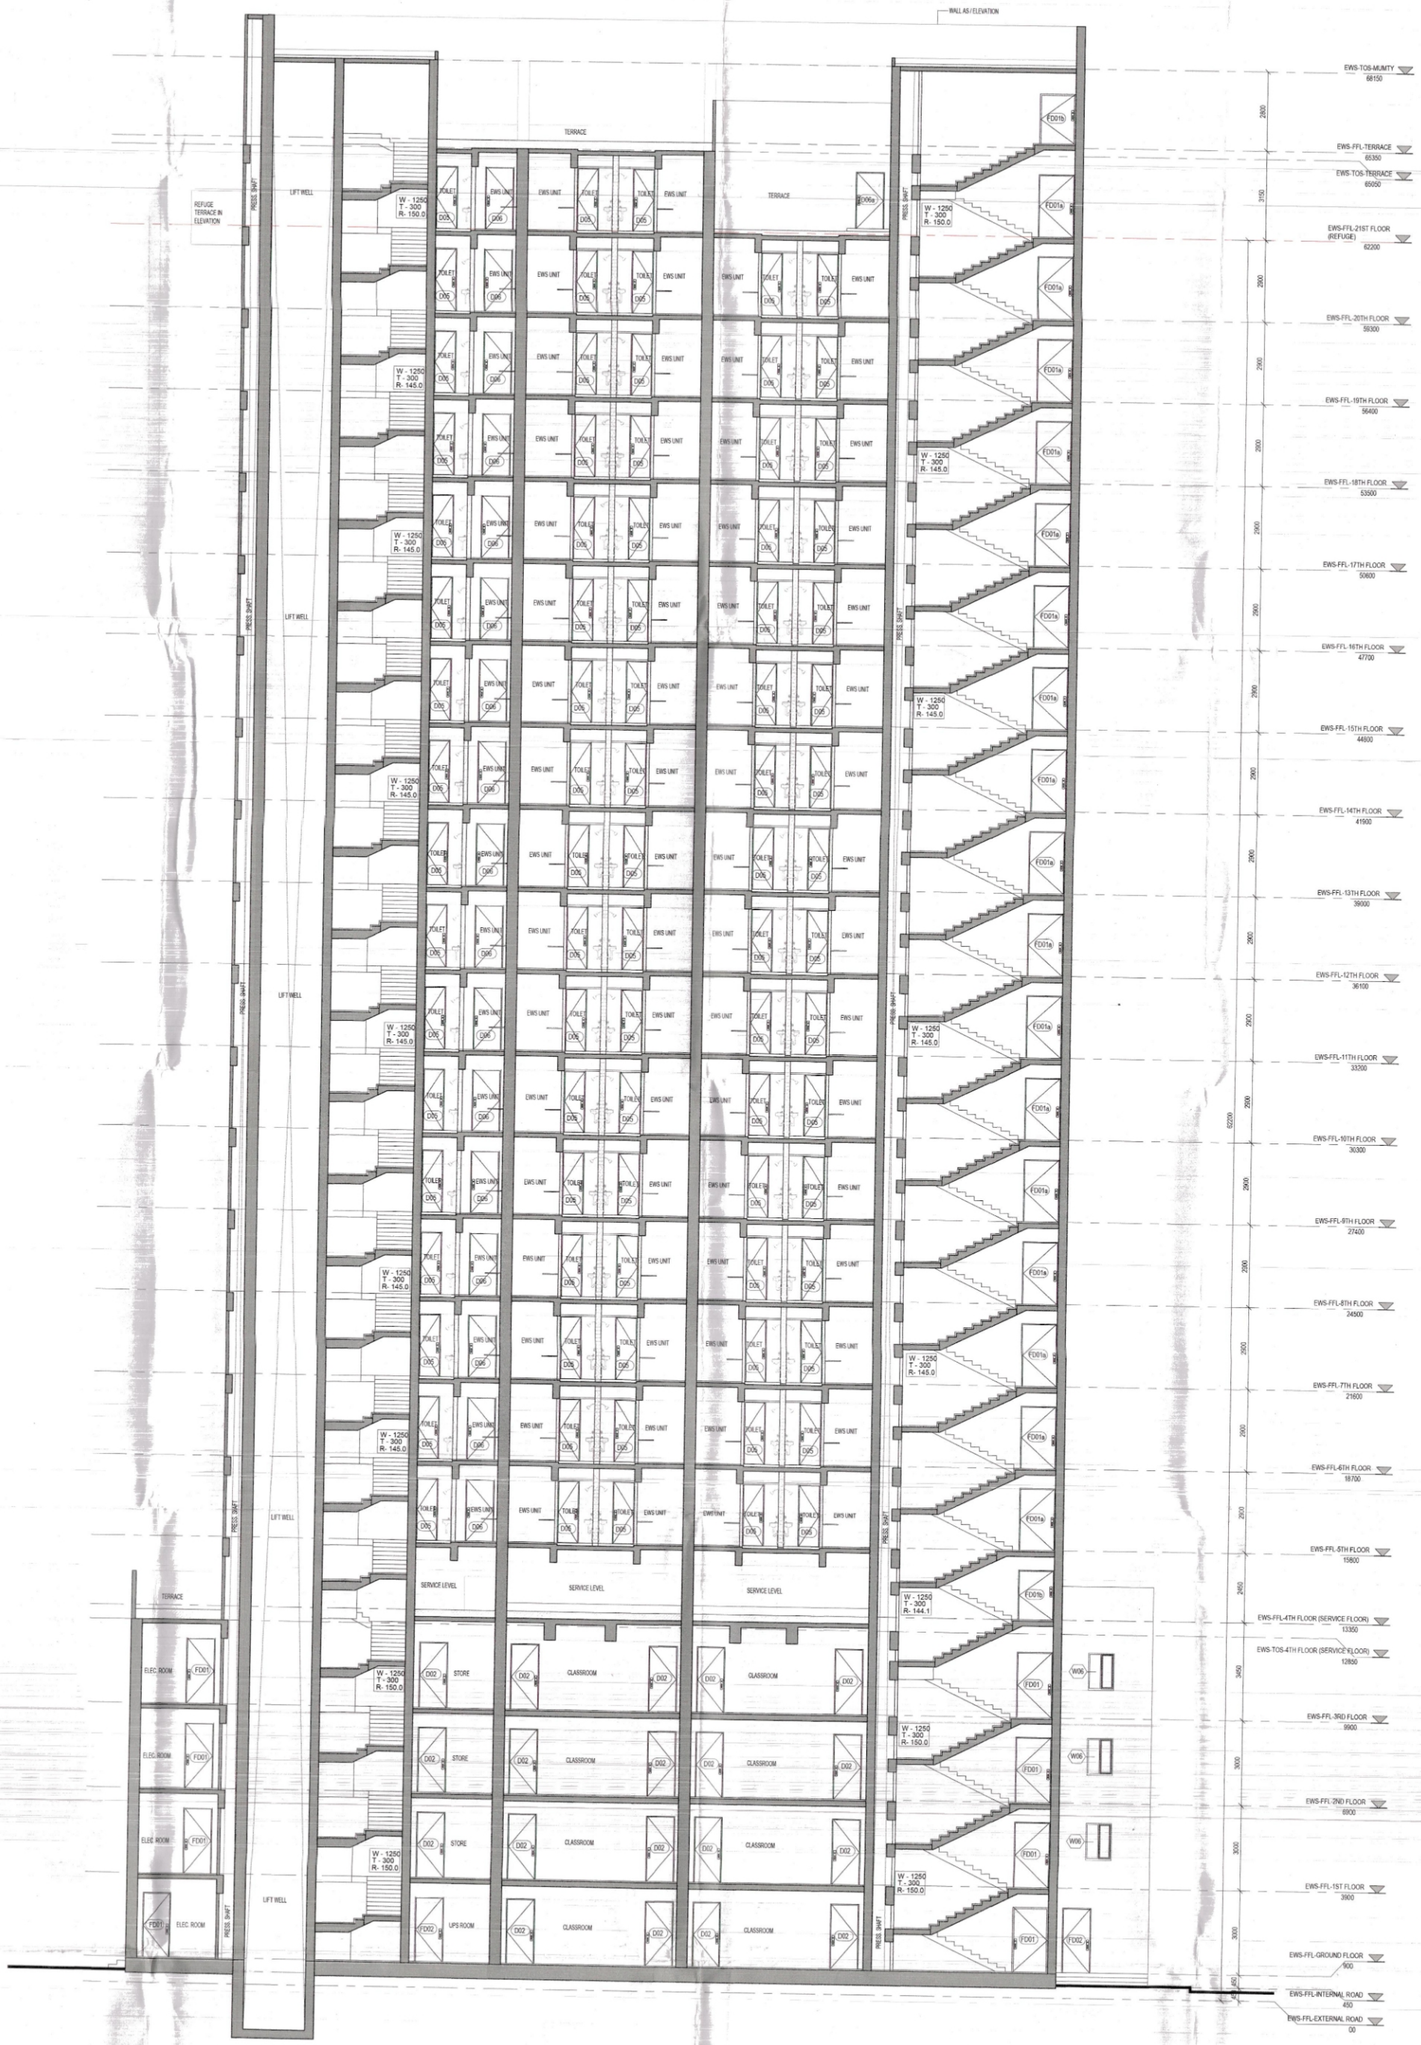



1 SCHOOL & EWS- SECTION AA
1:100

TO BE READ WITH THIS OFFICE MEMO NO.: 28979
DATED: 22-06-2026

## SUBMISSION DRAWINGS
FOR APPROVAL AND STAMPING

This is a "PROVISIONAL BUILDING PLAN" approved only for the purpose of calling objections from us/

JCM (HQ) Member BPAC
S.T.P.(HQ) Member Secretary B.P.A.C.
S.T.P.(HQ) Member B.P.A.C.
C.T.P. (HQ) Chairman B.P.A.C.
ATP(HQ)
STP(HQ)
AD
A.T.P.
Rajesh Dutt SD(HQ)

**NOTES:**
1. All fixture provided in toilets are as per N.B.C.
2. Basement will be mechanically ventilated.
3. All spaces (parking basement, services basement etc.) Will be artifically lit.
4. Standby generating capacity will be provided for t electrical requirement of the total scheme. This therefore includes standby generation for all comr services, fire services, lifts etc. And also the entire electrical load for the ventilation.
5. Fire safety measures as per NBC includes smoke detector, heat detector, sprinkler spacing in compliance with code.
6. All eternal walls are 200mm and all internal walls 100mm thick. (Valid for all drawings)


**ARCHITECT**
**MORPHOGENESIS**
41, Industrial Estate, Okhla Phase - III,
New Delhi 110020
TEL. 91 11 41828070
E Mail: studio@morphogenesis.org

**CONSULTING STRUCTURAL ENGINEER**
WHITBY WOOD
WHITBY WOOD PRATAMDASANI
Unit 1101, Lodha Supremus, Saki Vihar Road, Powai, Andheri (East), Mumbai - 400072, India
T. +91 9820 186879
n.pratamdasani@whitbywood.com

**CONSULTING MEP**
**PROION**
Proion Consultants Private Limited
Address : 82, Sukhdev Vihar, New Delhi - 110025, India
Telephone : 011-2632 4400
E-Mail : info@proion.net
Web : www.proion.net

**CONSULTING LANDSCAPE ARCHITECT**
**MORPHOGENESIS**
41, Industrial Estate, Okhla Phase - III,
New Delhi 110020
TEL. 91 11 41828070
E Mail: studio@morphogenesis.org

**KEY PLAN**

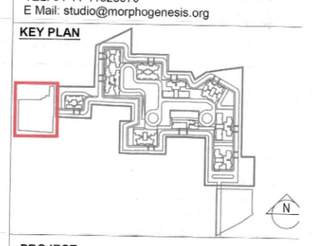

**PROJECT**
Revised / Proposed building plan for Mixed Land Colony (95% Residential and 5% Commercial) ur TOD policy over an area measuring 14.20625 acı in the revenue estate of village Hayatpur Sector-Gurugram being developed by Godrej Propertie Ltd.
(Lic No151 of 2023 Dated 20-07-2023)

**DEVELOPER**
Godrej Properties Ltd
Unit No. 101, 5th Floor, Godrej One, Pirojshanagar Vikhroli East, Mumbai - 400 079.

**DEVELOPER'S SIGNATURE :**

**AUTHORIZED SIGNATORY**

**ARCHITECT'S SIGNATURE :**

KIRAN YADAV
CA/2010/49102

**DRAWING NAME**
SCHOOL & EWS
SECTIONS

| DRAWING NO. | |
|---|---|
| S-65 | |
| SCALE | 1:100 |
| DATE | 05.11.2025 |

**EWS-SCHOOL SCHEDULE**

**DOORS**
ROUGH OPENINGS (MASONRY)

| Type | Width | Height | Lintel | Sill |
|---|---|---|---|---|
| D01 | 2000 | 2300 | 2300 | 0 |
| D02 | 1000 | 2300 | 2300 | 0 |
| D02a | 1000 | 1750 | 1750 | 0 |
| D03 | 1000 | 2300 | 2300 | 0 |
| D04 | 600 | 2150 | 2300 | 150 |
| D05 | 750 | 2200 | 2200 | 0 |
| D06 | 1000 | 2200 | 2200 | 0 |
| D06a | 1000 | 2000 | 2200 | 200 |
| D07 | 1125 | 2150 | 2300 | 150 |
| D08 | 600 | 2150 | 2300 | 150 |
| D09 | 1000 | 2300 | 2300 | 0 |

**FIRE DOORS**
ROUGH OPENINGS (MASONRY)

| Type | Width | Height | Lintel | Sill | F. Rating |
|---|---|---|---|---|---|
| FD01 | 1250 | 2300 | 2300 | 0 | 2HR |
| FD01a | 1250 | 2200 | 2200 | 0 | 2HR |
| FD01b | 1250 | 1750 | 2200 | 0 | 2HR |
| FD01c | 1250 | 1900 | 2200 | 0 | 2HR |
| FD02 | 1000 | 2300 | 2300 | 0 | 2HR |
| FD03 | 900 | 2150 | 2300 | 150 | 2HR |
| FD03a | 900 | 1600 | 1750 | 150 | 2HR |
| FD03b | 900 | 2050 | 2200 | 150 | 2HR |
| FD04 | 900 | 2150 | 2300 | 150 | 2HR |
| FD04a | 900 | 2050 | 2200 | 150 | 2HR |
| FD05 | 1200 | 2000 | 2000 | 0 | 2HR |
| FD06 | 2500 | 2150 | 2300 | 150 | 2HR |
| FD06a | 2500 | 2050 | 2200 | 150 | 2HR |

**DOOR WINDOW**
ROUGH OPENINGS (MASONRY)

| Type | Width (D+W) | Height (D/W) | Lintel | Window Sill |
|---|---|---|---|---|
| DW01 | 800 + 450 | 2200 / 950 | 2200 | 1250 |
| DW02 | 800 + 405 | 2200 / 950 | 2200 | 1250 |
| DW03 | 800 + 290 | 2200 / 950 | 2200 | 1250 |

**WINDOW**
ROUGH OPENINGS (MASONRY)

| Type | Width | Height | Lintel | Sill |
|---|---|---|---|---|
| W01 | 1800 | 1300 | 1000 | 2300 |
| W02 | 1780 | 1300 | 1000 | 2300 |
| W03 | 1100 | 1300 | 1000 | 2300 |
| W04 | 560 | 550 | 1650 | 2200 |
| W05 | 1630 | 1300 | 1000 | 2300 |
| W06 | 900 | 1300 | 1000 | 2300 |
| W07 | 450 | 550 | 1650 | 2200 |