

ELEVATION "A"
SECTION A-A
ELEVATION "B"

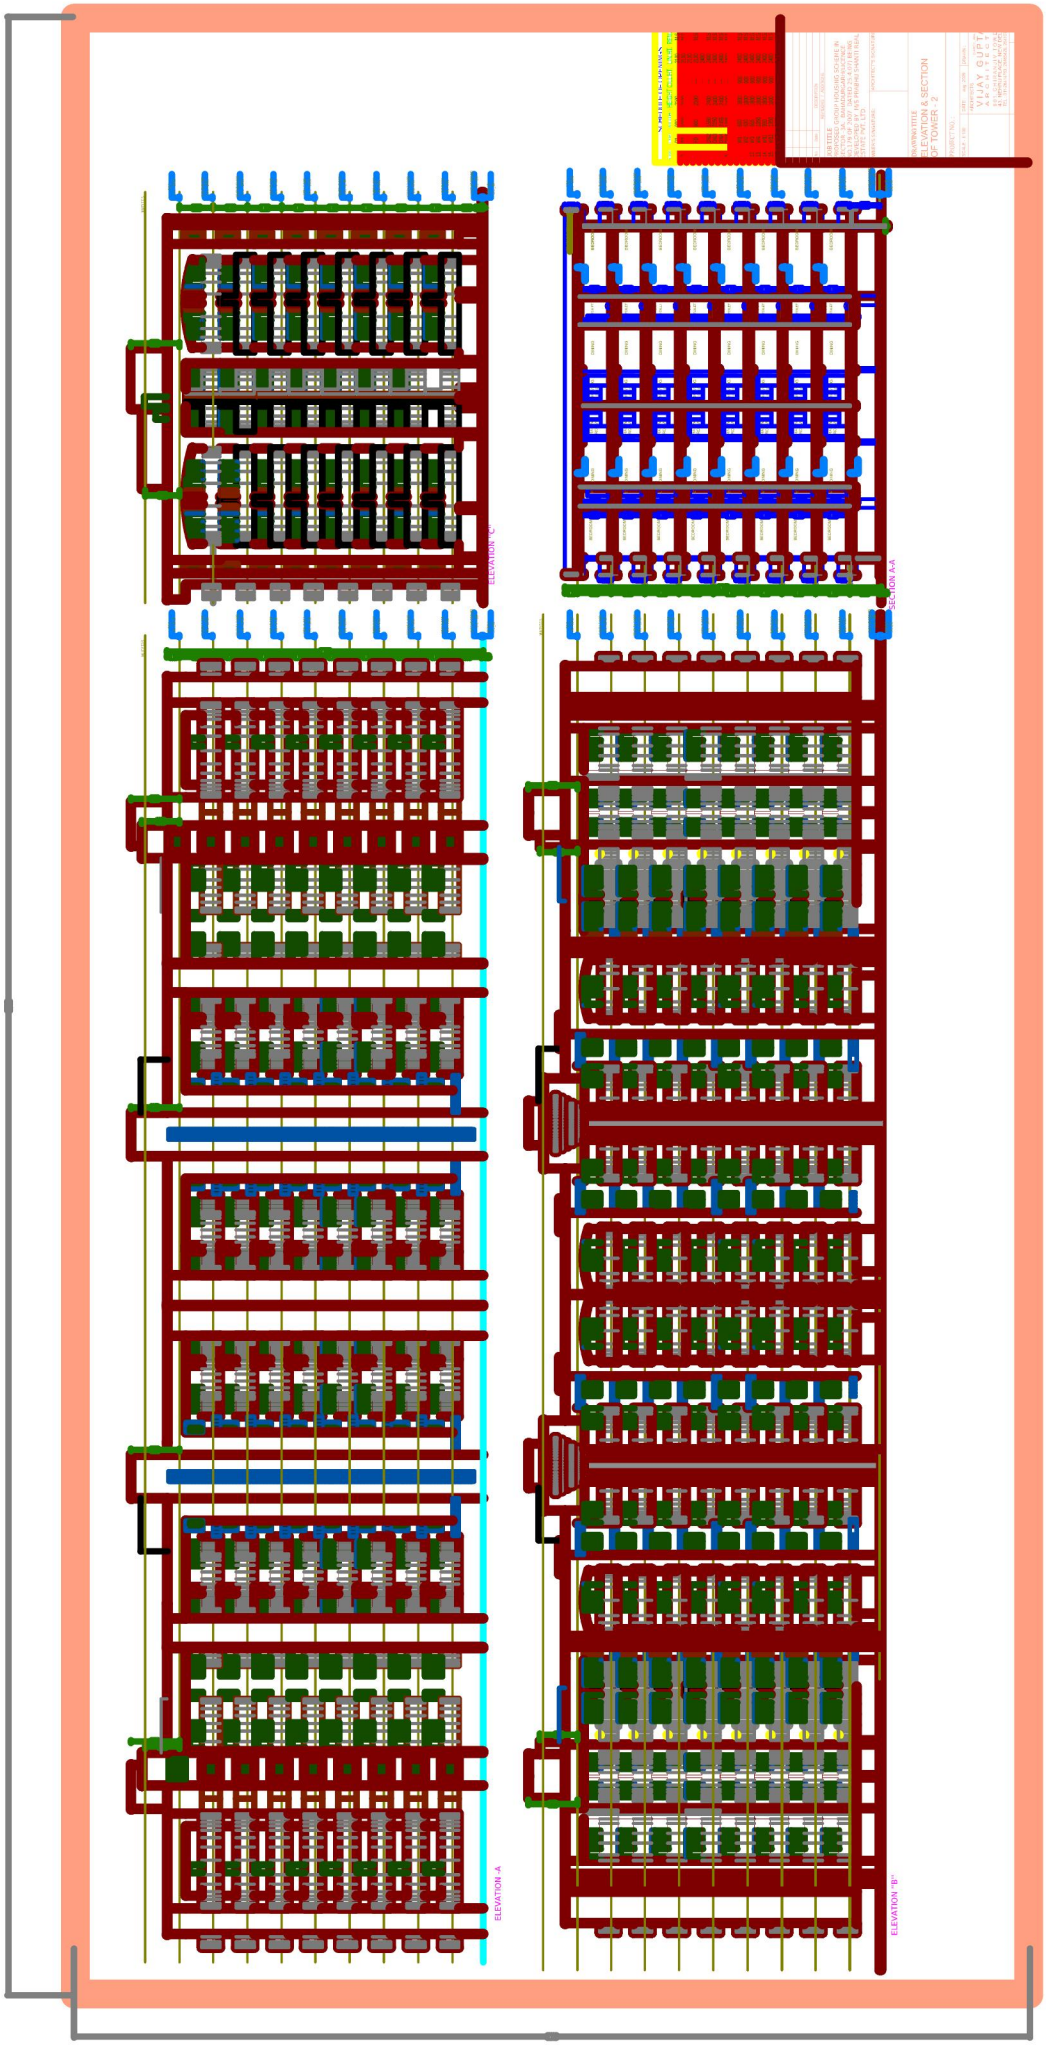

ELEVATION "A"




ELEVATION "B"



SECTION B–B



ELEVATION "C"

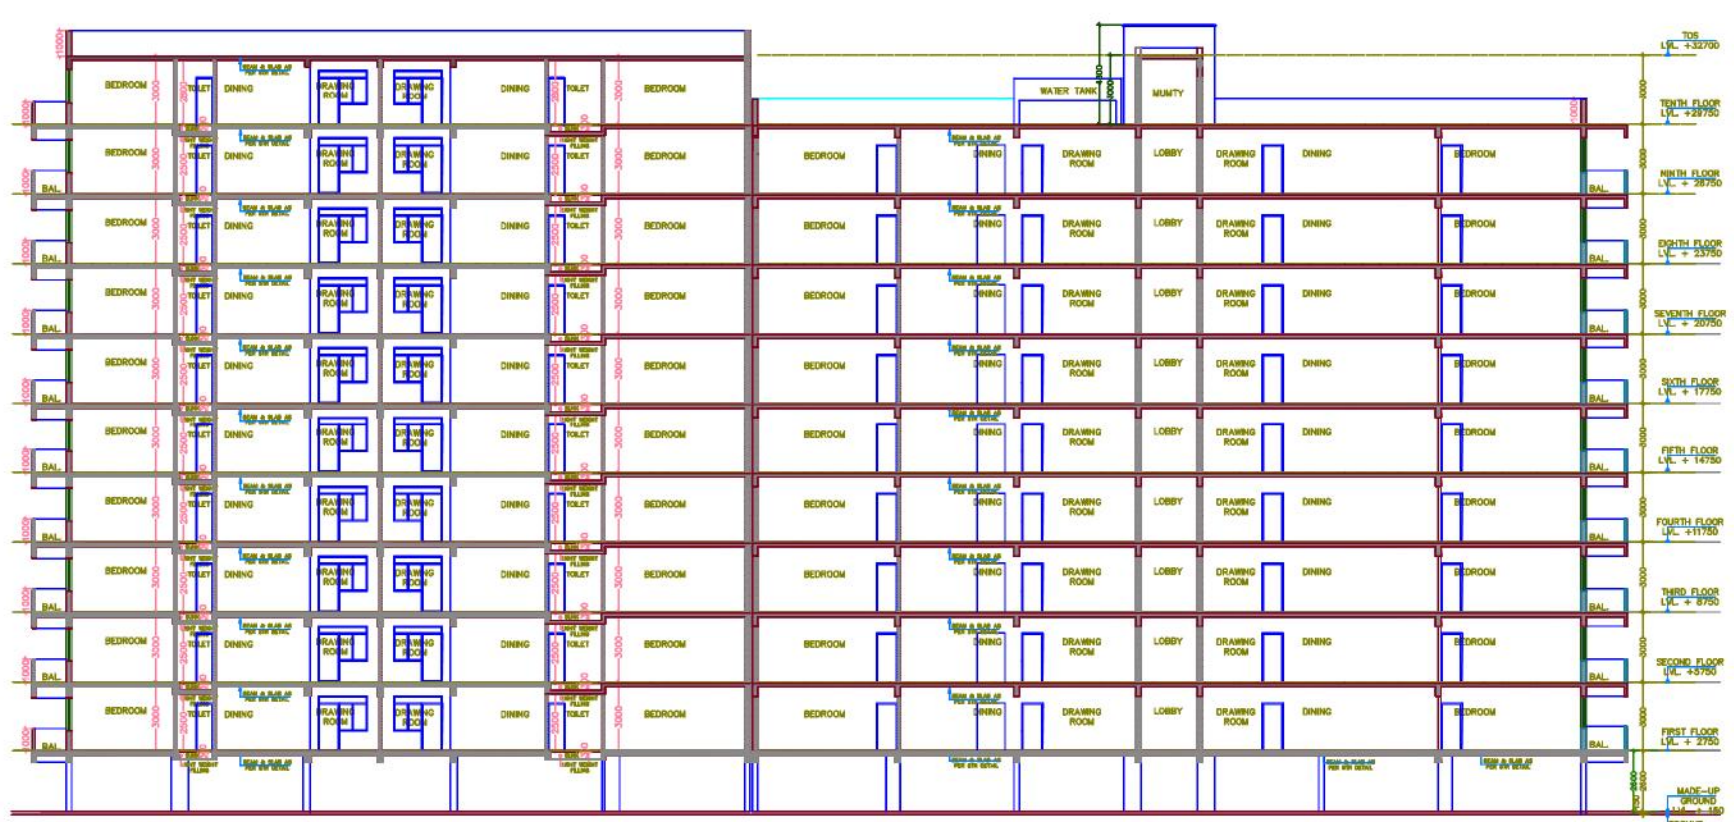

SECTION A–A

SCHEDULE OF OPENINGS

S.NO.	TYPE	WIDTH	HEIGHT	CILL HT	LIN.HT	REMARKS
1.	D1	900	2100	----	2100	M.S.
2.	D2	1000	2100	----	2100	M.S.
3.	D3	750	2100	----	2100	M.S.
4.	FD	900	2100	----	2100	M.S.
5.	DW1	2375	2400	----	2400	M.S.
6.	DW2	1580	2400	----	2400	M.S.
7.	DW5	1885	2400	----	2400	M.S.
8.	DW6	3115	2400	----	2400	M.S.
9.	DW7	1650	2400	----	2400	M.S.
10.	DW8	2550	2400	----	2400	M.S.
11.	DW9	2550	2400	----	2400	M.S.
12.	DW11	3500	2400	----	2400	M.S.
13.	DW16	1750	2400	----	2400	M.S.
14.	W1	600	1800	900	2400	M.S.
15.	W1a	600	1800	900	2400	M.S.
16.	W2	830	1800	900	2400	M.S.
17.	W3	655	1800	900	2400	M.S.
18.	W4	1050	1800	900	2400	M.S.
19.	W5	1770	1800	900	2400	M.S.
20.	W6	750	1800	900	2400	M.S.
21.	W11	900	1800	900	2400	M.S.

No.	Date	DESCRIPTION
1		

REVISIONS / ADDITIONS

JOB TITLE
PROPOSED GROUP HOUSING SCHEME IN SECTOR -3A. BAHADURGARH(LICENCE NO.179 OF 2007 DATED 25.4.07) BEING DEVELOPED BY M/S PRABHU SHANTI REAL ESTATE PVT. LTD.

OWNER'S SIGNATURE:

ARCHITECT'S SIGNATURE:

DRAWING TITLE
ELEVATION & SECTION OF TOWER – 3

PROJECT NO. :

SCALE– 1:100 | DATE : AUG | DRAWN :


ARCHITECTS B.ARCH., AIIA., FIV.
VIJAY GUPTA
ARCHITECTS
601, CHIRANJIV TOWER
43, NEHRU PLACE, NEW DELHI
TEL : 011-26414783, 26465428, 26410790

N

DRG. NO. PDM/SUB/T3/03 R1





ELEVATION –B

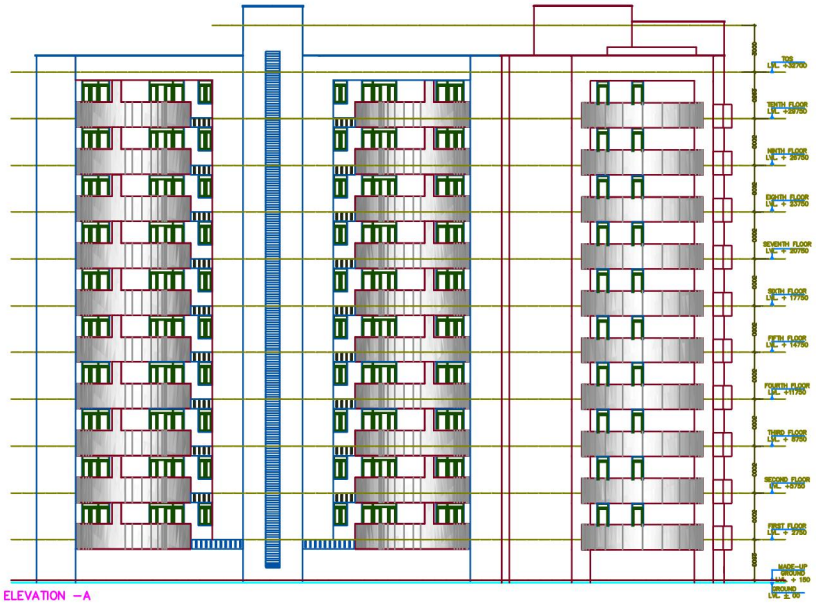


ELEVATION –A

TYPICAL FLOOR PLAN (FIRST, SECOND, THIRD, FOURTH, FIFTH, SIXTH, SEVENTH, EIGHTH ,NINTH & TENTH FLOOR)

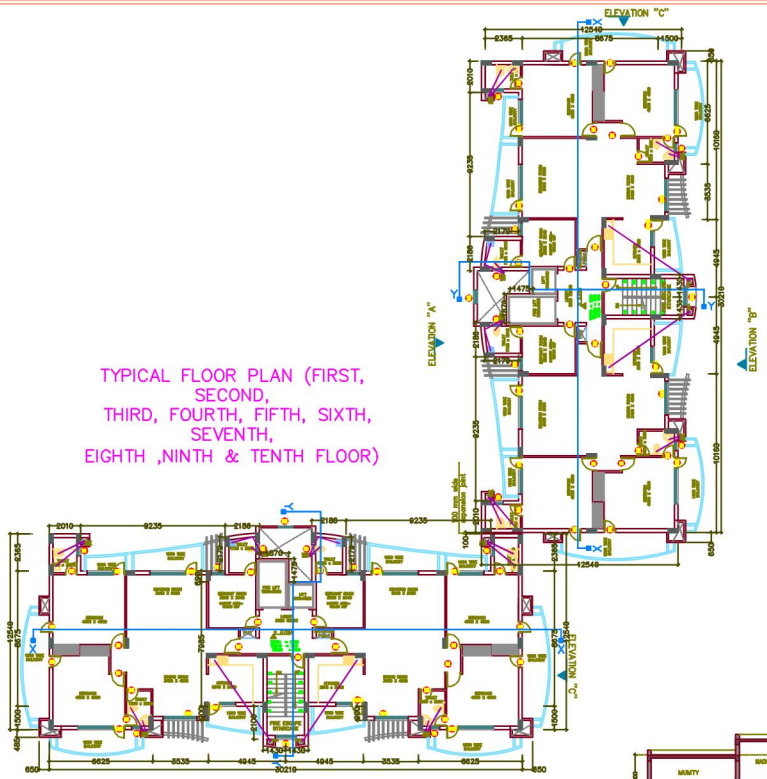

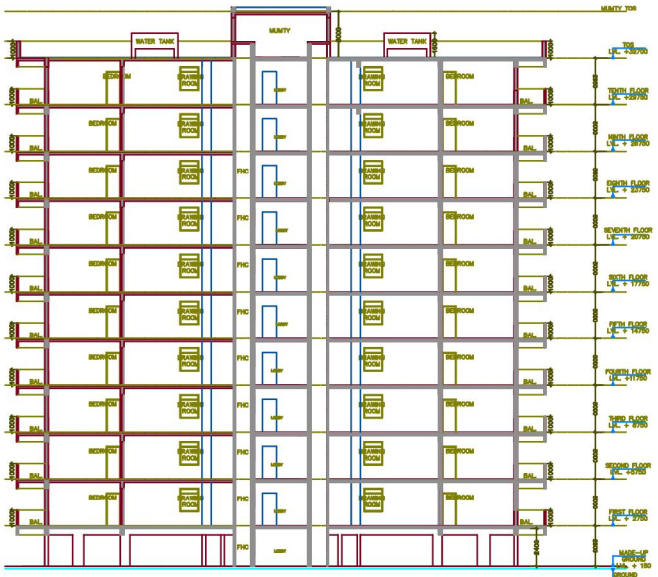

SECTION X–X

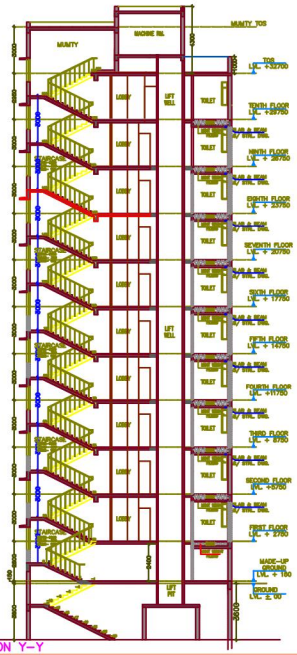

SECTION Y–Y

SCHEDULE OF OPENINGS

S.NO.	TYPE	WIDTH	HEIGHT	DILL	H.LINTEL	REMARKS
1	D1	900	2100	---	2100	
2	D2	1000	2100	---	2100	
3	D3	750	2100	---	2100	
4	D4	900	2100	---	2100	
5	D5	1200	2100	---	2100	
6	D6	2400	2100	---	2400	
7	D7	3000	2100	---	2400	
8	D8	1750	2100	---	2400	
9	W1	1200	1200	900	2400	
10	W2	1800	1200	900	2400	
11	W3	2400	1200	900	2400	
12	W4	2700	1200	900	2400	

No.	Date	DESCRIPTION
1		

REVISIONS / ADDITIONS

JOB TITLE
PROPOSED GROUP HOUSING SCHEME IN SECTOR –3A, BAHADURGARH(LICENCE NO.179 OF 2007 DATED 25.4.07) BEING DEVELOPED BY M/S PRABHU SHANTI REAL ESTATE PVT. LTD.

OWNER'S SIGNATURE: ARCHITECT'S SIGNATURE:


DRAWING TITLE
PLAN,ELEVATION & SECTION OF TOWER – 4

PROJECT NO. :


SCALE – 1:100 DATE : AUG 2008

ARCHITECTS
VIJAY GUPTA ARCHITECTS
601, CHIRANJIV TOWER
43, NEHRU PLACE, NEW DELHI
TEL : 011-26414783, 26465426, 26470790


DRG. NO. PDM/SUB/T4/01 R1

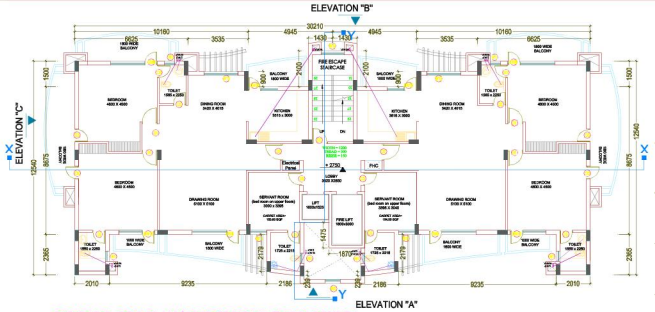

TYPICAL FLOOR PLAN (FIRST, SECOND, THIRD, FOURTH, FIFTH, SIXTH, SEVENTH & EIGHTH FLOOR)

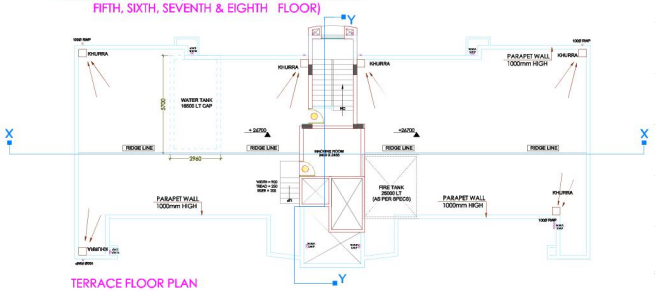

TERRACE FLOOR PLAN

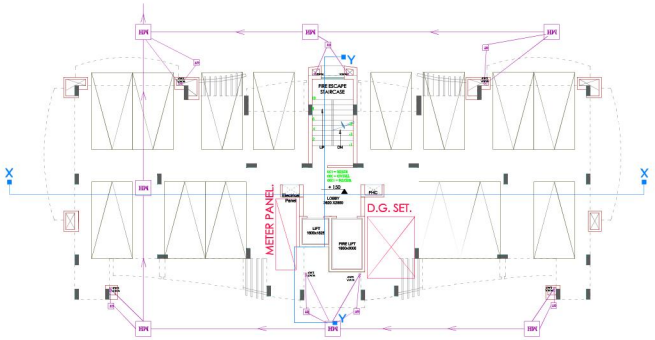


STILT FLOOR PLAN




ELEVATION -B



ELEVATION -A

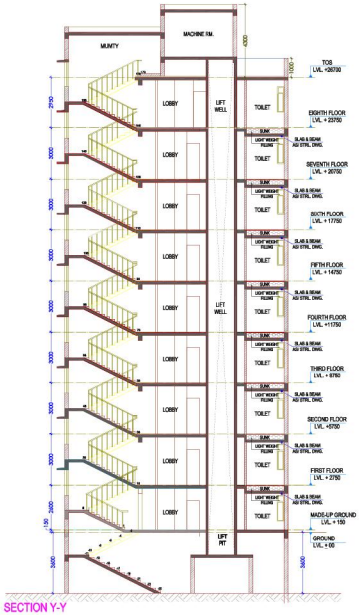

SECTION Y-Y

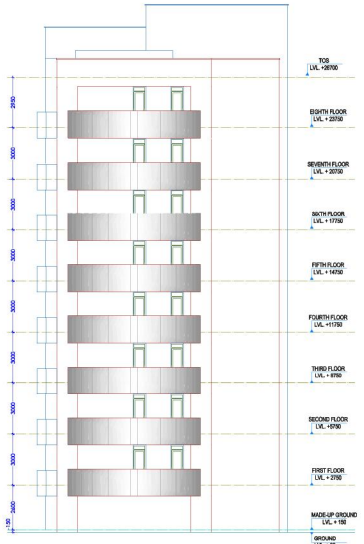

ELEVATION -C

SCHEDULE OF OPENINGS

S.NO.	TYPE	WIDTH	HEIGHT	SILL HT.	LIN.HT.	REMARKS
1.	D1	900	2100	—	2100	M.S.
2.	D2	1000	2100	—	2100	M.S.
3.	D3	750	2100	—	2100	M.S.
4.	F3	900	2100	—	2100	M.S.
5.	DW6	2750	2400	—	2400	M.S.
6.	DW13	2100	2400	—	2400	M.S.
7.	DW18	1750	2400	—	2400	M.S.
8.	W1	600	1800	900	2400	M.S.
9.	W2	830	1800	900	2400	M.S.
10.	W11	1000	1800	900	2400	M.S.
11.	W12	1300	1800	900	2400	M.S.
12.	W13	2000	1800	900	2400	M.S.

No.	Date	DESCRIPTION
1.		

REVISIONS / ADDITIONS

JOB TITLE
PROPOSED GROUP HOUSING SCHEME IN SECTOR -3A, BAHADURGARH(LICENCE NO.179 OF 2007 DATED 25.4.07) BEING DEVELOPED BY M/S PRABHU SHANTI REAL ESTATE PVT. LTD.

OWNER'S SIGNATURE:

ARCHITECT'S SIGNATURE:


DRAWING TITLE
PLAN,ELEVATION & SECTION OF TOWER - 5

PROJECT NO. :


SCALE :- 1:100 | DATE : AUG 2009 | DRAWN :

ARCHITECTS
VIJAY GUPTA
ARCHITECTS
601, CHIRANJIV TOWER
43, NEHRU PLACE, NEW DELHI
TEL : 011-26414763, 26485428, 26410780


DRG. NO. PDM/ SUB/TS/01 R1

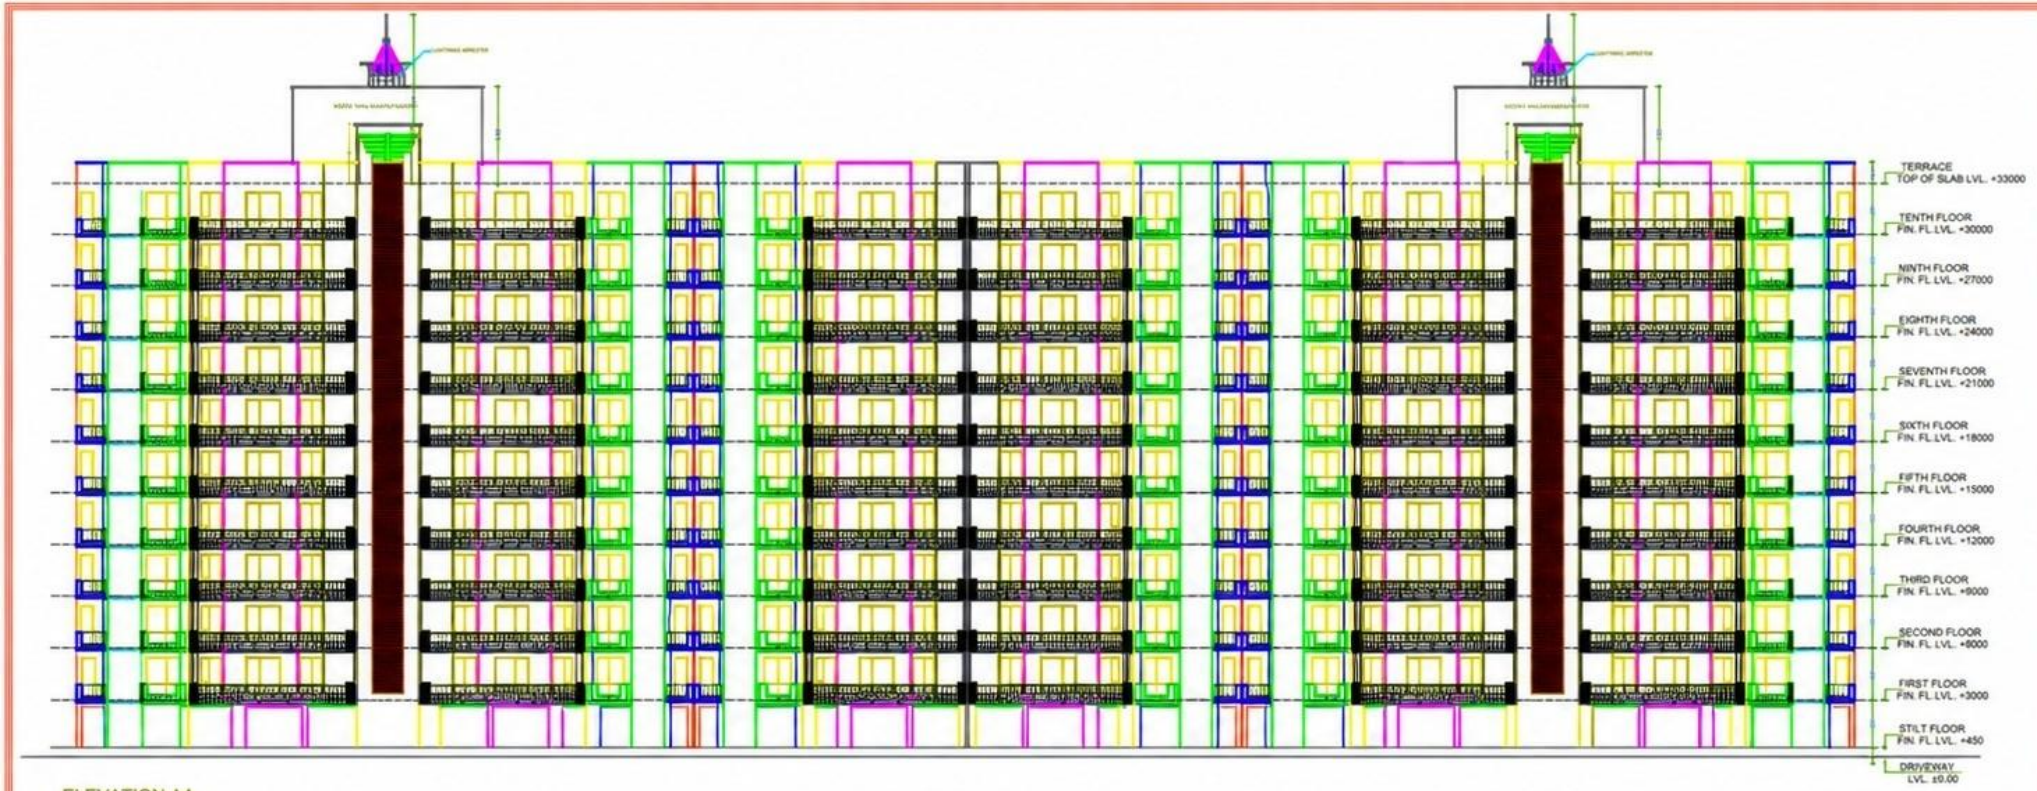

ELEVATION AA

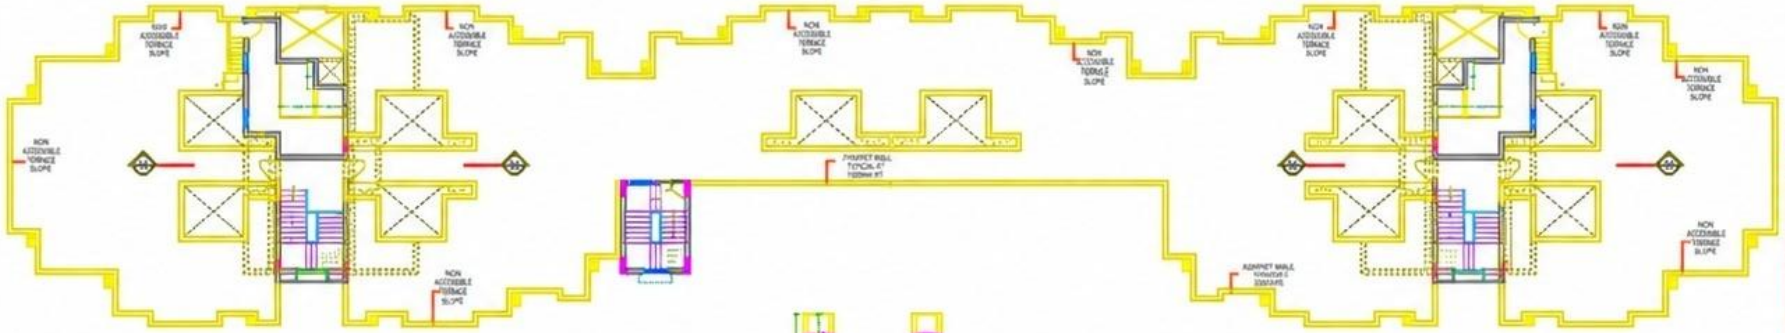

TERRACE PLAN

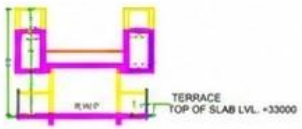

SECTION 3.3

SIS	DATE	DESCRIPTION

JOB TITLE.
PROPOSED GROUP HOUSING SCHEME IN SECTOR 5, AMAZOOBBBBAN LICENCE NO 178 OF 2007 DATED 25-04-07 BEING DEVELOPED BY M/S PRABHU SHANTI REAL ESTATE PVT. LTD.

OWNER SIGNATURE: | ARCHITECTS SIGNATURE


DRAWING TITLE
TERRACE PLAN & ELEVATION OF TOWER - 6

PROJECT NO. :

SCALE 1:100 | DATE MAR 2015 | DOMAIN

VIJAY GUPTA ARCHITECTS

DRG. NO. PDM/SUB/TS/06-02

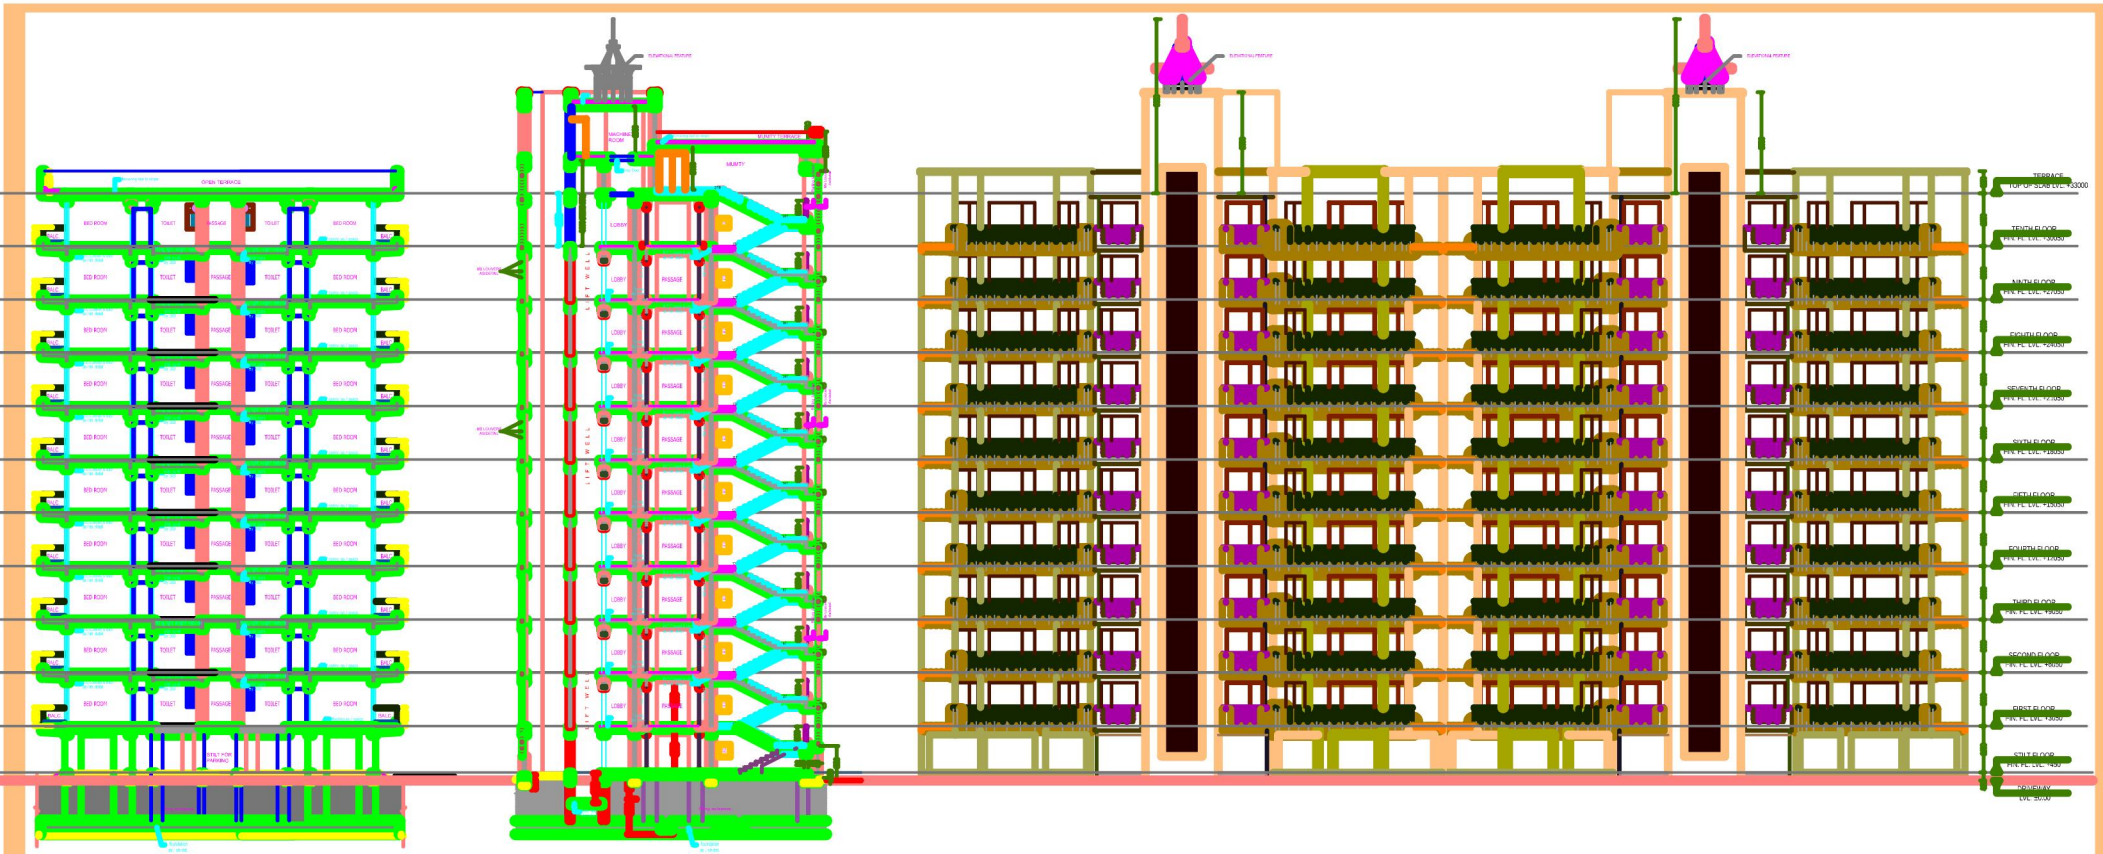

SECTION AT 1-1

SECTION AT Y-Y

ELEVATION C

PROPOSED GROUP HOUSING SCHEME IN SECTOR -3A, BAHADURGARH(LICENCE NO.179 OF 2007 DATED 25.4.07) BEING DEVELOPED BY M/S PRABHU SHANTI REAL

DRAWING TITLE
ELEVATION & SECTION OF TOWER - 7

VIJAY GUPTA
ARCHITECTS
601, CHIRANJIV TOWER
43, NEHRU PLACE, NEW DELHI

DRG. NO.

PDM/SUB /Tn/03