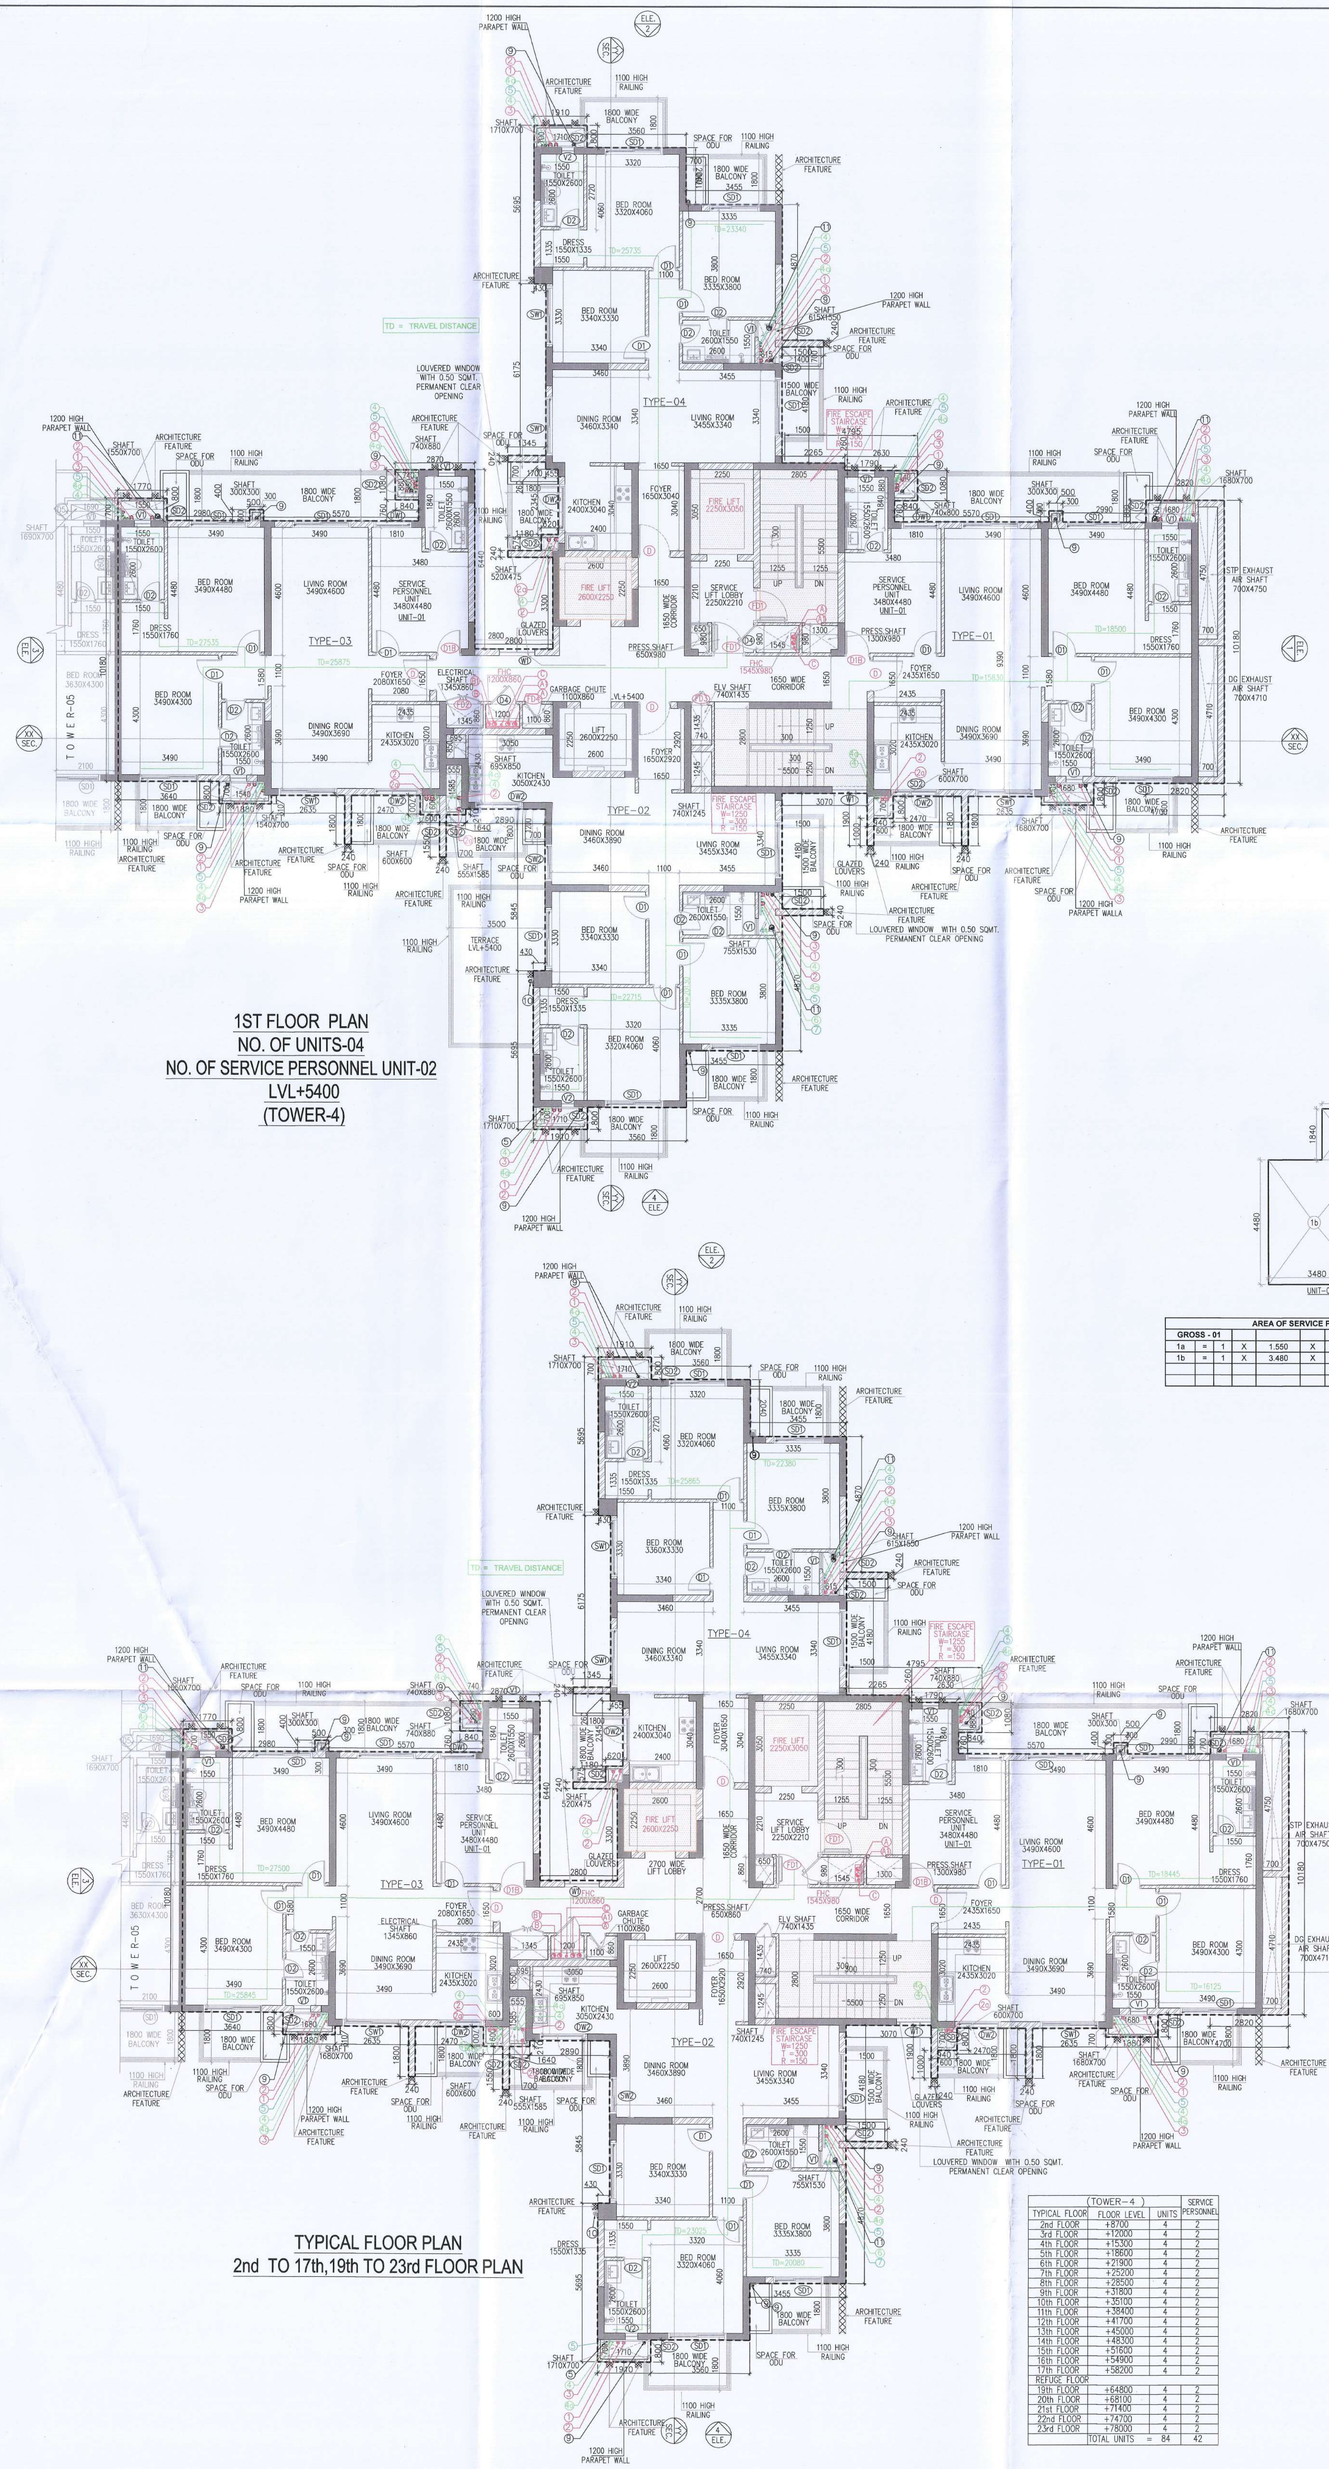

1200 HIGH PARAPET WALL
ARCHITECTURE FEATURE
1100 HIGH RAILING
1800 WIDE BALCONY
SPACE FOR ODU
SHAFT 1700X700
BED ROOM 3320X4060
BED ROOM 3335X3800
TOILET 2600X1550
DRESS 1550X1335
TD = TRAVEL DISTANCE
LOUVERED WINDOW WITH 0.50 SQMT. PERMANENT CLEAR OPENING
TYPE-04
DINING ROOM 3460X3340
LIVING ROOM 3455X3340
KITCHEN 2400X3040
FOYER 1650X3042
FIRE LIFT 2250X2250
SERVICE LIFT LOBBY 2250X2210
SERVICE PERSONNEL UNIT 3480X4480 UNIT-02
PRESS SHAFT 1300X980
TYPE-03
TYPE-01
TYPE-02
TOWER-05
BED ROOM 3490X4480
LIVING ROOM 3490X4600
SERVICE PERSONNEL UNIT 3480X4480 UNIT-01
ELECTRICAL SHAFT 1340X860
DINING ROOM 3490X3690
KITCHEN 2435X3020
GARBAGE CHUTE 1100X860
ELV. SHAFT 740X1435
LIFT 2600X2250
FOYER 2435X1650
SHAFT 1650X830
SHAFT 740X1245
FIRE ESCAPE STAIRCASE R = 1500 R = 150
GLAZED LOUVERS
1650 WIDE CORRIDOR
VL+5400
TERRACE LVL+5400
SHAFT 1650X700
SHAFT 1700X700
SHAFT 1650X700
SHAFT 740X1245
SHAFT 600X700
SHAFT 1650X700
SHAFT 1700