A SECTION AA -- REF:

SCALE: 1:300

NOTE:LEVEL MARKED WITH RED ARE REFUGE FLOOR.

MINIMUM CLEAR HEIGHT FOR UPPER BASEMENTS IS LESS THAN 4750MM.

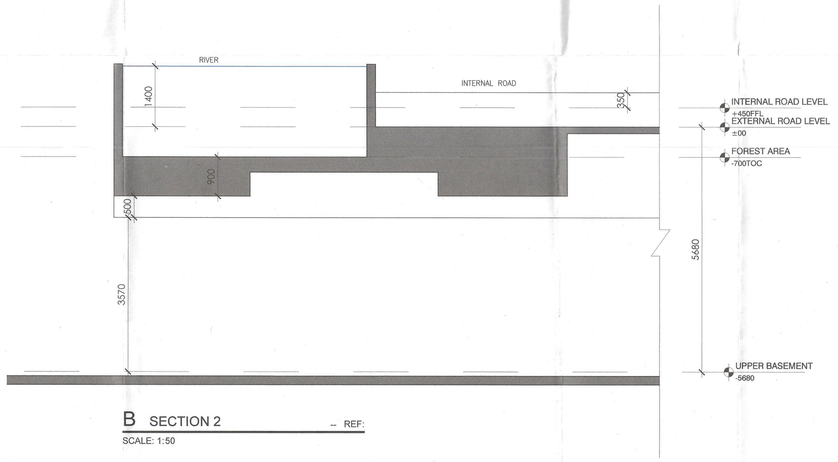

B SECTION 2 -- REF:

SCALE: 1:50

AUTHORITY STAMP & SIGN -

Building Plans Sanctioned shall be valid for five year only
To be read with Memo No. 1544
Dated 26/12/2025

Chairman Building Plan Committee cum
Senior Town Planner
HSIIDC, IMT Manesar

Recommended for Sanction
ATP.
H. D/Mar

GENERAL NOTES -

1. All dimensions are in to be read and not to be scaled.

KEY PLAN

REV.	DATE	REVISION DESCRIPTION

ARCHITECT'S STAMP & SIGN- Prashant Kumar Architect, Council of Architecture Registration No.: CA/2014/63871

OWNER'S SIGN- For Trehan Promoters & Builders Pvt. Ltd. Director / Authorised Signatory

CONCEPT ARCHITECTS
UHA
3 Murphy Street, London, SE1 7FP
Email:www.uha.global

PROJECT ARCHITECT
Arcop Associates PVT. LTD.
A-15, PAMPOSH ENCLAVE
GREATER KAILASH
NEW DELHI, INDIA
Ph.: +91-11-26442050
Email: pverma@arcop.co.in

STRUCTURE
BALDRIDGE & ASSOCIATES STRUCTURAL ENGINEERING PVT. LTD.
406,Sakar east, B/S Gurunanak,School,
40MT Tarsali-Danteshwar
Ring Road Vadodara
390009,Gujarat, India
Ph.:0265-2981813
Website:www.baseengr.com

MEP CONSULTANT
CLANCY GLOBAL
CONSULTING ENGINEERS
Unit No.170 A&B, Tower B1
Spaze Itech Park,Sohna Road,
Sec-49,Gurgaon
Tel. No. +91 124 4253925.
Website : www.clancy-global.com

LANDSCAPE
ORACLES
G 98 Kalkaji New Delhi 110 019
Tel. No. + 91 11 2648 1630
Email :admin@oracleslandscape.in

VERTICAL TRANSPORT
TAK CONSULTING PVT. LTD.
A303, Galleria Hiranandani Garden,Powai
Mumbai 400078,INDIA
Tel. No. + 91 2225707498

CLIENT
TREHAN PROMOTERS & BUILDERS PVT LTD

PROJECT NAME
TREHAN RESIDENCE SEC 80

PROJECT TITLE
Proposed Building Plan of Clubbed Group Housing sites (GH-3B & GH-3C) area measuring 5.08Acres,Sector-80, IMT Manesar being developed by Trehan Promoters & Builders Pvt. Ltd.

DATE	13-11-2025
DRAWN BY	SAUMYA PATEL
CHECKED BY	PRASHANT KUMAR

DRAWING TITLE- TOWER B SECTION AA

NORTH -

SCALE - 1: 300,50

DRAWING NO.- SN64-TR-80GH-BT-SD-DRG-01310

REV -

DRAWING STATUS - SUBMISSION DRAWING

SIZE - A0

SHEET NO -46