LEGEND & ABBREVIATION:-		
1.	DWS	DOMESTIC WATER SUPPLY
2.	FWS	FLUSHING WATER SUPPLY
3.	DWR	DOMESTIC WATER RISER
4.	FWR	FLUSHING WATER RISER
5.	BWS	BOOSTER WATER SUPPLY
6.	PRS	PRESSURE REDUCING STATION
7.	BV	BALL VALVE
8.	WM	WATER METER
9.	PRV	PRESSURE REDUCING VALVE
10.	G	GEYSER

Note :-

EWS

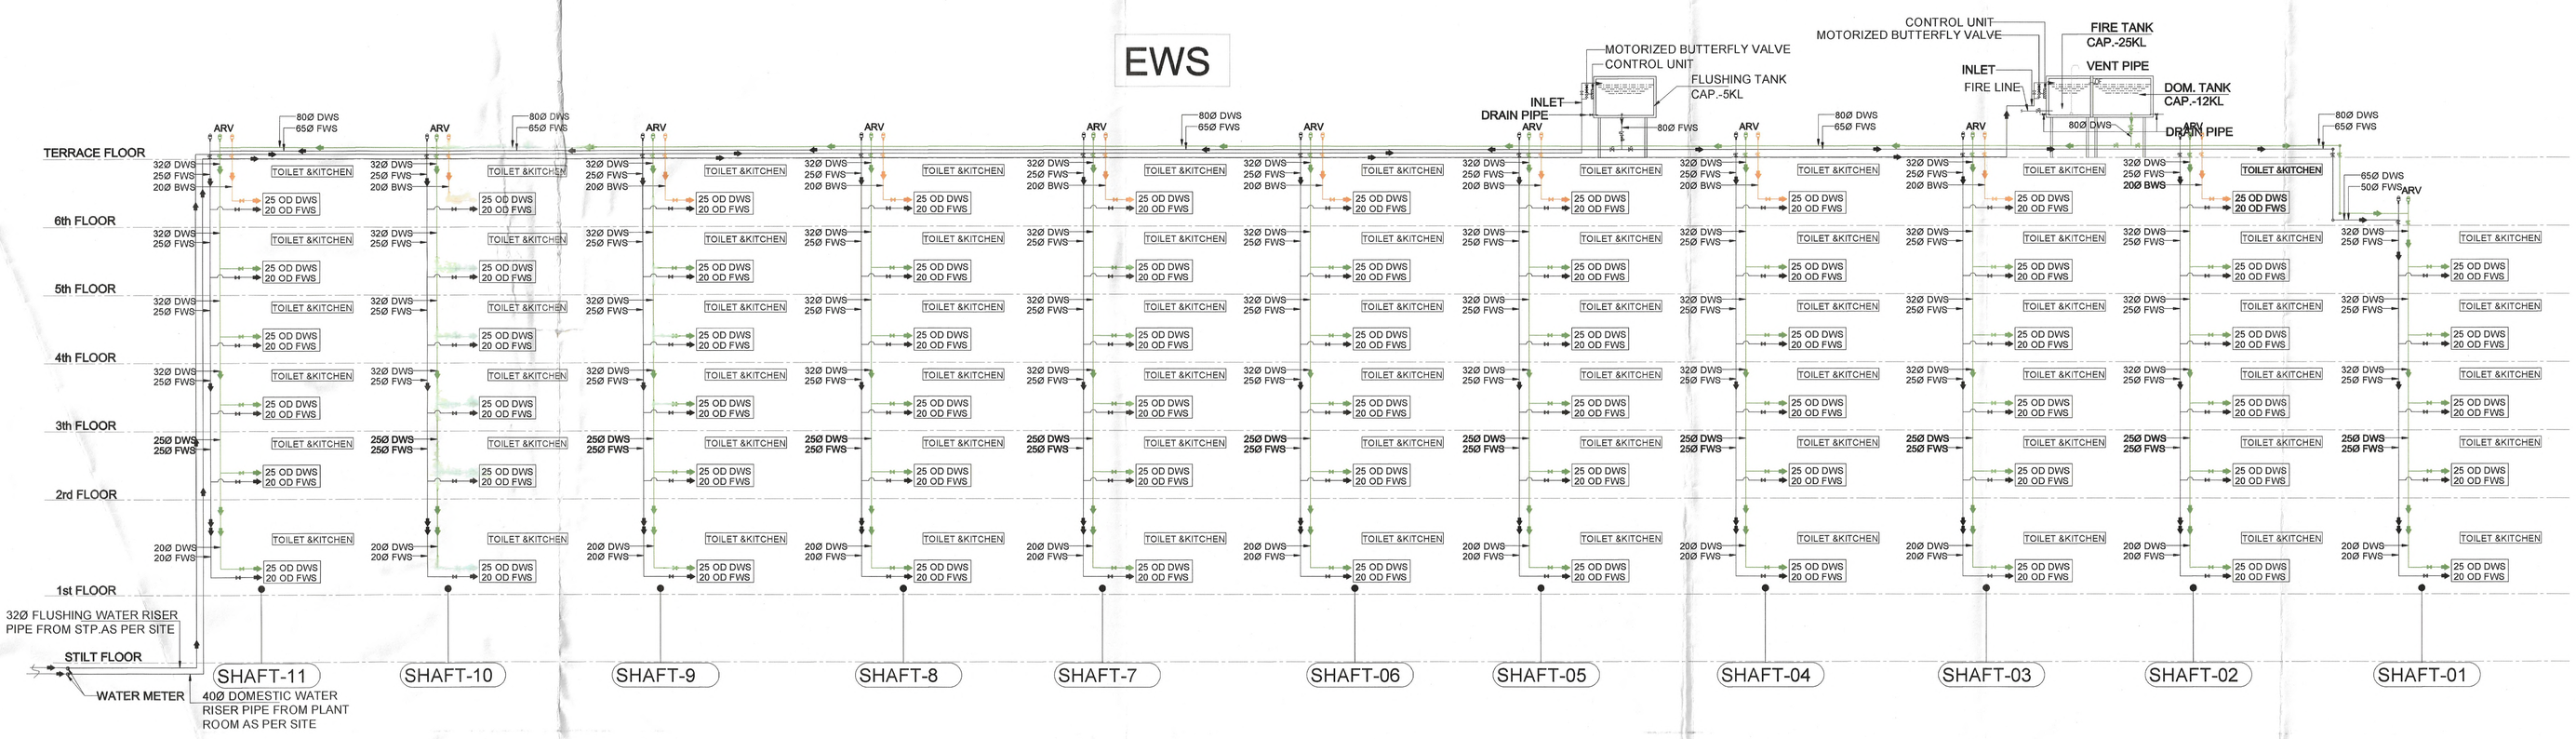

Project

PROPOSED BUILDING PLAN OF REIDENTIAL GROUP HOUSING COLONY OVER AN AREA MEASURING 5.1375 ACRE (LICENSE NO. 62 OF 2025 DATED 01-05-2025) IN SECTOR 103, GURUGRAM BEING DEVELOPED BY BABBLER PROJECTS PVT. LTD. AND AIPL BHARAT INFRASTRUCTURE PRIVATE LIMITED IN COLLABORATION WITH AIPL BHARAT INFRASTRUCTURE PRIVATE LIMITED.

Client

AIPL Bharat Infrastructure Pvt. Ltd.
AIPL Business Club, 5th Floor, Sector 62,
Gurugram 122 002, Haryana, IN
Phone: +91 92111 60000 Ext: 7794

Architects:

Morphogenesis
Plot No. 41, Industrial Estate,
Okhla Phase-III,
New Delhi 110020, India
TEL: +91 11 41828070
FAX: 91 11 26490351
E Mail:studio@morphogenesis.org

Associate Architects:

SBA Design N Code LLP
Architecture·Codes·Interiors

SBA Design N Code LLP
Architecture·Codes·Interiors
(Formerly known as RSMS)
69,Nora Niwas Bhawani Kunj
(Behind D2), Vasant Kunj,
New Delhi-110070.
Mob.: 9810791652,9811077209

S.T.P.(HQ) Member Secretary B.P.A.C.
S.T.P.(G) Member B.P.A.C.
CTP(HR) Chairman B.P.A.C.
DTP(HQ)
ATP(HQ)
SANCTIONED
TO BE READ WITH THIS OFFICE
MEMO NO:- 41935
DATED:- 03-11-2025
Rajesh Dutt
SD(HQ)
AD
PA
ATP

Checked and found ok for Public Health (Internal) Service only subject to comments in forwarding letter No. 33496 DH 28/10/25
JDT(HQ)
Superintending Engineer (HQ)
for Chief Architect HSVP, Gurugram

POOJA NIKHAR
CA/2012/55585

ARCHITECT'S SEAL & SIGNATURE	OWNER'S SEAL & SIGNATURE
MORPHOGENESIS Ph: 011-41828070	AIPL BHARAT INFRASTRUCTURE PRIVATE LIMITED Authorised Signatory

SEP.-2025	Scale :NTS	
Drawing Title:- WATER SUPPLY-SLD EWS		Drawing No:- WS-02
N		A