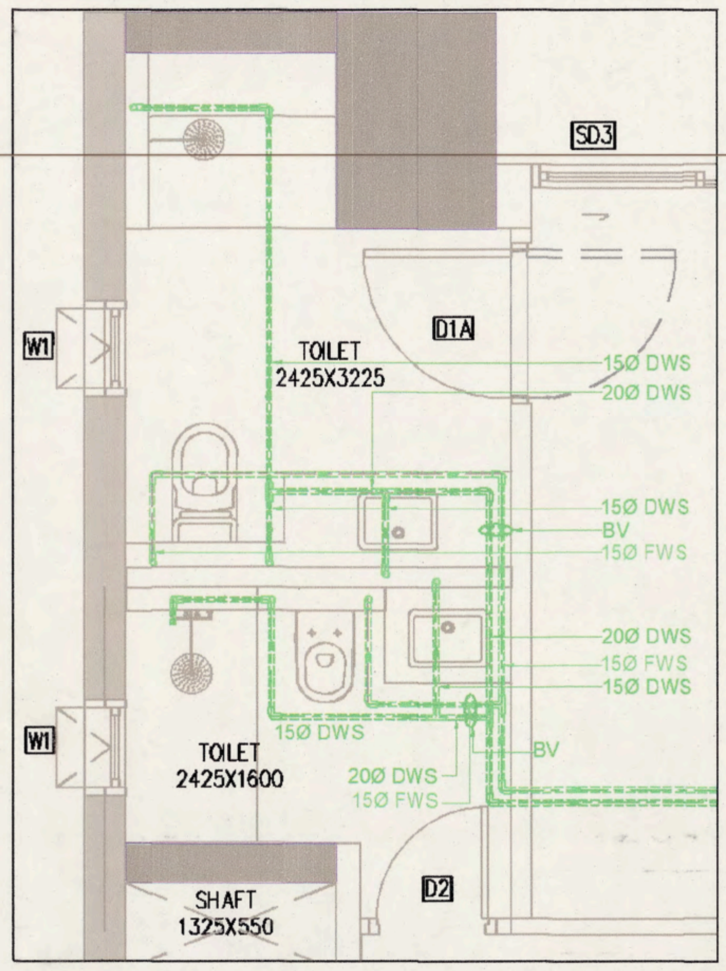

TOILET-1 & 2 DRAINAGE DETAIL PLAN

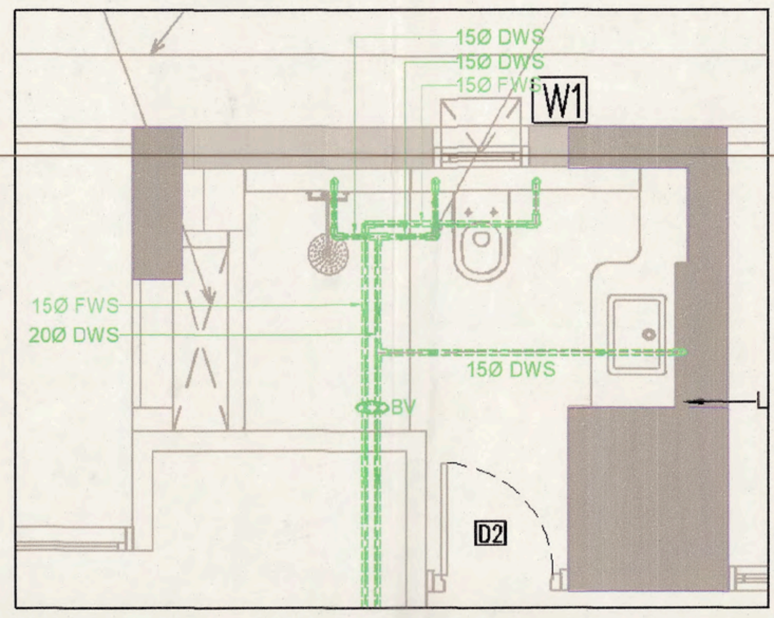

TOILET-3 WATER SUPPLY DETAIL

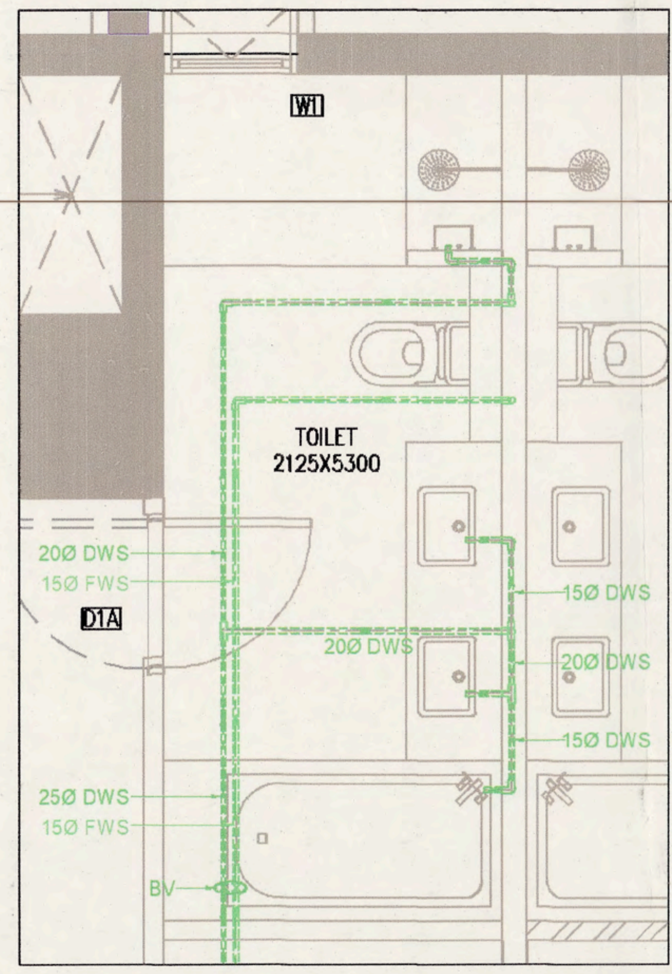

TOILET-4 WATER SUPPLY DETAIL

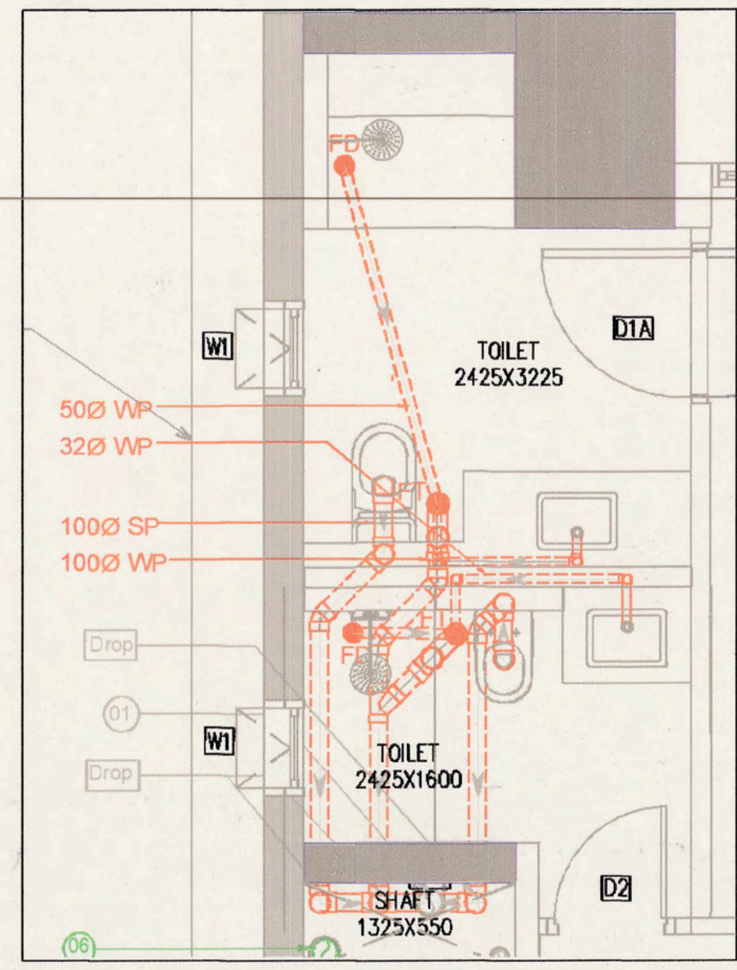

TOILET-1 & 2 DRAINAGE DETAIL PLAN

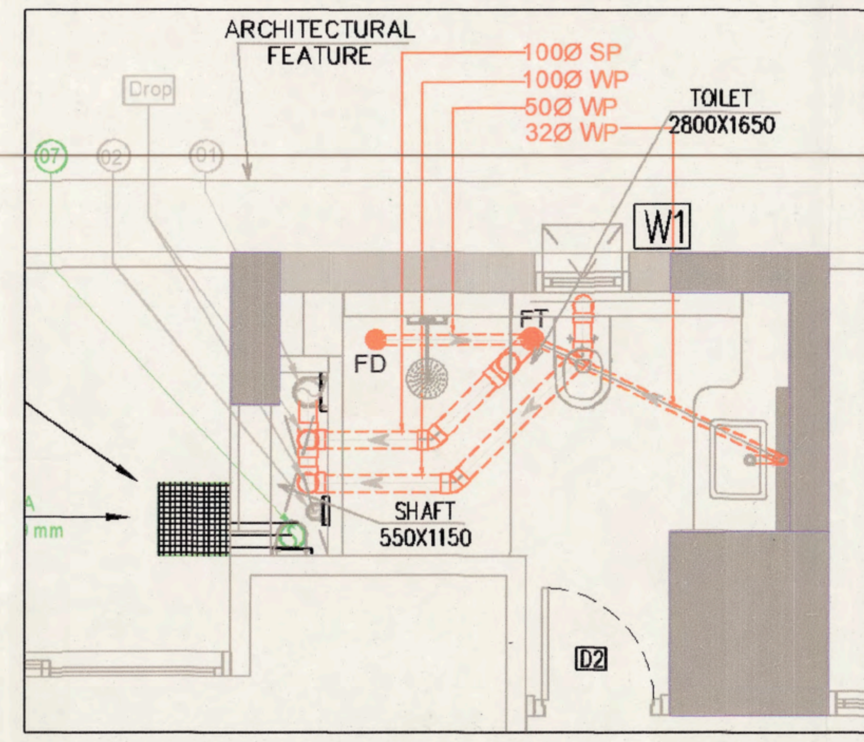

TOILET-3 DRAINAGE DETAIL PLAN

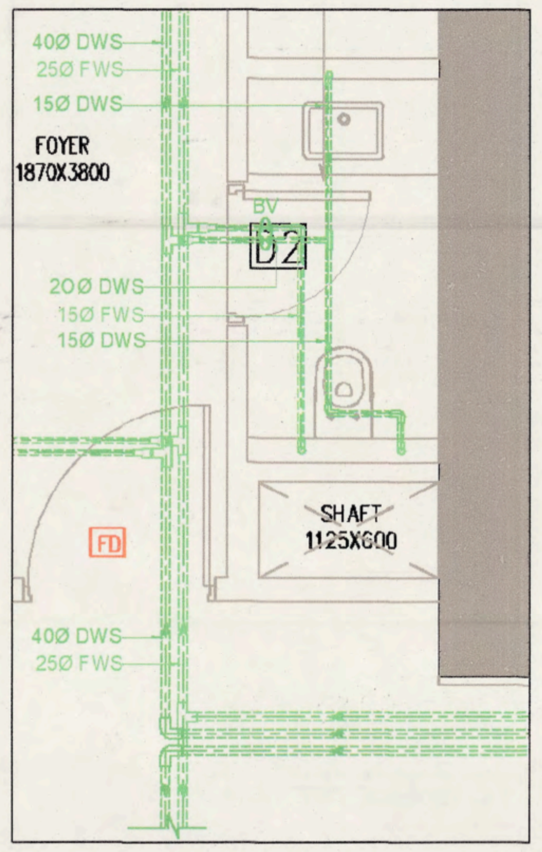

PDR WATER SUPPLY DETAIL

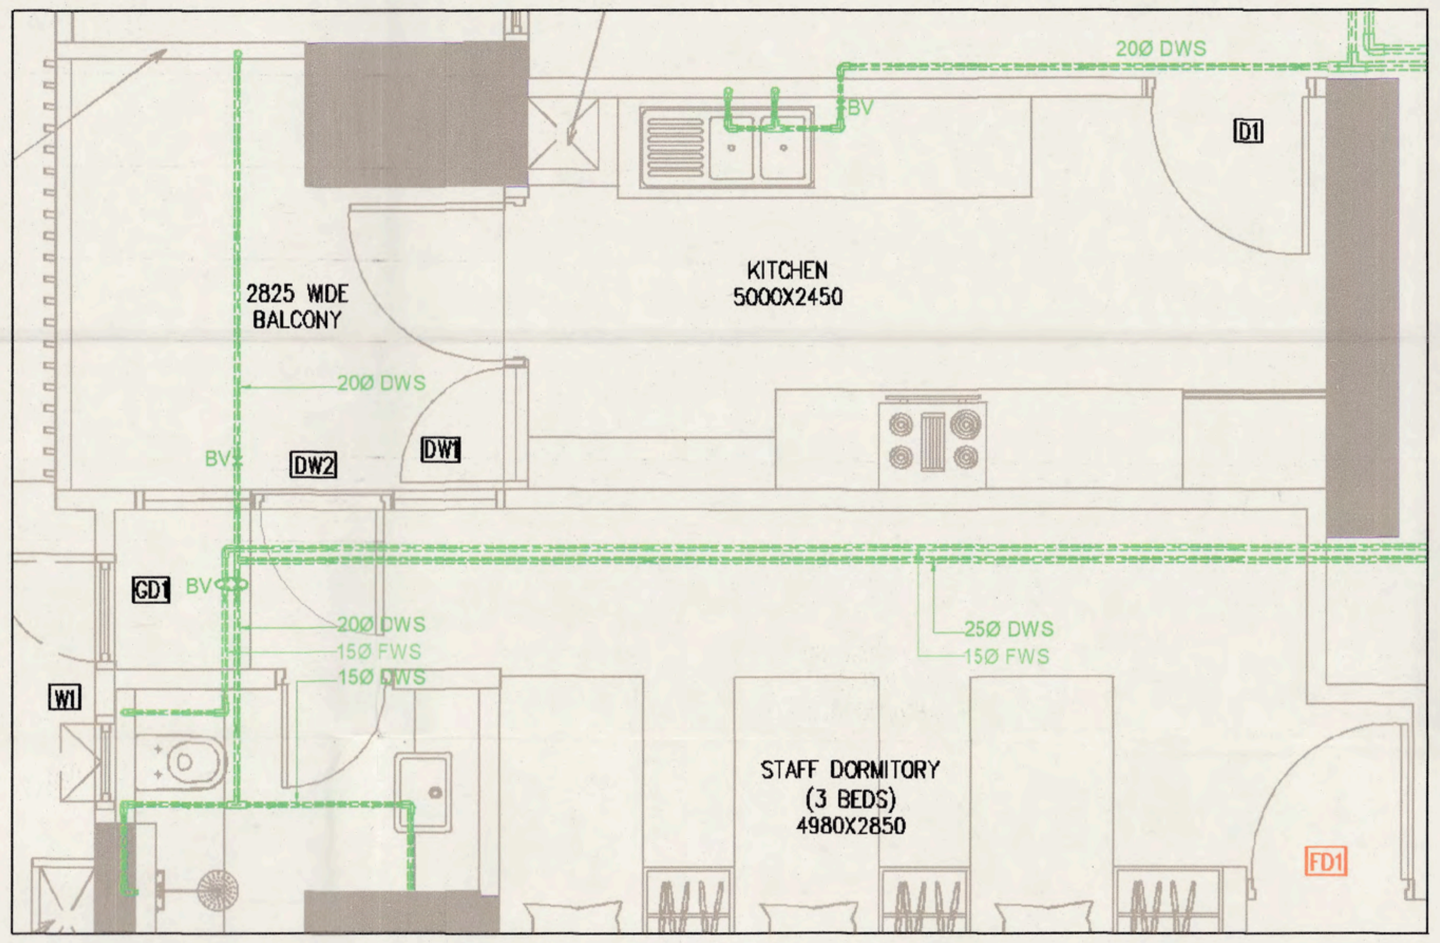

TOILET- 5 & KITCHEN WATER SUPPLY DETAIL

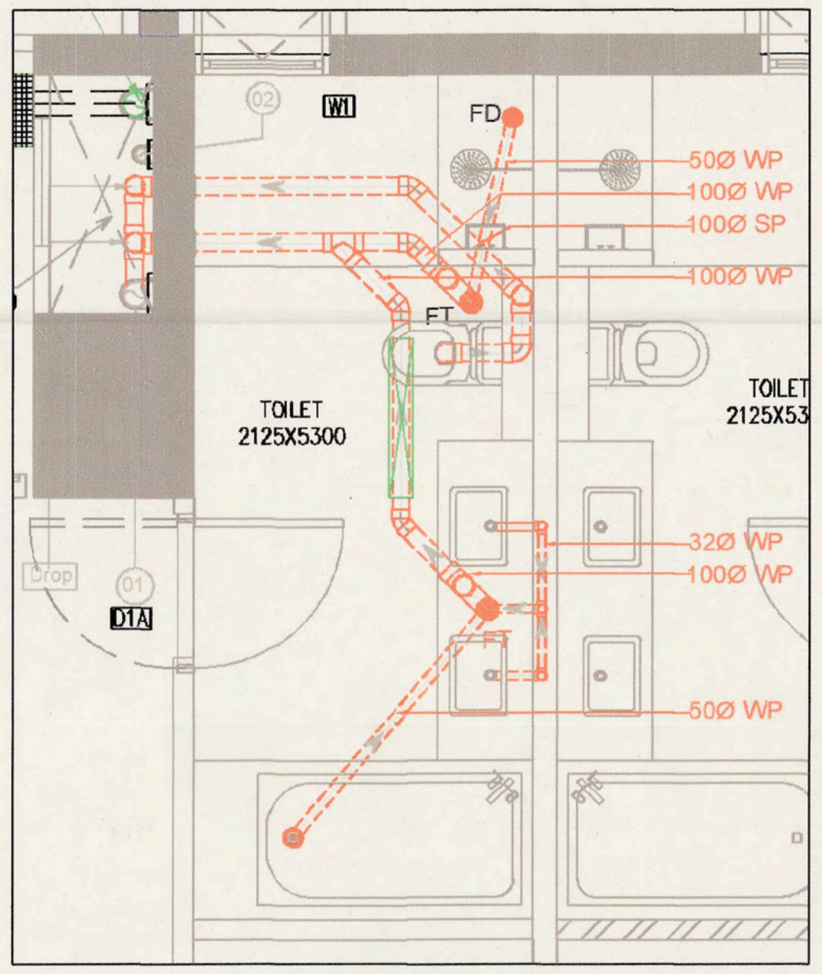

TOILET-4 DRAINAGE DETAIL PLAN

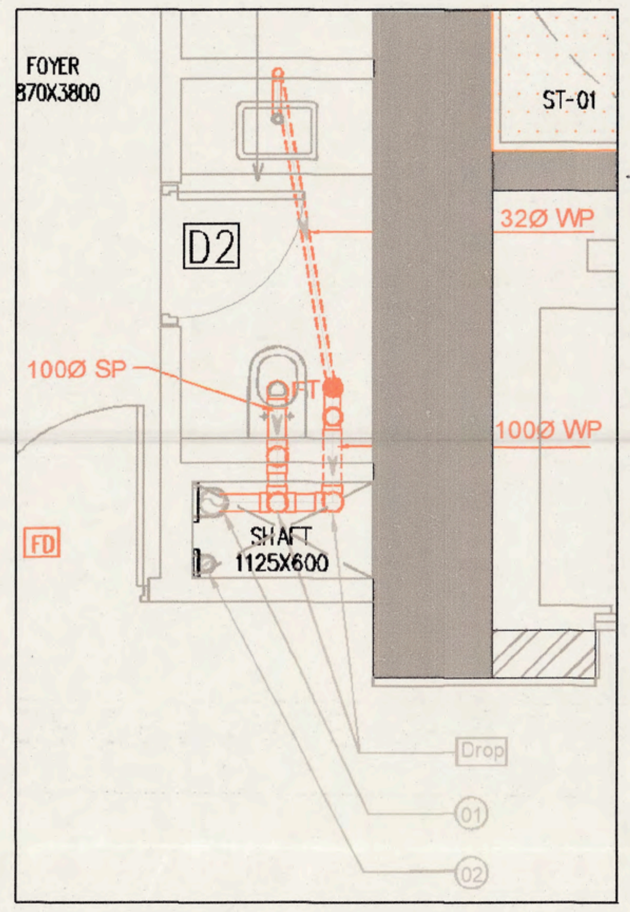

PDR DRAINAGE DETAIL PLAN

LEGEND:-		
①	–	150ø SOIL & WASTE PIPE (SWP)
②	–	100ø VENT PIPE (VP)
③	–	150ø KITCHEN / UTILITY WASTE PIPE
④	–	DOMESTIC WATER SUPPLY (DWS) RISER
⑤	–	FLUSHING WATER SUPPLY (FWS) RISER
⑥	–	150ø RAIN WATER PIPE
⑦	–	100ø BALCONY DRAIN PIPE
(solid orange line with arrow)		SOIL & WASTE PIPE
(solid orange line)		KITCHEN WASTE PIPE
(solid black line with arrow)		RAIN WATER PIPE
(dashed green line with arrow)		DOMESTIC WATER SUPPLY
(dashed green line with arrow)		FLUSHING WATER SUPPLY

NOTES:-
1) 150 MM FILL MARGIN / SUNKEN REQUIRED FOR THE BALCONY.
2) 350 MM FILL MARGIN / SUNKEN REQUIRED FOR ALL THE TOILETS.
3) 300 MM FILL MARGIN / SUNKEN REQUIRED FOR ALL THE UTILITY BALCONY.

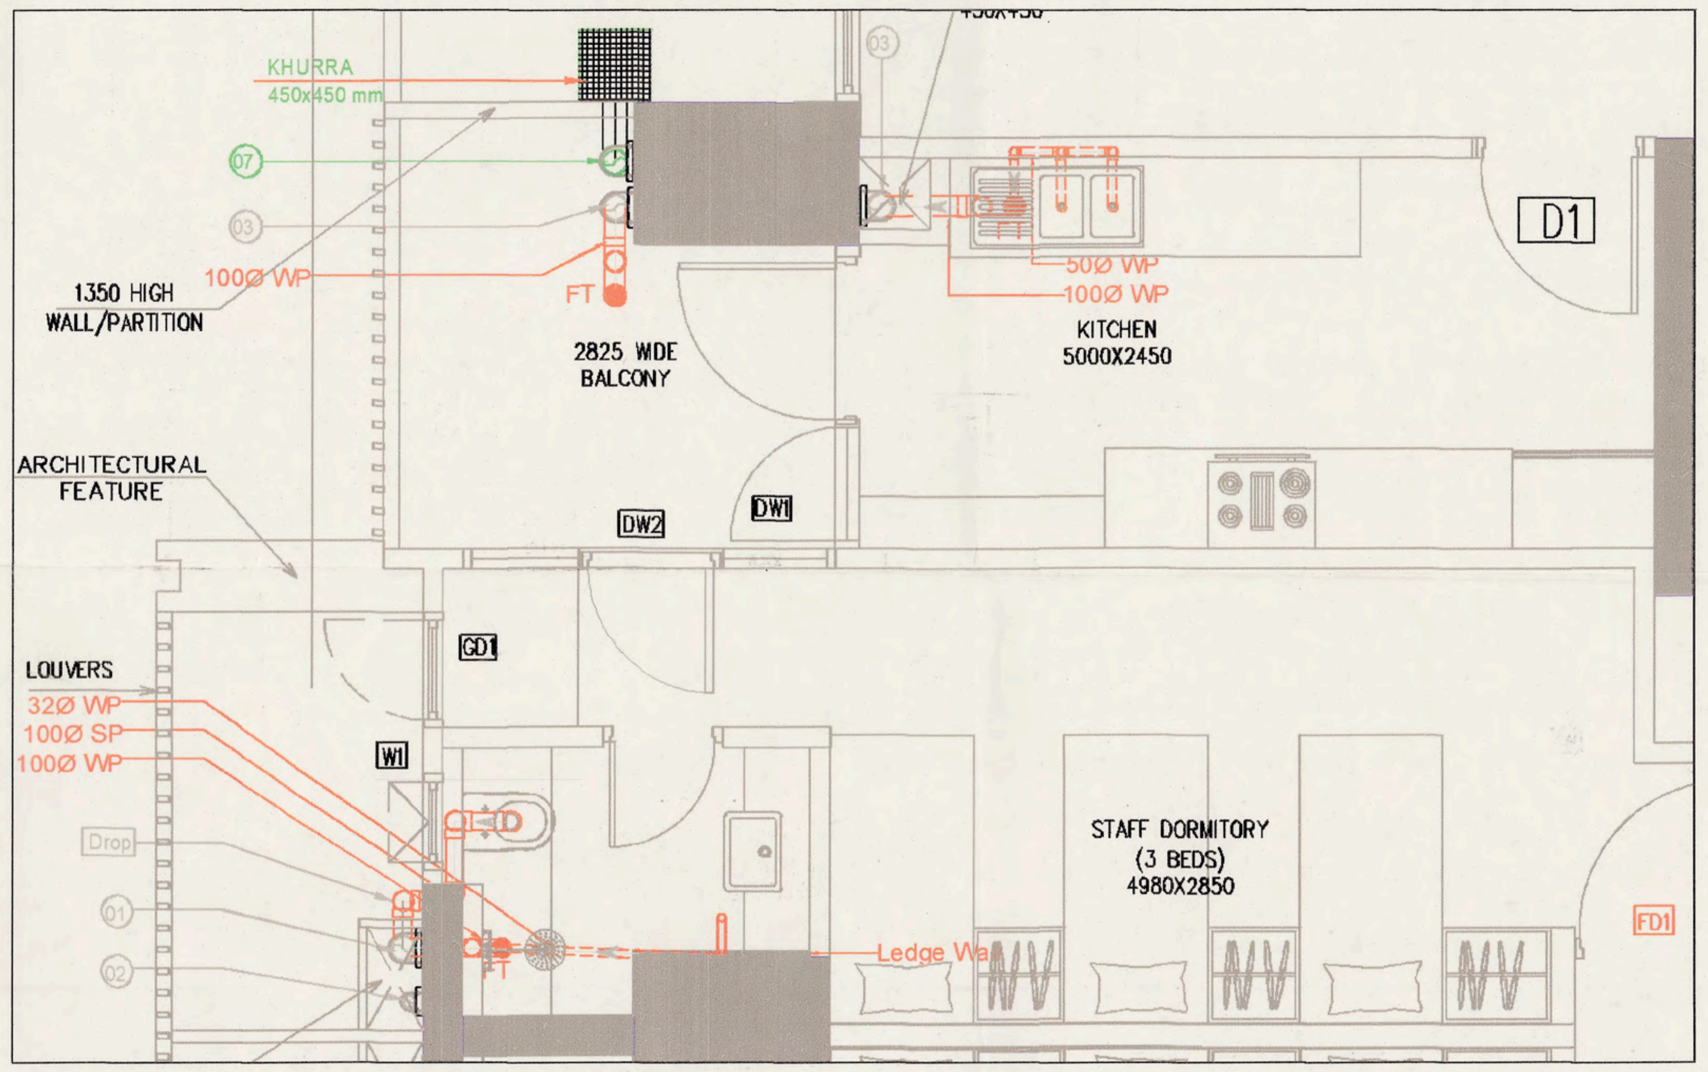

TOILET- 5 & KITCHEN DRAINAGE DETAIL PLAN

NOTES:
- BUILDING HAS BEEN DESIGNED STRUCTURALLY AS PER EXISTING RELEVANT IS CODES FOR EARTH QUAKE RESISTANCE.
- ALL DIMENSIONS ARE IN MM UNLESS NOTED OTHERWISE.
- POWDER TOILET, KITCHEN, DORMITORY ARE NATURALLY / MECHANICALLY VENTILATED WITH 100% BACKUP.

S.T.P (HQ) Member Secretary B.P.A.C. | S.T.P (G) Member B.P.A.C. | C.T.P (Hr) Chairman B.P.A.C.

DTP(HQ) | ATP(HQ)

JD. | P.A. | A.T.P

DINESH KUMAR PA(HQ) | FSO, (HQ) Member BPAC | ADFO, (HQ) Member BPAC

ARCHITECTURE:

ARCOP

ARCOP ASSOCIATES PVT LTD
Plot No. 36B, Sector-32, Intitutional Area,
Gurugram. Haryana. 122001. India
Tel.: 91-124-4595500
91-124-4595550
Fax: 91-124-4595550

ASSOCIATE ARCHITECT:

SBA Design N Code LLP
Architecture Codes Interiors
Plot no. 10 A&B, Bhawani Kunj,
Behind D2,Vasant Kunj,
New Delhi-110070.
Mob.: 9810791652,9811077209

PROJECT:

PROPOSED BUILDING PLANS OF RETIREMENT HOUSING PROJECT (UNDER RETIREMENT HOUSING POLICY DATED 04.11.2024) AREA MEASURING 4.16875 ACRES (LICENCE NO. 200 OF 2025 DATED 16/10/2025 IN, SECTOR-63 GURUGRAM, BEING DEVELOPED BY MILDA BUILDWELL PVT. LTD. AND OTHER IN COLLABORATION WITH DLF HOME DEVELOPERS LTD.

Checked and found ok for Public Health (Internal) Service only subject to comments in forwarding letter No. 21542 Dated 26/6/26

Superintending Engineer (HQ)
for Chief Engineer-I
HSVP, Panchkula

ARCHITECT'S SEAL & SIGNATURE	OWNER'S SEAL & SIGNATURE
(seal)	DLF Home Developers Limited Authorised Signatory

SANCTIONED
TO BE READ WITH THIS OFFICE
MEMO NO.: 24897
DATED: 14.07.2026

Date: MARCH-2026	Scale: 1:50	Drawing No.-
Drawing Title:- TYPICAL FLOOR TOILET DETAILS		TD-01
		DRH