




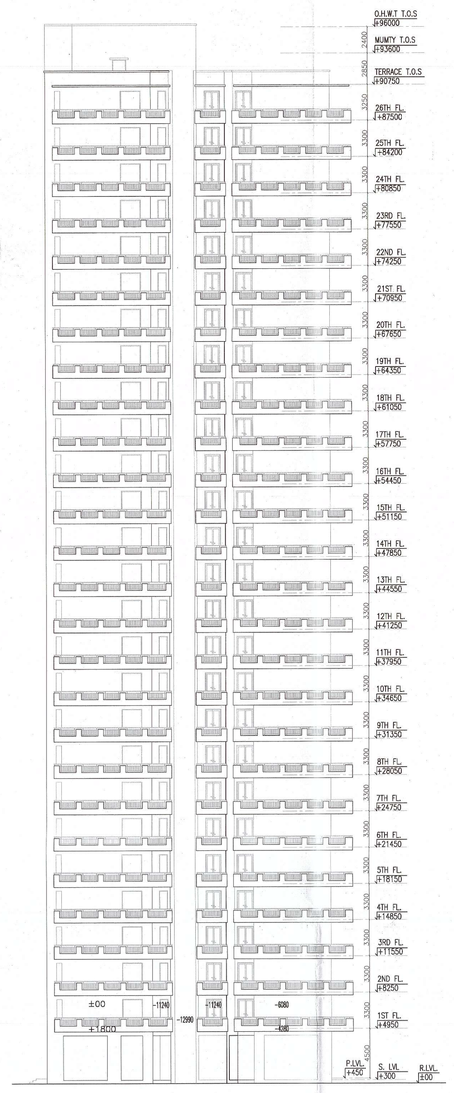


ELEVATION-2

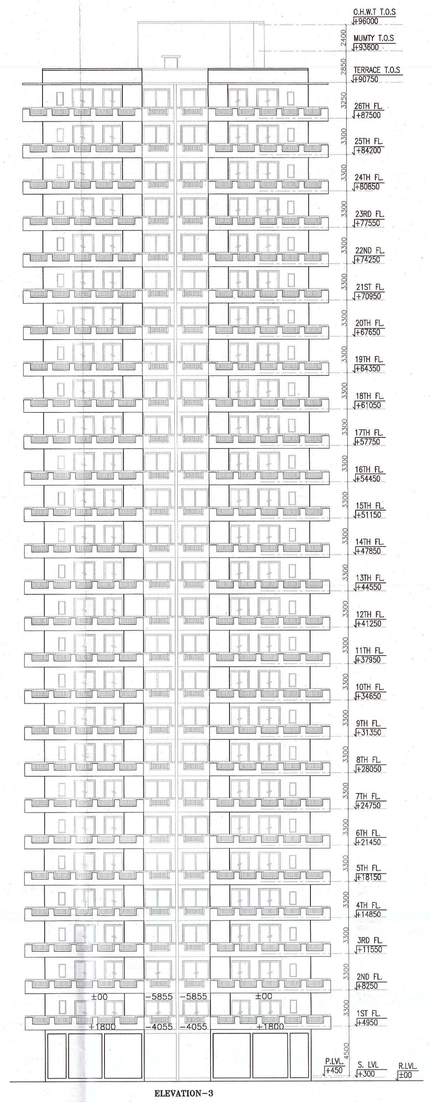


ELEVATION-3

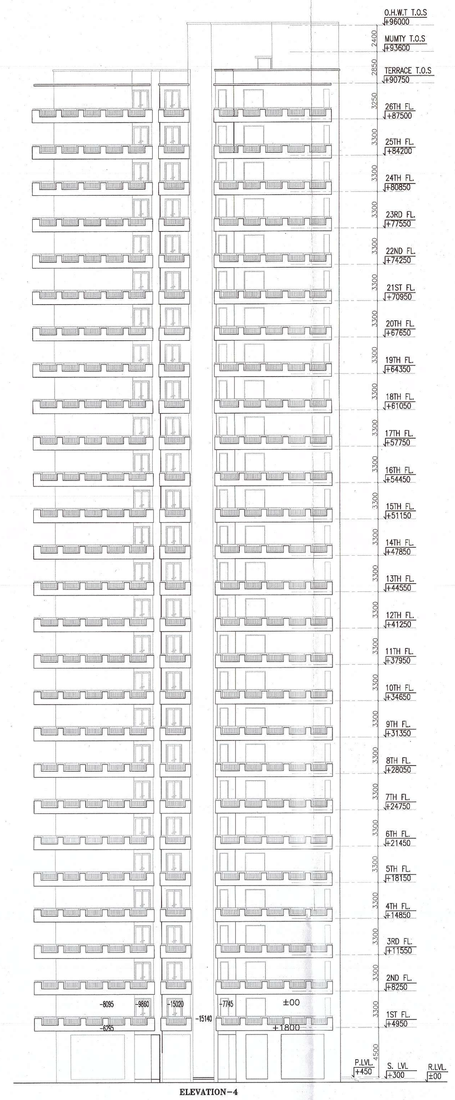

ELEVATION-4

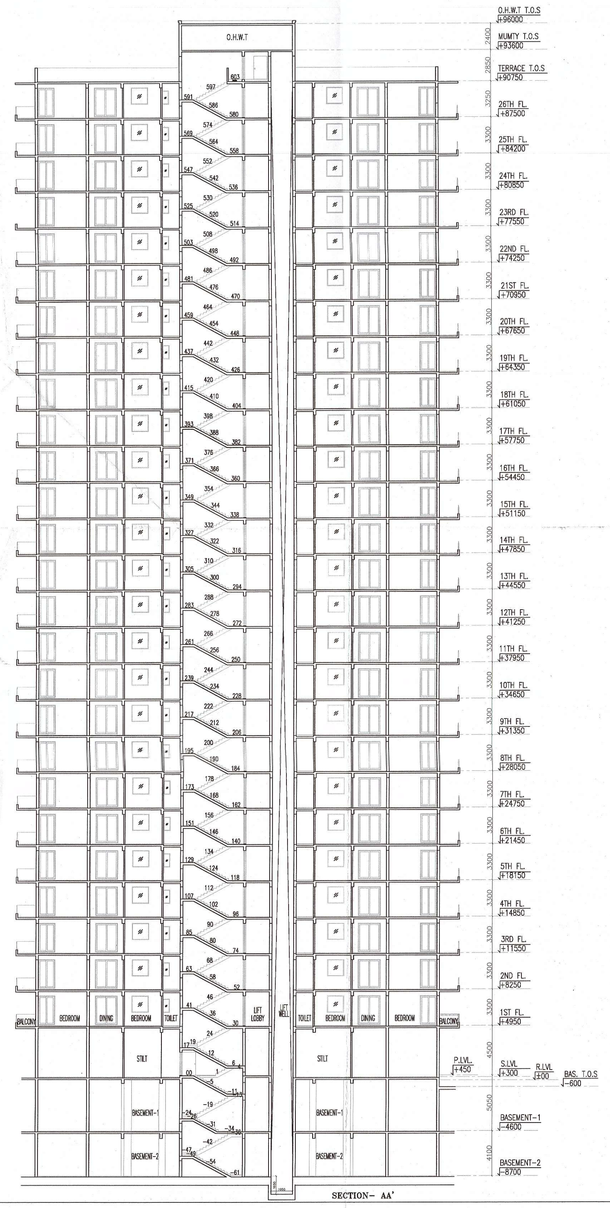

SECTION- AA'

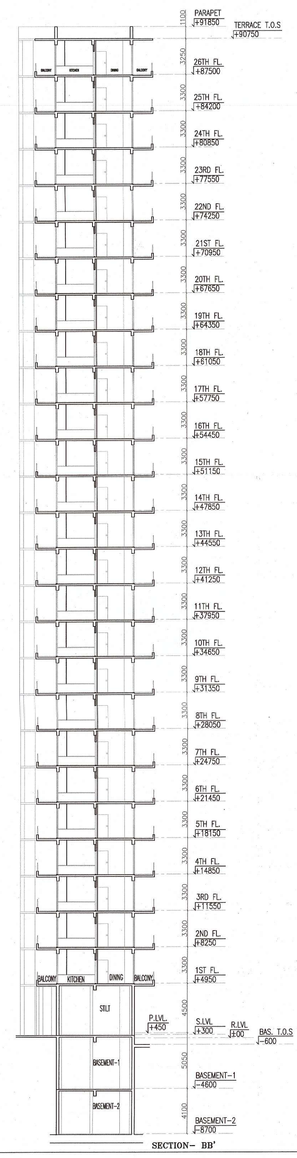

SECTION- BB'

SANCTIONED
TO BE READ WITH THIS OFFICE
MEMO NO.:
DATED :

DTP (HQ)
S.T.P. (HQ) Member Secretary B.P.A.C.
S.T.P. (O) Member B.P.A.C.
C.T.P. (HQ) Chairman B.P.A.C.
Consultant Architect
ATP(HQ)
J.D.
P.A.
A.T.P.

ARCHITECT,S SIGN
(Dinesh Kumar) PA(HQ)
BHUPENDERA KUMAR
ARCHITECT
CA/2004/33978

CLIENT'S SIGN
For ADORE PROPMART LLP
Authorised Signatory

DDR (HQ) Member BPAC

PROJECT
APPROVAL OF BUILDING PLANS OF GROUP HOUSING COLONY AN AREA MEASURING 9.2453 ACRES (LICENSE NO. 264 OF 2023 DATED 15-12-2023) IN SECTOR-77, GURUGRAM BEING DEVELOPED BY ADORE PROPMART LLP.

BUILDING NO.
T1 & T-2 (3 BEDROOM)

SHEET TITLE
ELEVATIONS & SECTIONS

DEALT S.K.	SCALE 1 : 250		JOB NO
CHECKED B.K.	DATE		DRG. NO GH-SD- 07

ARCHITECT
SAHA & ASSOCIATES
ARCHITECTS,PLANNERS & INT. DESIGNERS
D-22, PAMPOSH ENCLAVE,(L.G.F.)
NEW DELHI-110048
TEL. 26285932, 26461121, FAX. 011 91 26426755
email:- bhupsaha@gmail.com