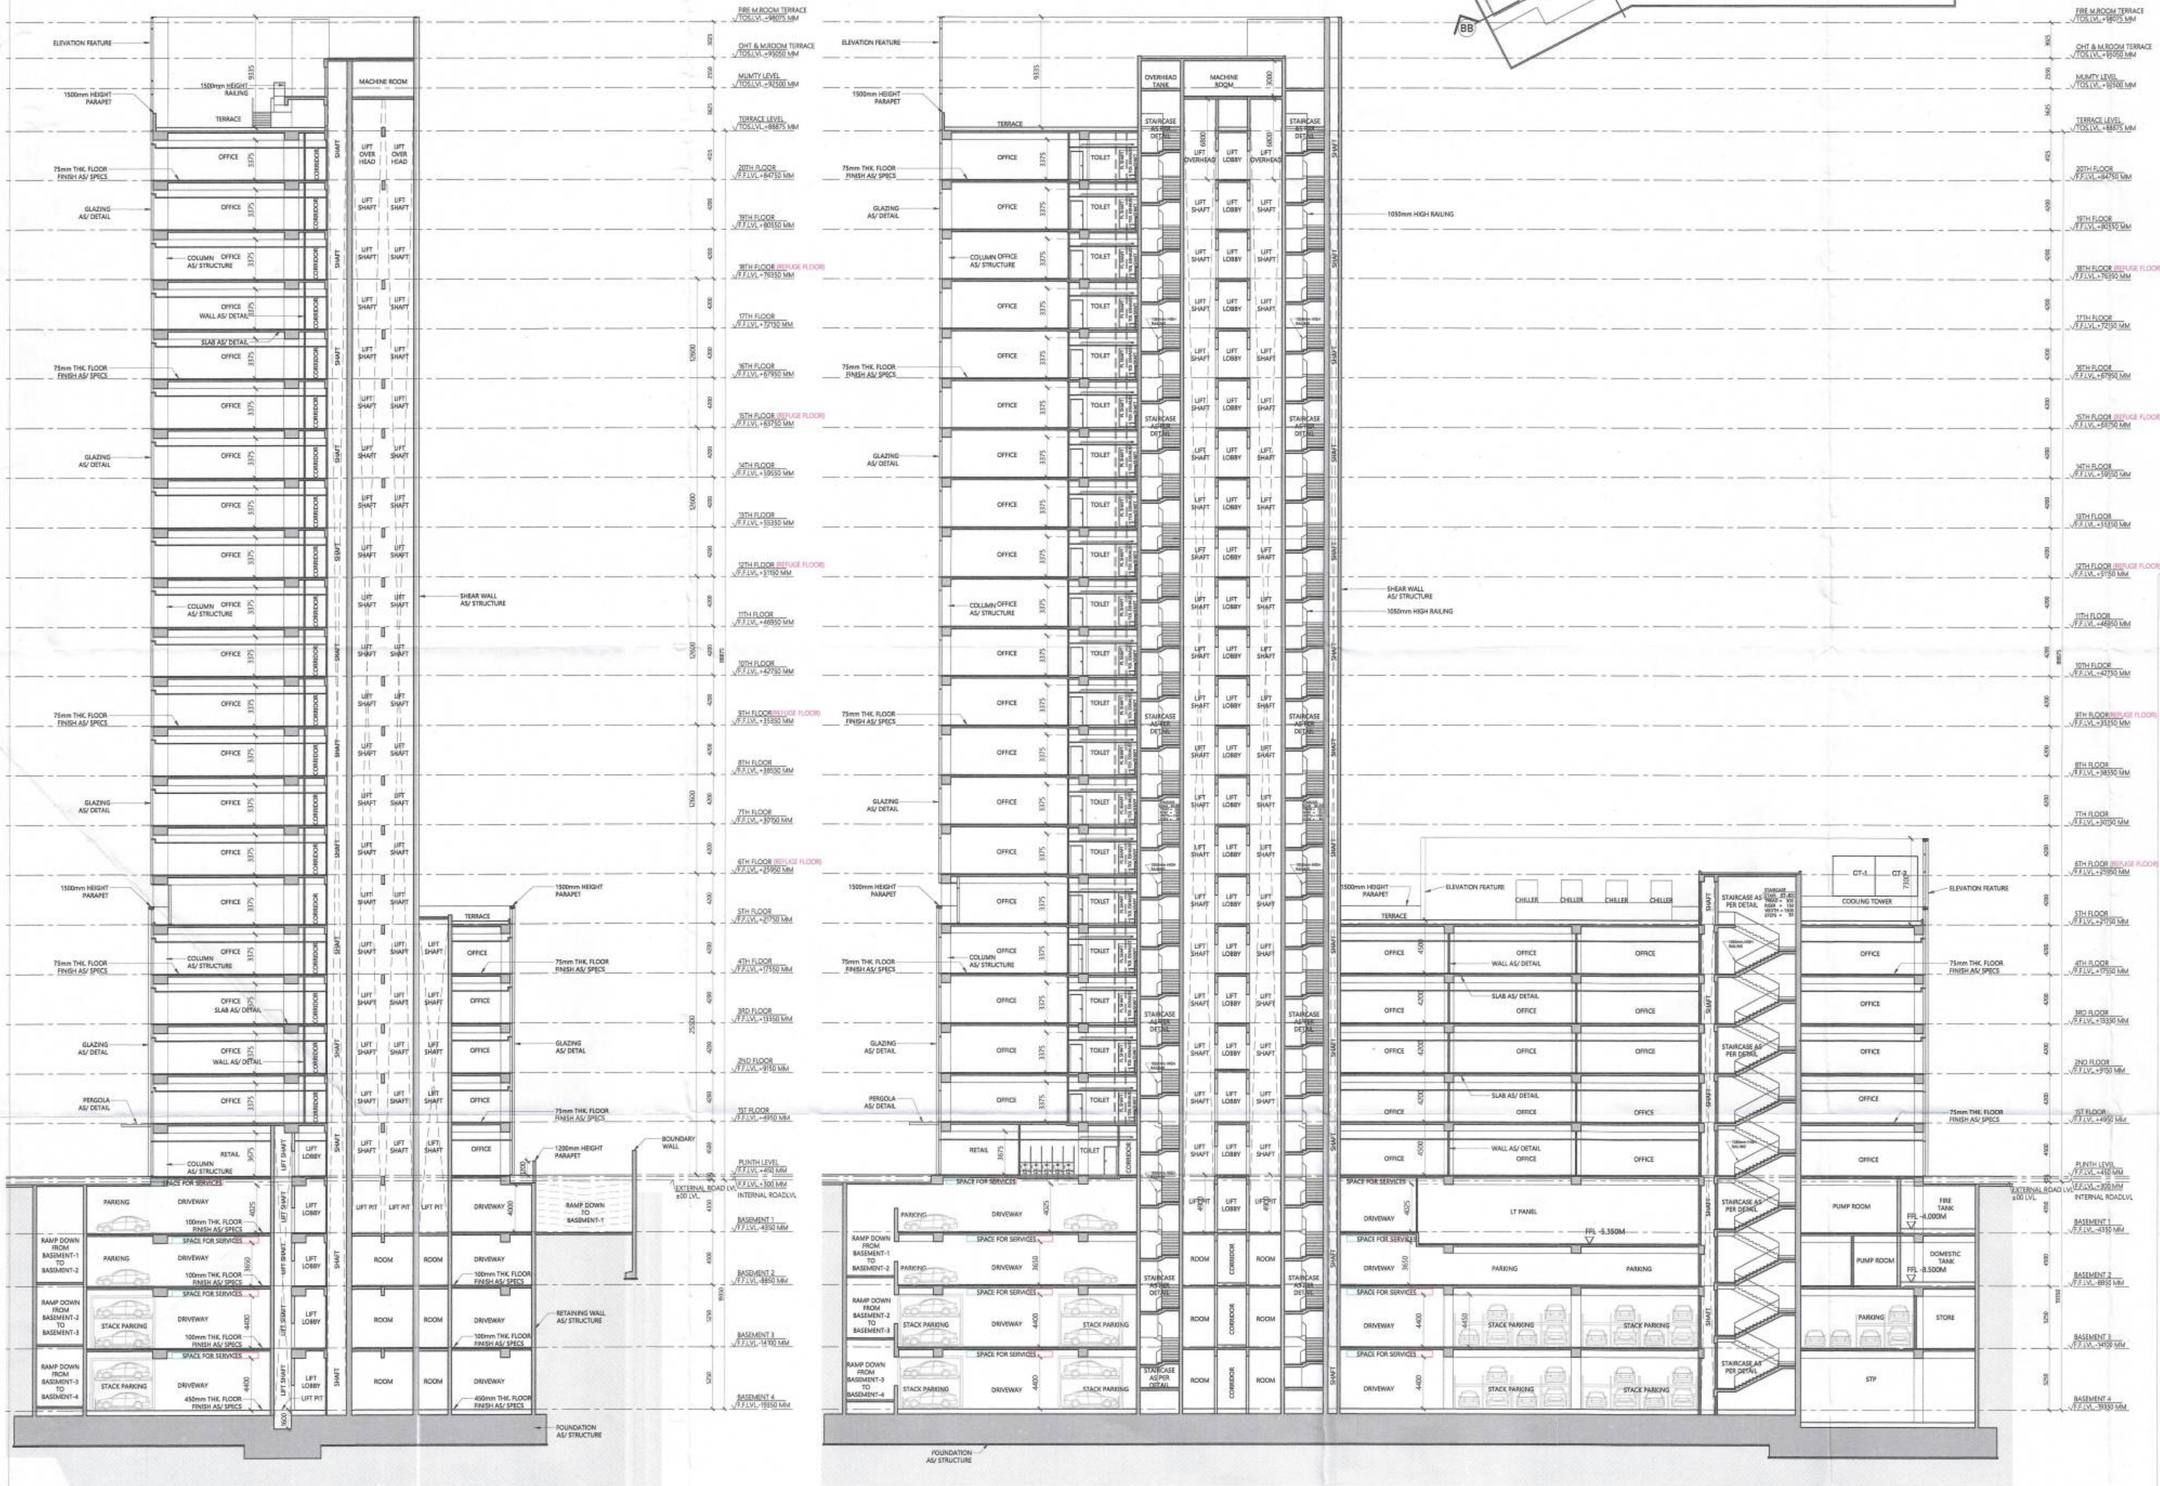



A SECTION REF:
SCALE: 1: 250

B SECTION REF:
SCALE: 1: 250

OWNER SIGN

ARCHITECT SIGN

Sanctioned and Valid For 5 Years
Subject to Validity of License CLU/Extension Permiss


Chairman
Building Plan Committee Controlled Area
Gurgaon Circle, Gurgaon

AD ATP

OWNER
M/S EMAAR INDIA LIMITED

SUBMISSION DRAWING

KEYPLAN

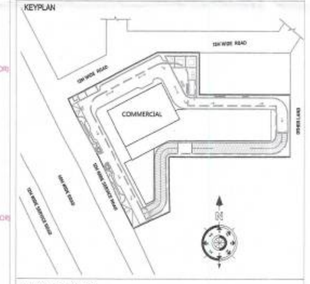


PROJECT NAME
EMAAR SOUK 65

PROJECT ADDRESS
PROPOSED BUILDING PLAN OF COMMERCIAL-2 OF AREA MEASURING 1.548 ACRES IN RESIDENTIAL PLOTTED COLONY ON AREA MEASURING 98.194 ACRES (LICENSE NO 97OF 2010 DT.18.11.2010, LICENSE NO.41 OF 2011 DT.03.05.2011, LICENSE NO. 101 OF 2023 DT.06.05.2023 & LICENSE NO. 265 OF 2025 DT . 31.12.2025) IN SECTOR - 66 & 65 , GURUGRAM BEING DEVELOPED BY ACTIVE PROMOTERS AND OTHERS IN COLLABORATION WITH EMAAR INDIA LTD (FORMERLY KNOWN AS EMAAR MGF LAND LTD)

| DATE | PROJECT INCH. | CHECKED BY |
|---|---|---|
| 13 - 09 -2026 | PALIN SIKARI | BALRAJ SINGH |
| SCALE | DEALT BY | APPROVED BY |
| 1:100 | DHEERAJ CHAND | VINEETA P SINGHANIA |

DRAWING TITLE
SECTION AA & BB

ARCHITECTS
Confluence
NEW DELHI , INDIA
F-1, FIRST FLOOR, MIRA CORPORATE SUITES,
ISHWAR NAGAR, NEW DELHI 110065
Ph- +91-11-26925684 ccs@inconfluence.com
Ph- +91-11-40584768 www.inconfluence.com
architecture urban design hospitality interiors
Member of IGBC
ISO - 9001 : 2000

DRAWING NO. S-26
REVISION