

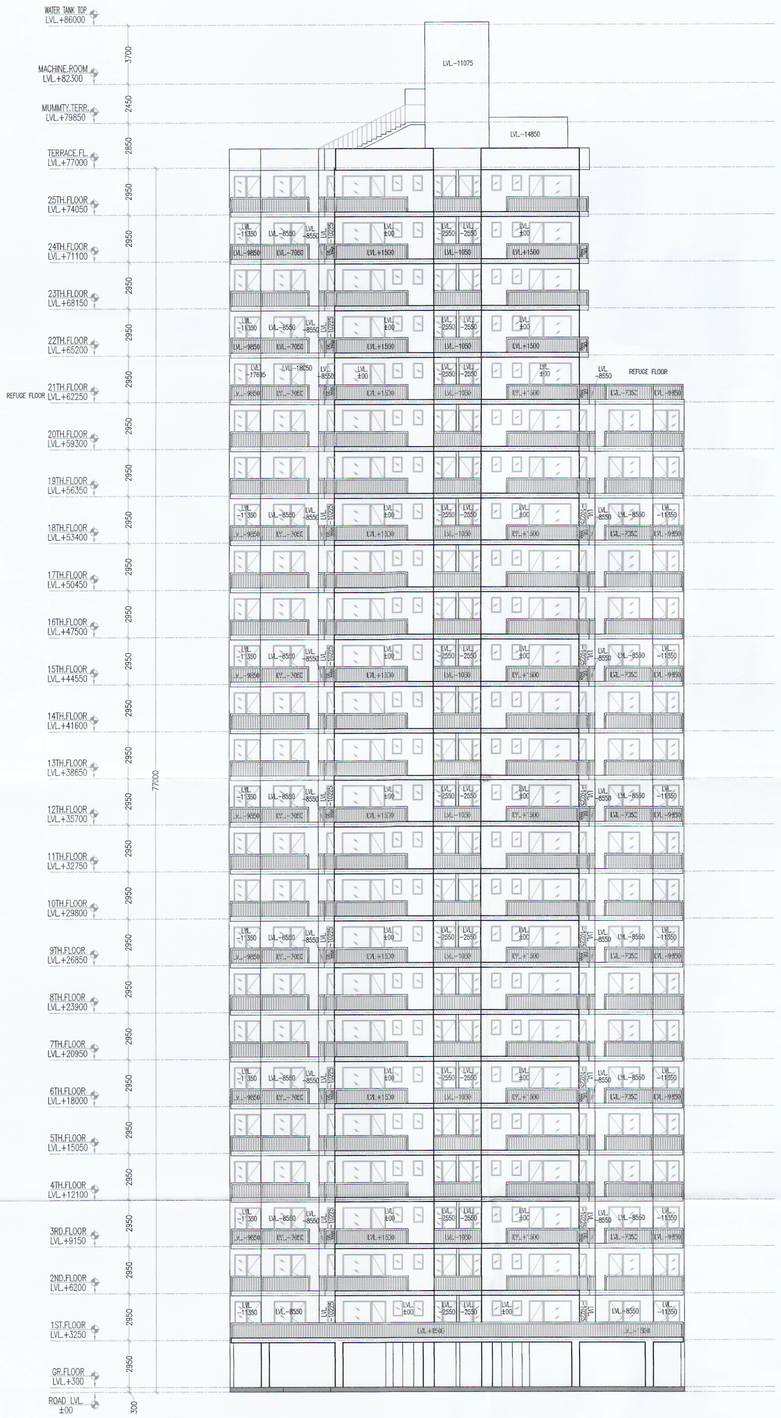


ELEVATION- 04

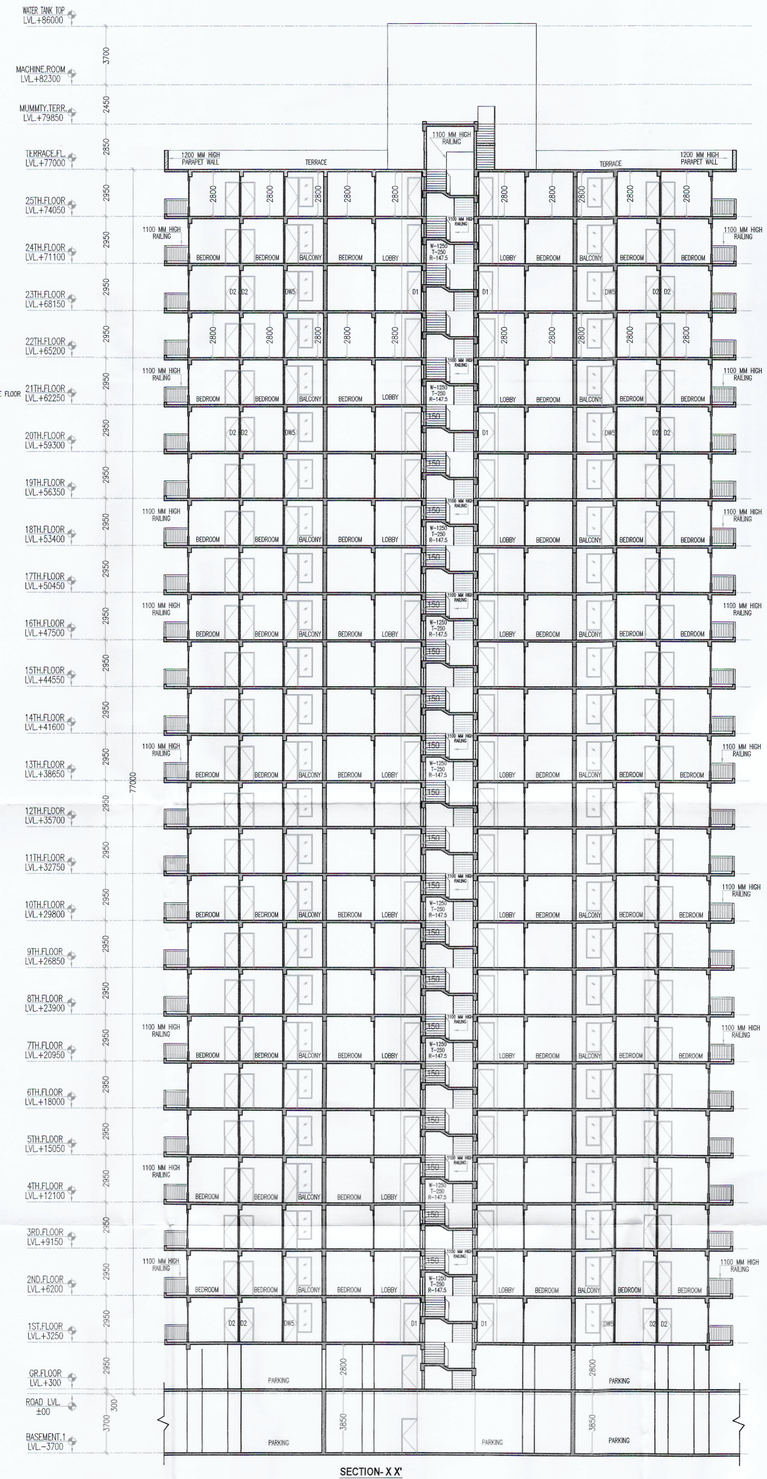

SECTION- X X'

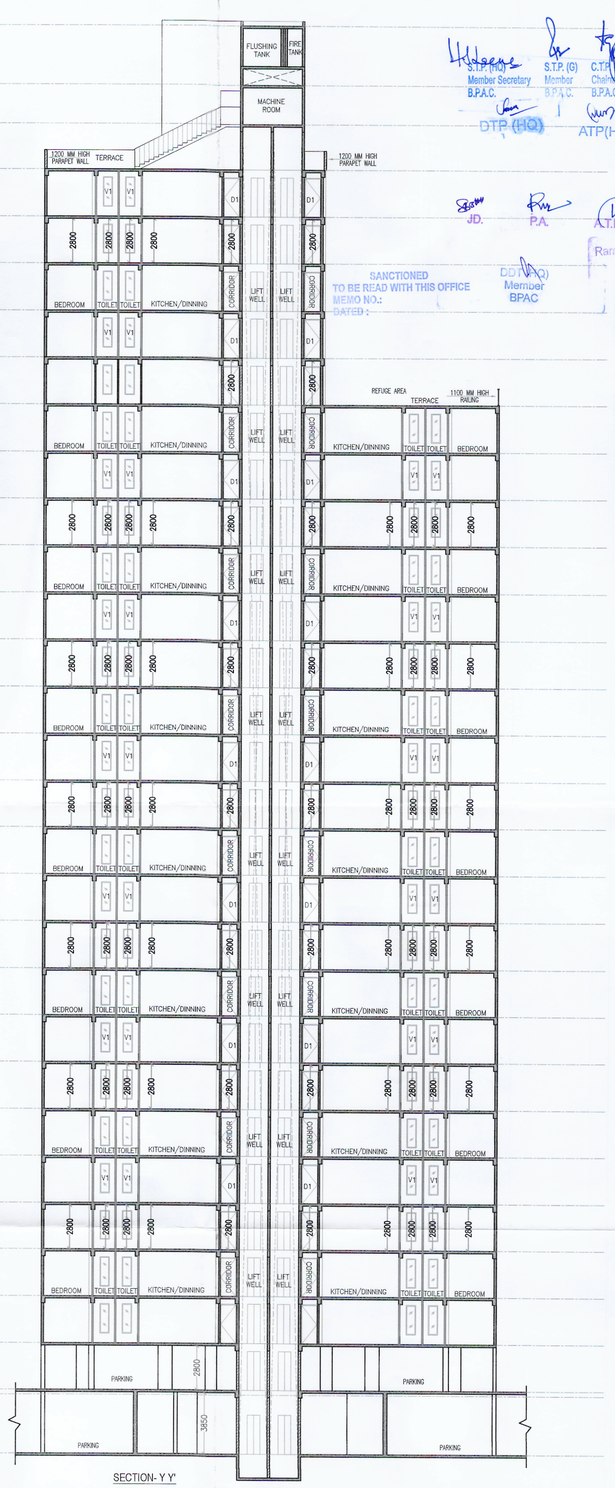

SECTION- Y Y'

S.T.P. (HQ) Member Secretary B.P.A.C. | S.T.P. (G) Member B.P.A.C. | C.T.P. (HR) Chairman B.P.A.C.

DTP (HQ) | ATP(HQ)

JD. | P.A. | A.T.P. Ram Avtar Bassi JD(HQ)

SANCTIONED TO BE READ WITH THIS OFFICE MEMO NO.: DATED :

DD(HQ) Member BPAC

NOTES:-

1. ALL DIMENSIONS IN MM.
2. All INTERNAL WALLS ARE 75MM AND EXTERNAL WALLS ARE 150MM THICK RCC WALL.
3. LIFT SHALL BE WITH 100% POWER BACKUP.

PROJECT:-

PROPOSED BUILDING PLAN FOR AN ADDITIONAL AREA MEASURING 1.375 ACRES (LICENCE NO-269 OF 2023 DATED-28-12-2023) IN THE ALREADY LICENCE GRANTED FOR AFFORDABLE GROUP HOUSING COLONY MEASURING 8.309 ACRES (LICENCE NO.235 OF 2023 DATED 02.11.2013), TOTAL AREA MEASURING 9.684 ACRES IN SECTOR-36, SOHNA, DISTRICT GURUGRAM BEING DEVELOPED BY 4S DEVELOPERS PVT. LTD.

ARCHITECT :-
VIKAS AHLAWAT ARCHITECTS
ARCHITECTURE , INTERIORS , PLANNING
Unit.No.303,Ninex Time Center, Sundty,Sector.-54,Golf Course Road,Gurgaon
O :- 0124-4264293 M:- 0-9899158486 Mail :- ar.vikas.ahlawat@gmail.com

OWNERS SIGNATURE:-
For 4S Developers Pvt. Ltd.
Authorised Signatory

ARCHITECT SIGNATURE:-
Ar. VIKAS AHLAWAT
CA/2013/59929

DRAWING TITLE :
TOWER B & C
ELEVATION & SECTIONS

DATE:-	FEB-2024		SHEET NO.
SCALE:-	1:150 (A1)		T-BC-06