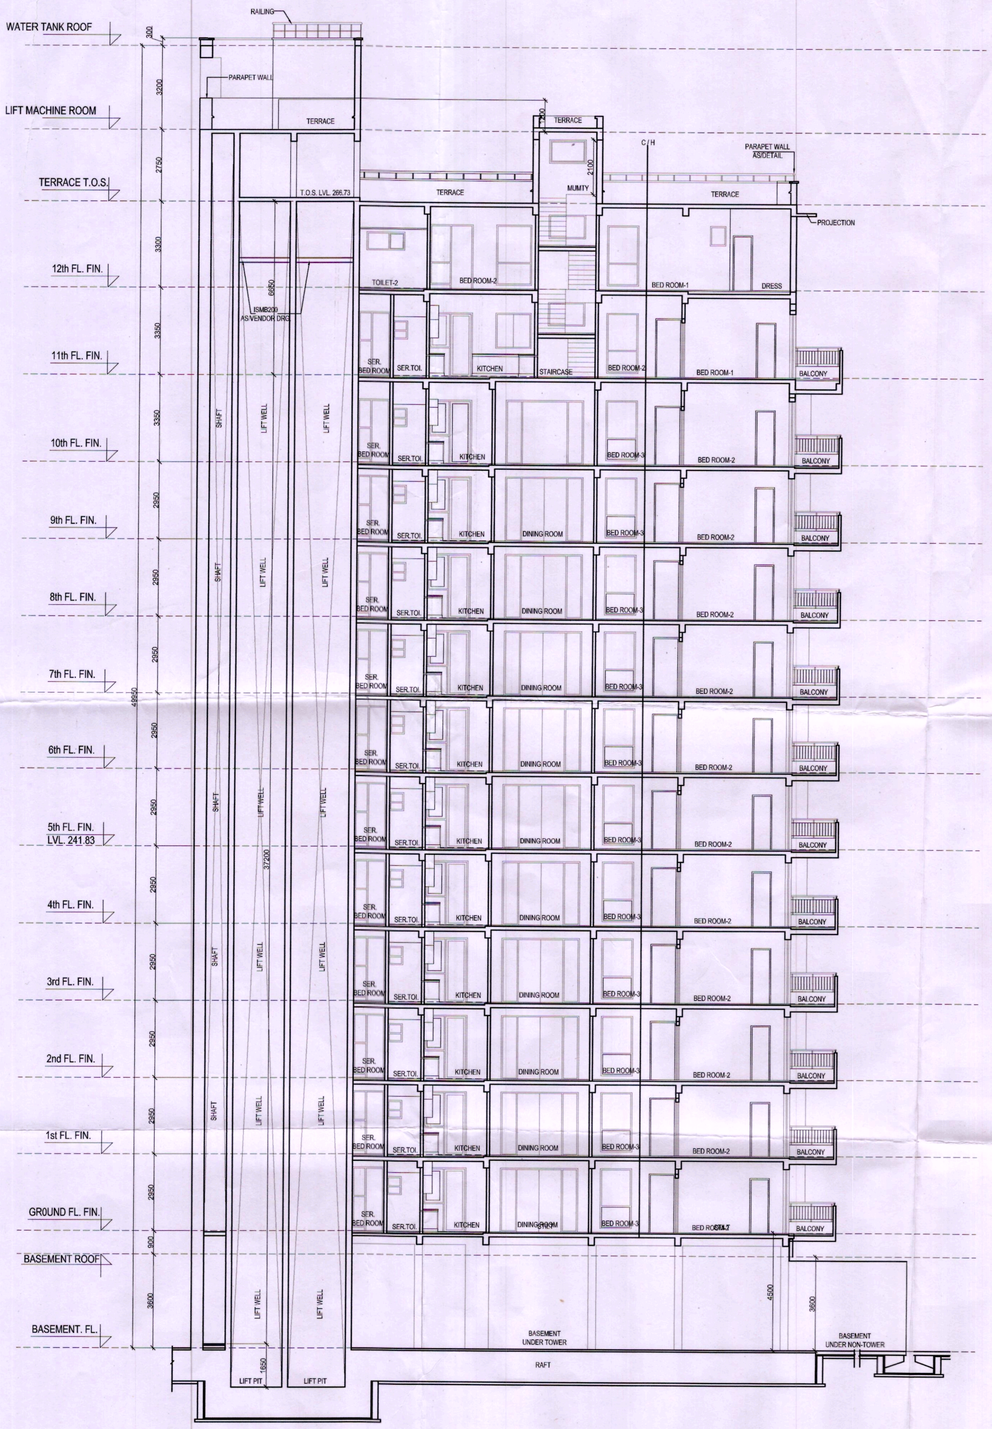

SECTION- X-X'

ELEVATION-A

Architect (HQ)

S.T.P. (HQ) Senior Secretary B.P.C.

S.T.P. (G) Member B.P.C.

C.T.P. (PL) Chairman B.P.C.

AD JD PA

(BALWANT SINGH) S.D.

(RAM AVTAR BASSI) A.D.

NOTES:-

1. ALL DIMENSIONS IN MM.
2. LIFT SHALL BE WITH 100% POWER BACKUP.

PROJECT:-

REVISED BUILDING PLAN OF GROUP HOUSING SCHEME LAND MEASURING 15.575 ACRES (LICENCE NO.71 OF 2008 DATED 25.03.2008) IN SECTOR - 91, GURGAON MANESAR URBAN COMPLEX BEING DEVELOPED BY M/S JUBILIANT SOFTWARES SERVICES PVT. LTD.

ARCHITECT :-

GIAN P. MATHUR AND ASSOCIATES (P) LTD.
C - 55, East Of Kailash, New Delhi-110065
T : 011-46599599 / F 011-46599512
E : gpma@airtelmail.in / W : www.gpmindia.com

OWNERS SIGNATURE:-

For Jubilant Softwares Services Pvt. Ltd.
Authorised Signatory

ARCHITECT SIGNATURE:-

GIAN P. MATHUR
ARCHITECT
B. Arch., M.C.A. I.I.A.
CA No. 80/5769

DRAWING TITLE :

SECTION & ELEVATION PLAN (TOWERS -P ,Q & R)

DATE:-	JULY-2017		SHEET NO.
SCALE:-	1:100		18