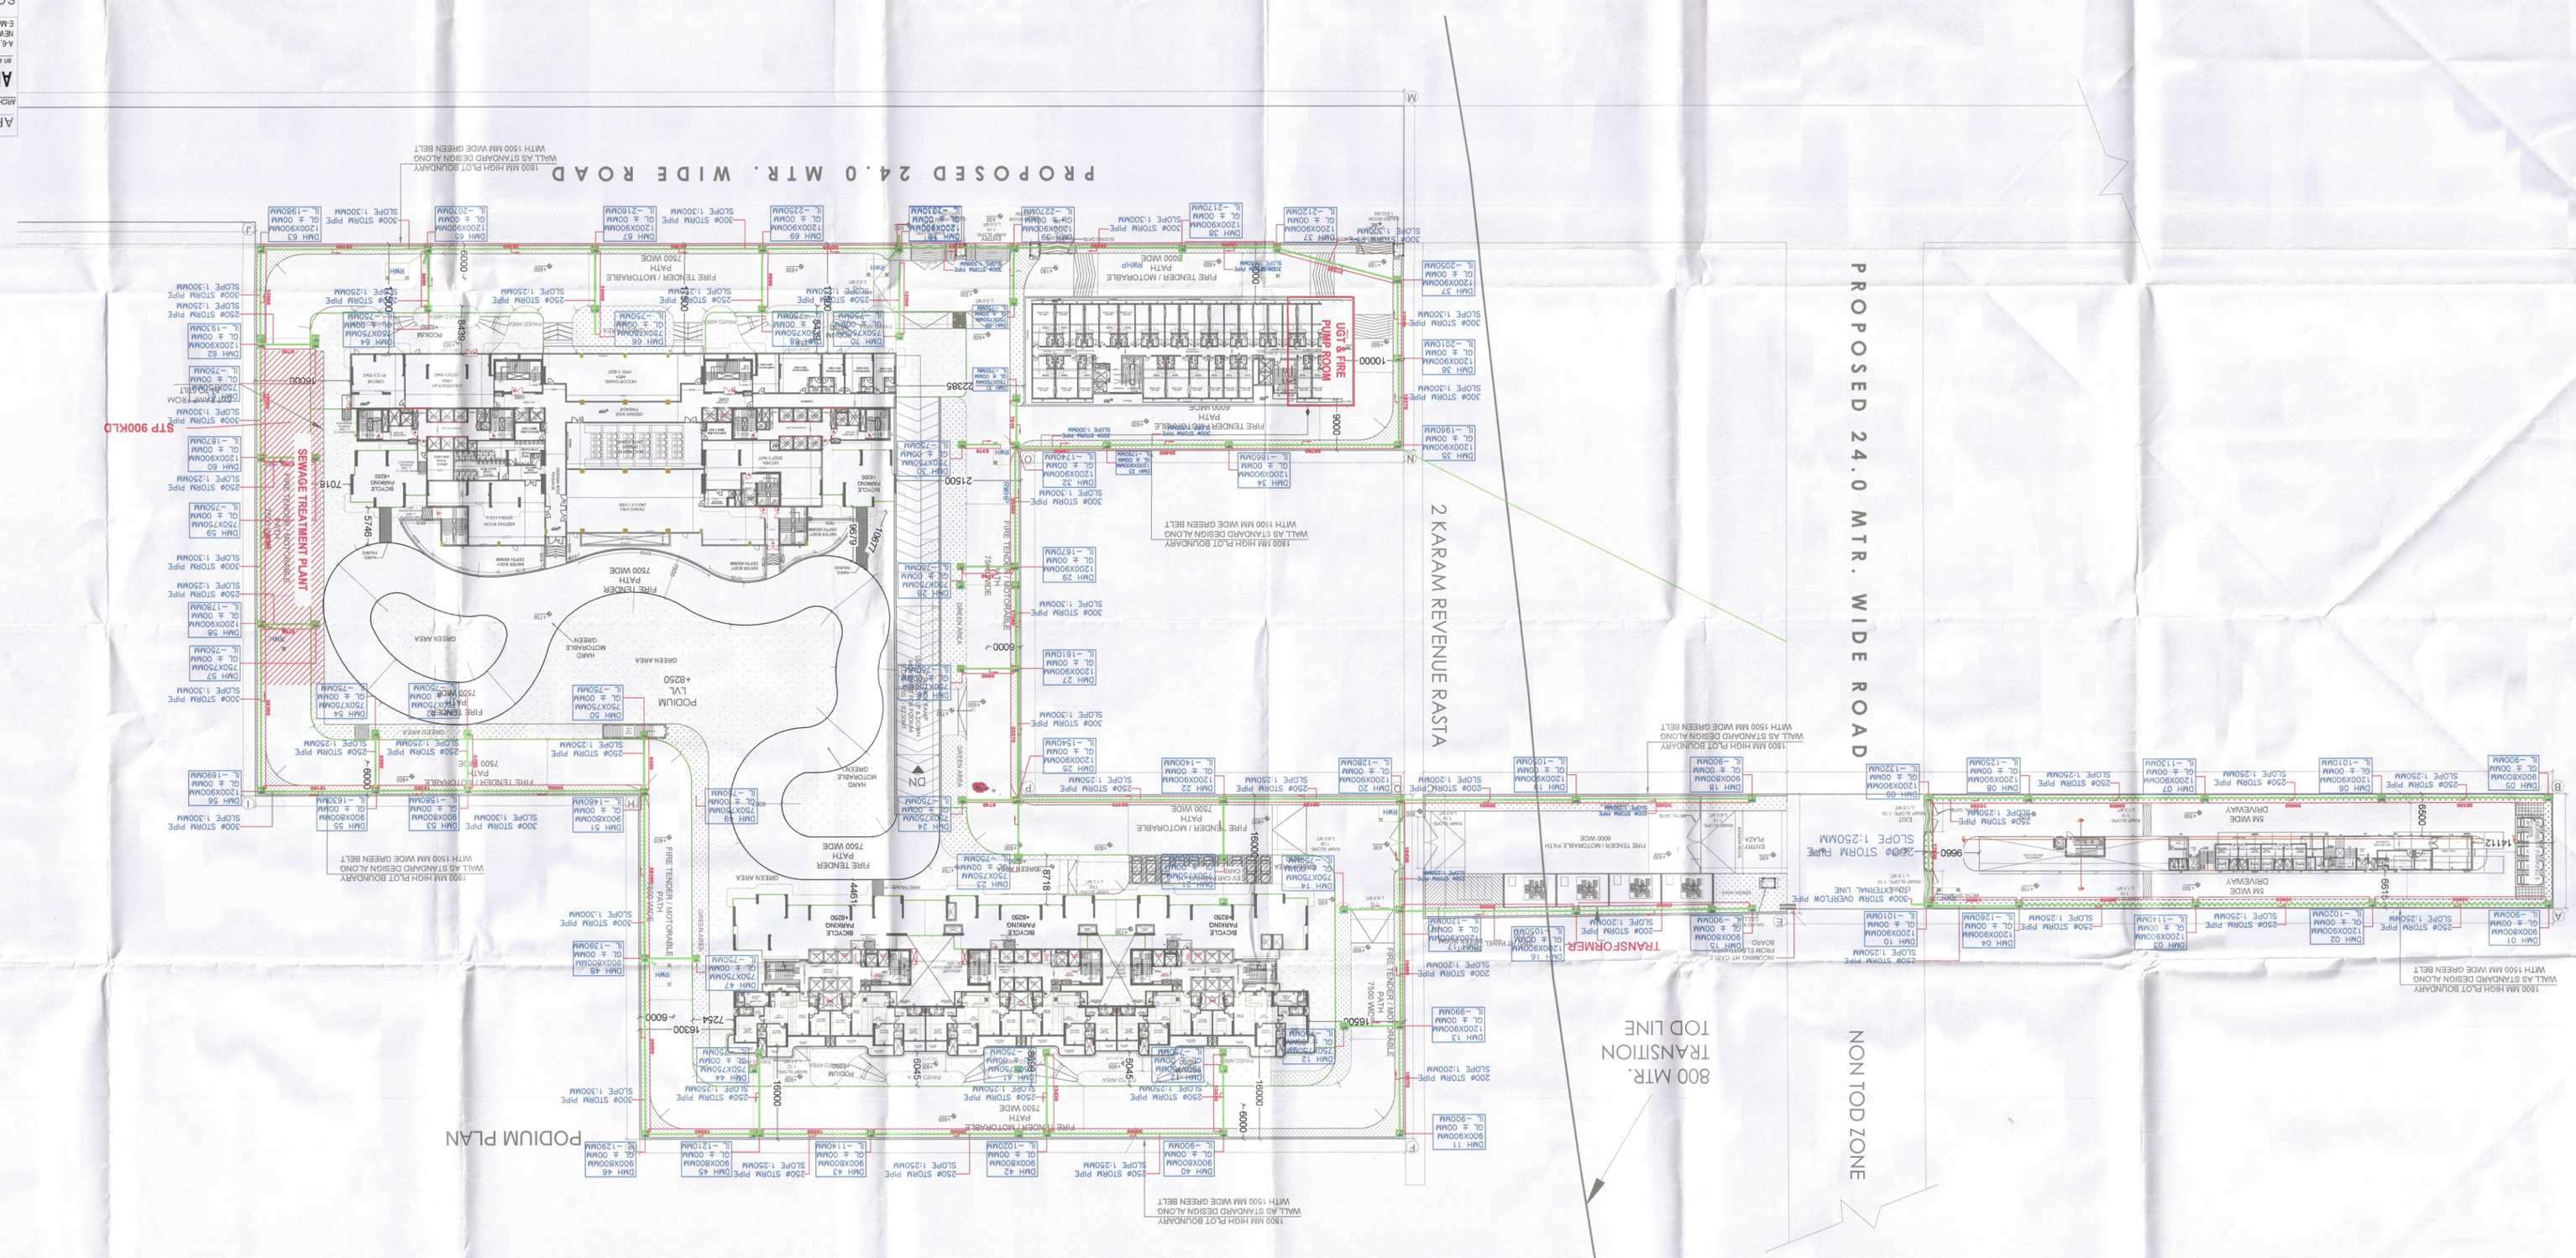

ARCHITECT:

AE STUDIO

AE STUDIO
an architecture design studio
A-6, GREEN PARK EXT.
NEW DELHI-110016
Ph.- 011 47530369
E-Mail : info@aestudio.in ; Web : www.aestudio.in

SCALE

NORTH

DATE- NOVEMBER 2025

SHEET NO. 1B

SHEET TITLE: **SITE PLAN STORM WATER**

PROJECT:
APPROVAL OF BUILDING PLAN OF GROUP HOUSING COLONY UNDER TOD policy dated 09.02.2016 FOR AN AREA MEASURING 8.2625 ACRES (LICENSE NO. 98 OF 2025 DATED 13.06.2025) IN SECTOR-88A, GURUGRAM MANESAR URBAN COMPLEX BEING DEVELOPED BY AURA BUILDERS & DEVELOPERS PVT. LTD.

OWNERS SIGNATURE

ARCHITECT SIGNATURE

Aura Builders & Developers Pvt. Ltd.
Director

Sandeep Tandon
Architect
CA/97/21034

STP(H)
Manoj Kumar
Chief Engineer
BPAC, GMDA

STP(O) (HQ)
Sudhir Kumar Khiyani
Chief Engineer
BPAC, GMDA

ATP(H)

AD
PA
ATP

SANCTIONED
TO BE READ WITH THIS OFFICE
MEMO NO.
DATED

Rajesh Dutt
SD(HQ)