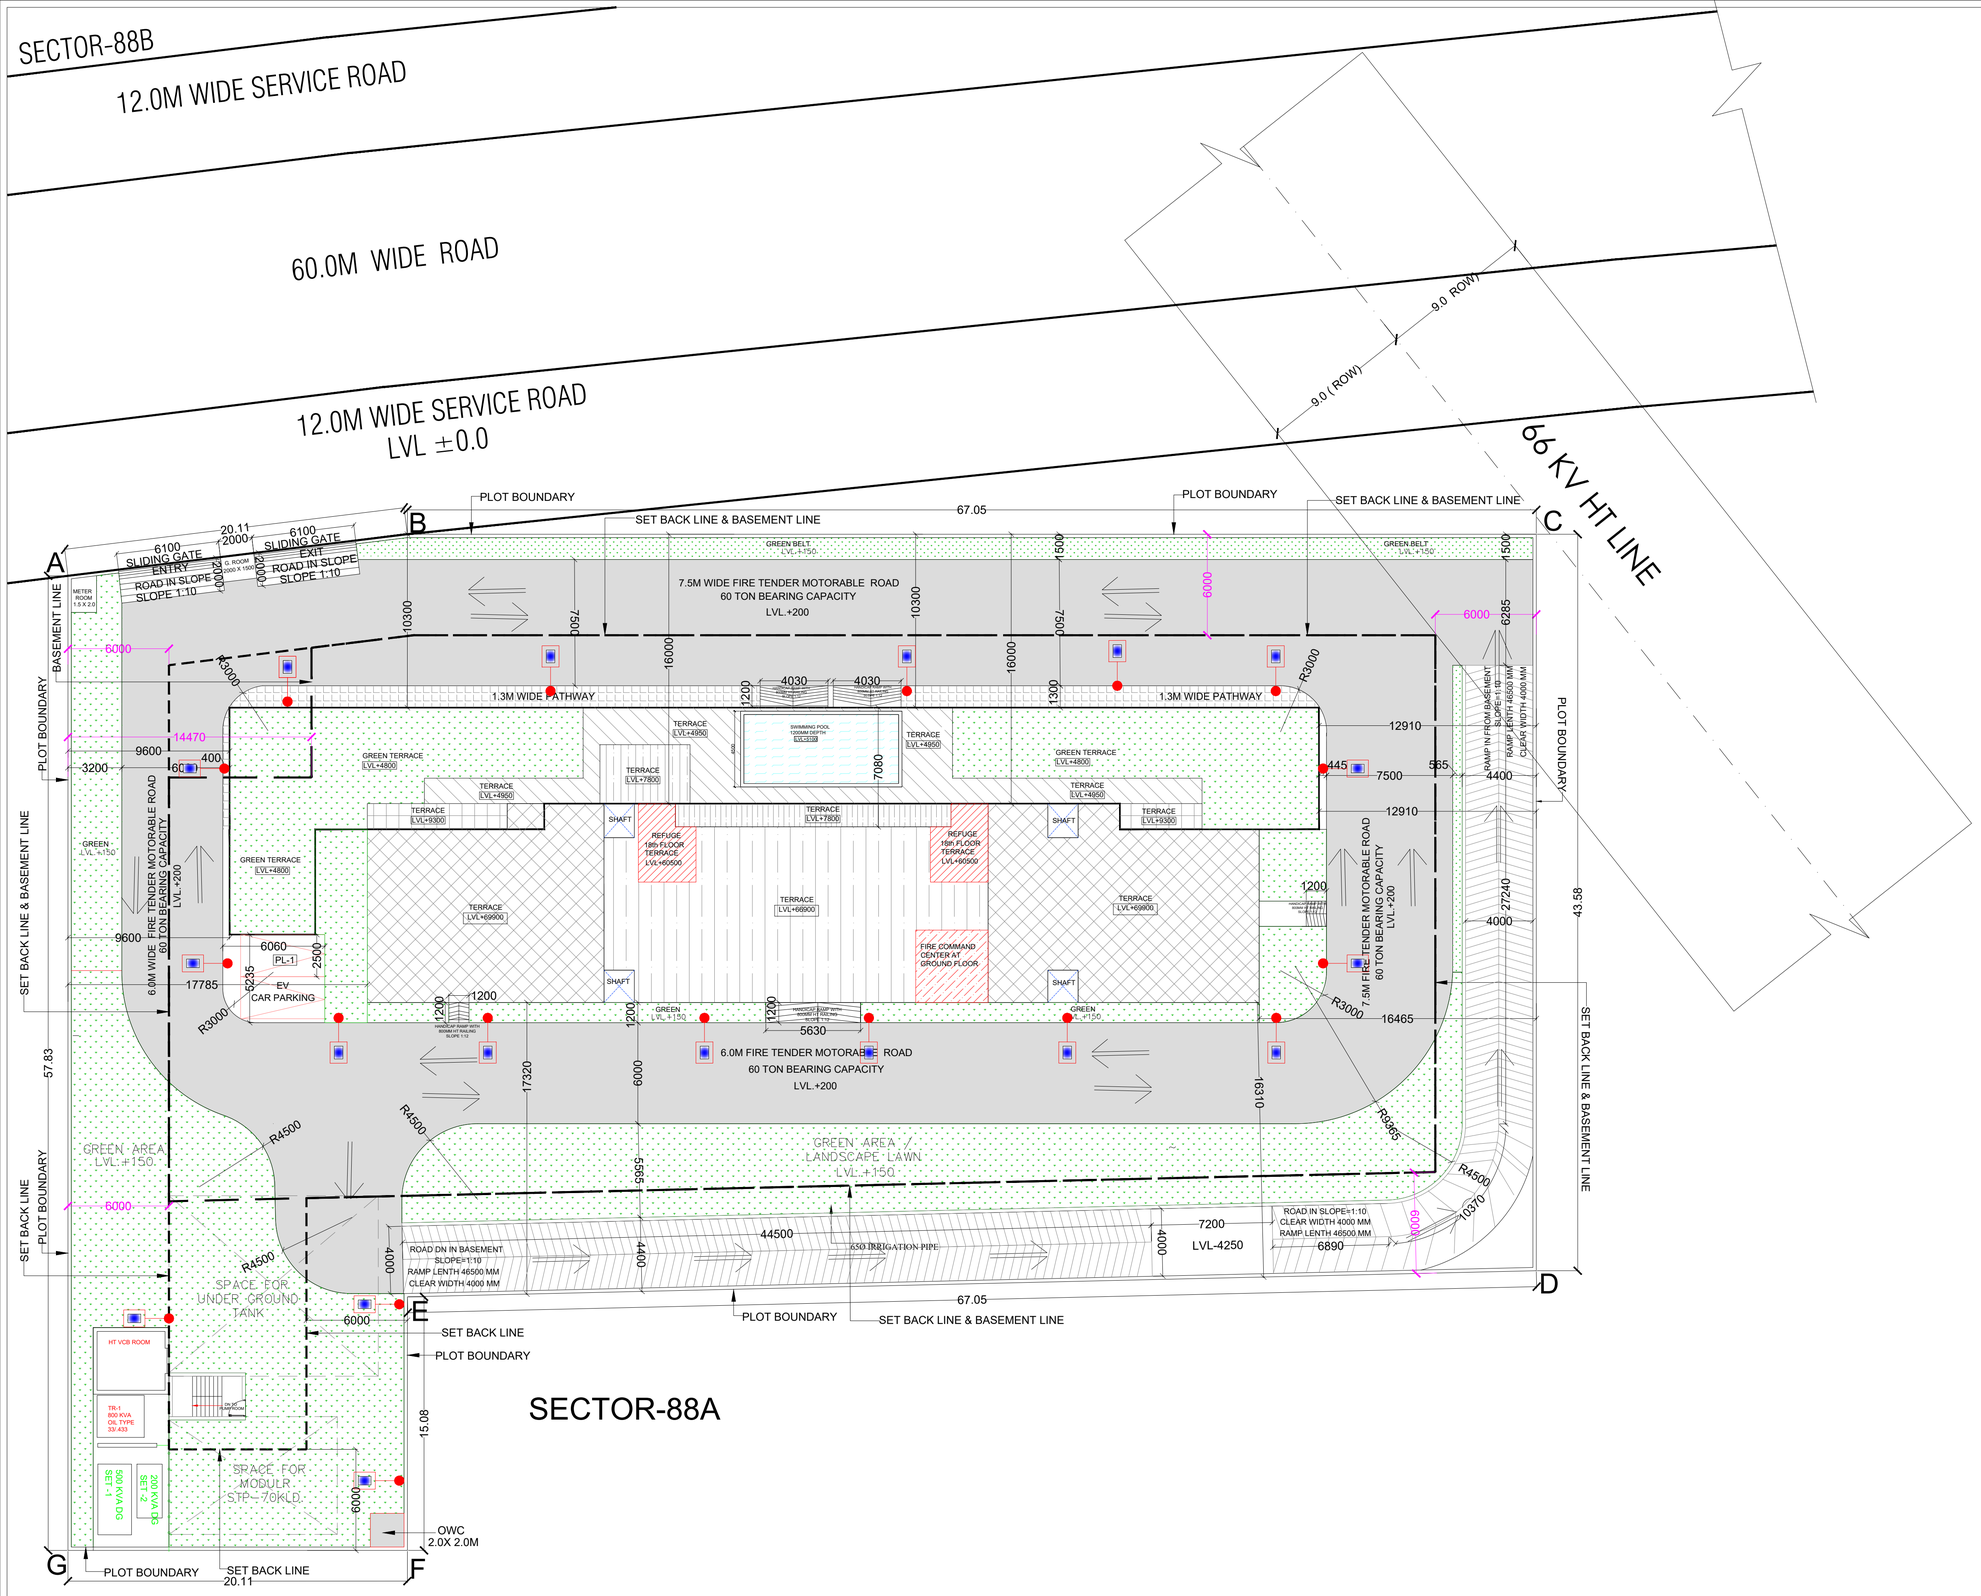

STREET LIGHT WITH POLE

VIMAL BAJAJ
Architect CA/96/19791
938, Sector-14, Gurgaon
ARCHITECT'S SIGN

CLIENT:- M/S EMPERIUM INFRASTRUCTURE PVT. LTD.

PROJECT : -
PROPOSED GROUP HOUSING COLONY UNDER RETIREMENT HOUSING POLICY DATED 17.08.2021 OVER AN AREA MEASURING 1.03125 ACRES IN THE REVENUE ESTATE OF VILLAGE HARSARU, SECTOR -88A, DISTRICT GURUGRAM (HARYANA)
(LICENCE NO 165 OF 2025 DATED 04.09.2025)
BEING DEVELOPED BY M/S EMPERIUM INFRASTRUCTURE PVT. LTD.

SCALE : 1:100 A1

DRAWING NAME
STREET LIGHTING PLAN

NORTH

DRAWING N0. SUB-01