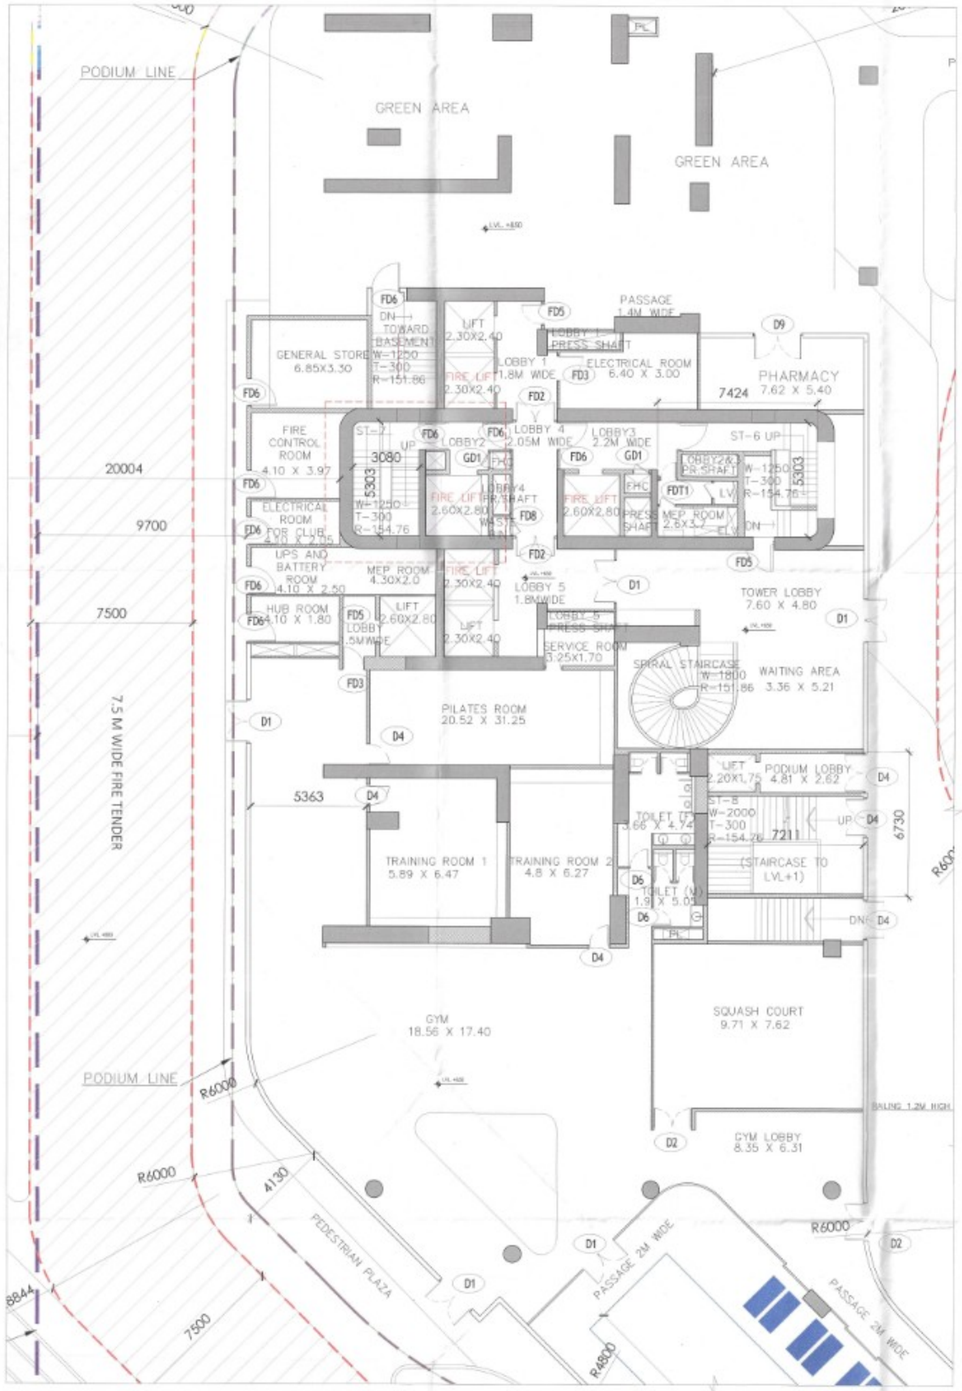

A GROUND FLOOR PLAN _TYPE B

SCALE: 1:100

NOTE:FOR GROUND FLOOR PLAN REFER SHEET NO, SN15-TR-80GH-GF-SD-DRG-01110

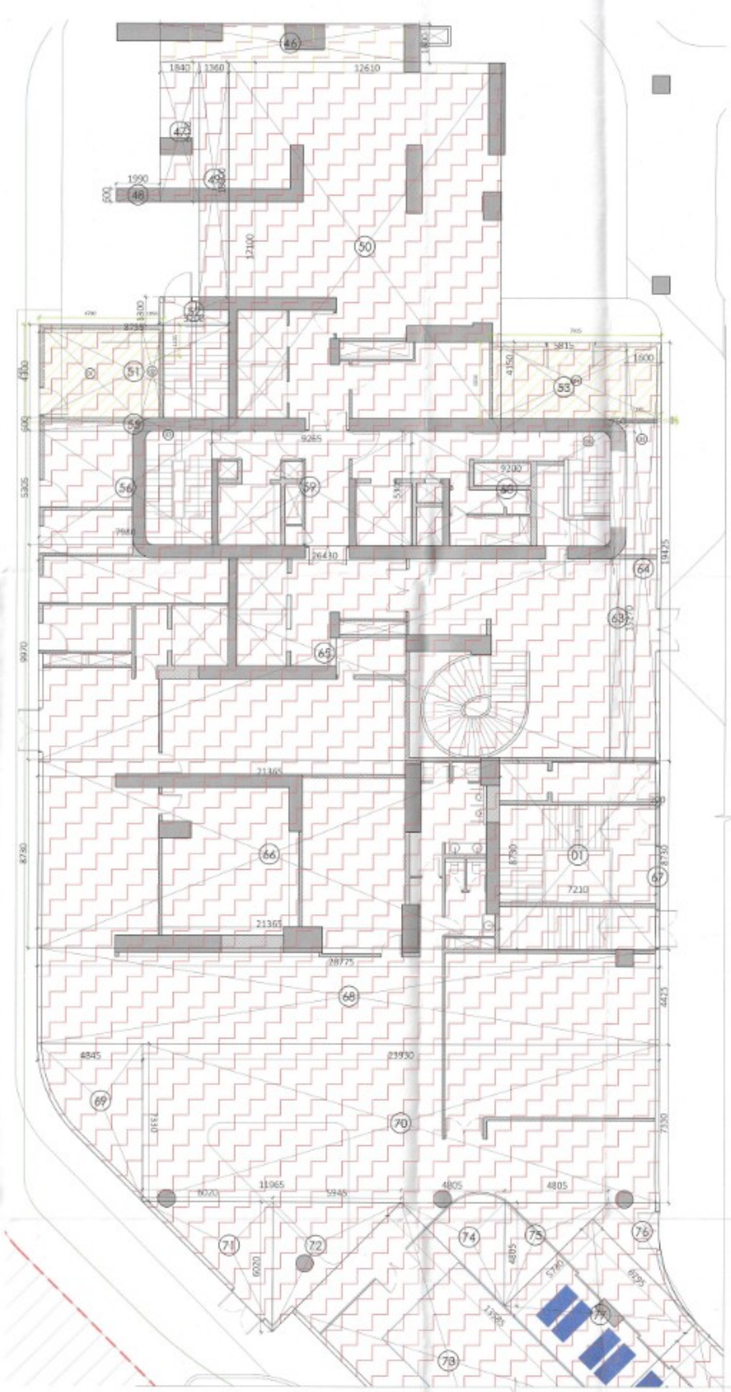

B OVERLAPPED PLAN _TYPE B

SCALE: 1:100

DOOR ID	FINISH OPENING			
	WIDTH	HEIGHT	LINTEL	CILL
WOODEN DOOR				
D1	2000	2135	2135	0
D2	1800	2135	2135	0
D3	1200	2135	2135	0
D4	1000	2135	2135	0
D5	800	2135	2135	0
D6	900	2135	2135	0
D8	1500	2135	2135	0
D9	2100	2135	2135	0
FIRE DOOR				
FD1	2000	2550	2550	0
FD2	1800	2550	2550	0
FD3	1200	2550	2550	0
FD4	2800	2550	2550	0
FD5	1000	2550	2550	0
FD6	1300	2550	2550	0
FD7	1500	2550	2550	0
FD9	800	2550	2550	0
FD8	750	2550	2550	0
FD10	2130	2550	2550	0
FD11	2200	2550	2550	0
FD12	900	2550	2550	0
FDT1	750	2300	2400	100
GLASS DOOR				
GD1	750	2135	2135	0

LEGEND

	SITE BOUNDARY
	SETBACK LINE FOR BASEMENT
	LINE
	NON-FAR
	GROUND COVERAGE
	PARKING AREA
	BASEMENT AREA

LEGEND

	DRAIN (WAKE)
	WALL

LEGEND

	CONVENIENT SHOPPING

AUTHORITY STAMP & SIGN -

Building Plan is valid for five years only
To be read with Memo No. 1544
Dated 26/12/2025

Chairman Building Plan Committee cum
Senior Town Planner
HSIIDC, IMT Manesar

Recommended for Sanction
ATP
Hr. Director

GENERAL NOTES -

1. All dimensions are in to be read and not to be scaled.

KEY PLAN

REV.	DATE	REVISION DESCRIPTION

ARCHITECT'S STAMP & SIGN-

Pramod Kumar Verma, Architect
Council of Architecture
Reg. No. CA/2014/50079

OWNER'S SIGN-

For Trehan Promoters & Builders Pvt. Ltd.
Director / Authorised Signatory

CONCEPT ARCHITECTS

UHA
3 Murphy Street, London, SE1 7FP
Email:www.uha.global

PROJECT ARCHITECT

Arcop Associates PVT. LTD.
A-15, PAMPOSH ENCLAVE
GREATER KAILASH
NEW DELHI, INDIA
Ph.: +91-11-29442050
Email: pverma@arcop.co.in

ARCOP

STRUCTURE

BALDRIDGE & ASSOCIATES STRUCTURAL ENGINEERING PVT. LTD.
406,Sakar east, B/S Gurunanak,School,
40MT Tarsali-Dantesharar
Ring Road Vadodara
390009,Gujarat, India
Ph.:0265-2981813
Website:www.baseengr.com

BASE

MEP CONSULTANT

CLANCY GLOBAL
CONSULTING ENGINEERS
Unit No.170 A&B, Tower B1
Spaze Itech Park,Sohna Road,
Sec-49,Gurgaon
Tel. No. +91 124 4253925
Website : www.clancy-global.com

clancy global
a One Evolve Ecosystem

LANDSCAPE

ORACLES
G 98 Kalkaji New Delhi 110 019
Tel. No. + 91 11 3648 1630
Email: admin@oraclelandscape.in

VERTICAL TRANSPORT

TAK CONSULTING PVT. LTD.
A303, Galleria Hiranandani Garden,Powai
Mumbai-400076,INDIA
Tel. No. + 91 2225707498

TAK CONSULTING

CLIENT

TREHAN PROMOTERS & BUILDERS PVT LTD

PROJECT NAME

TREHAN RESIDENCE SEC 80

PROJECT TITLE

Proposed Building Plan of Clubbed Group Housing sites (GH-3B & GH-3C) area measuring 5.08Acres,Sector-80, IMT Manesar being developed by Trehan Promoters & Builders Pvt. Ltd.

DATE	08-11-2025
DRAWN BY	SMISH
CHECKED BY	PRASHANT KUMAR

DRAWING TITLE-

GROUND FLOOR PLAN -TYPE B WITH GROUND OVERLAPPED PLAN

NORTH -

SCALE - 1: 100

DRAWING NO - SN13-TR-80GH-GC-SD-DRG-01112

REV -

DRAWING STATUS - SUBMISSION DRAWING

SIZE - A0

SHEET NO 13