
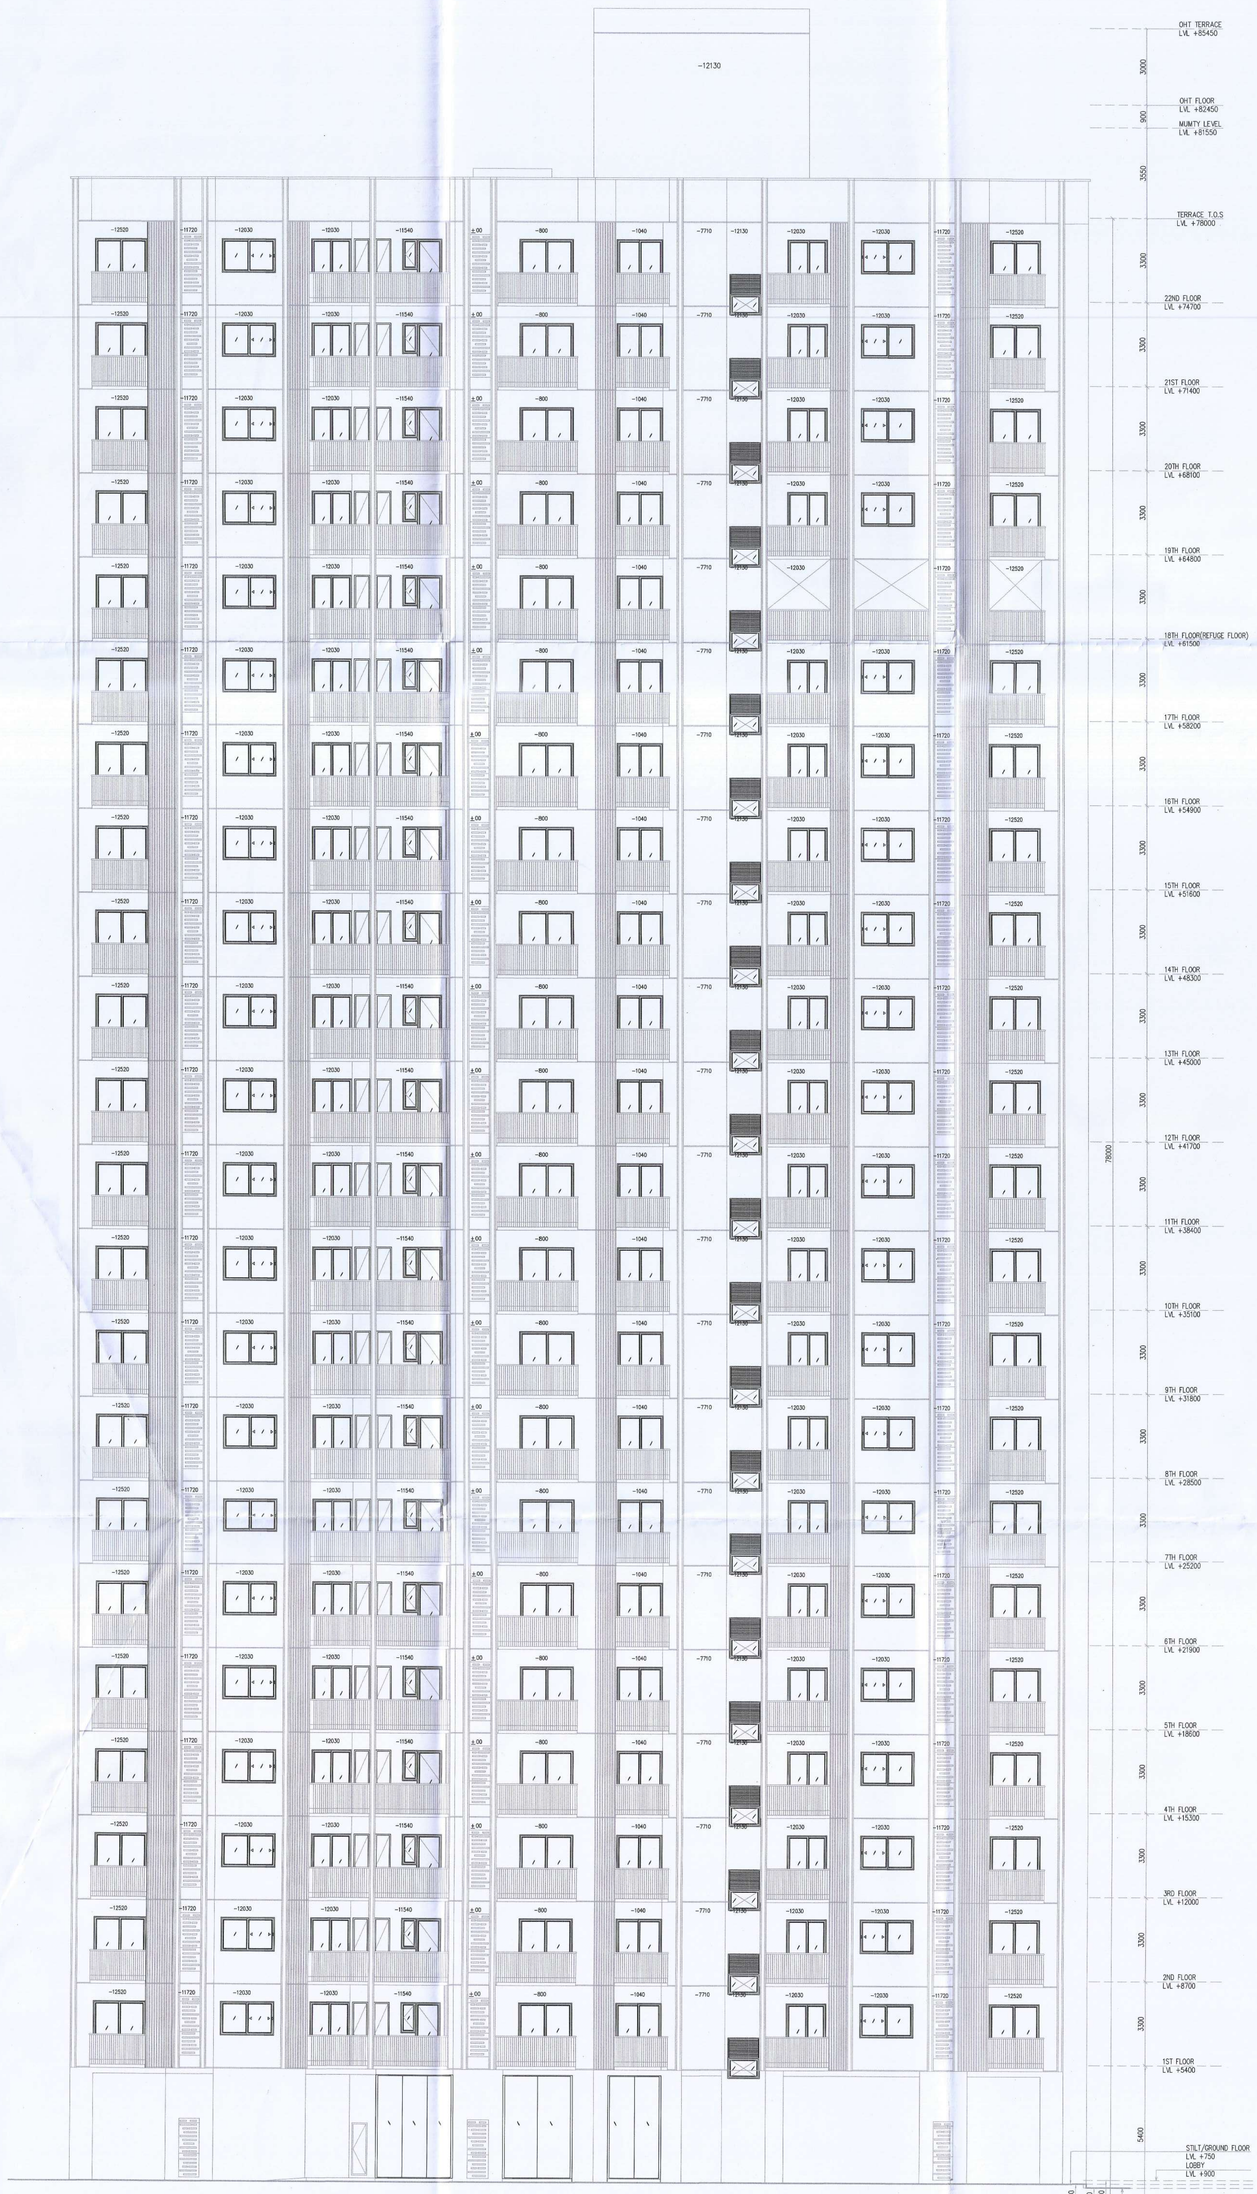



ELEVATION 03 (TOWER-1)

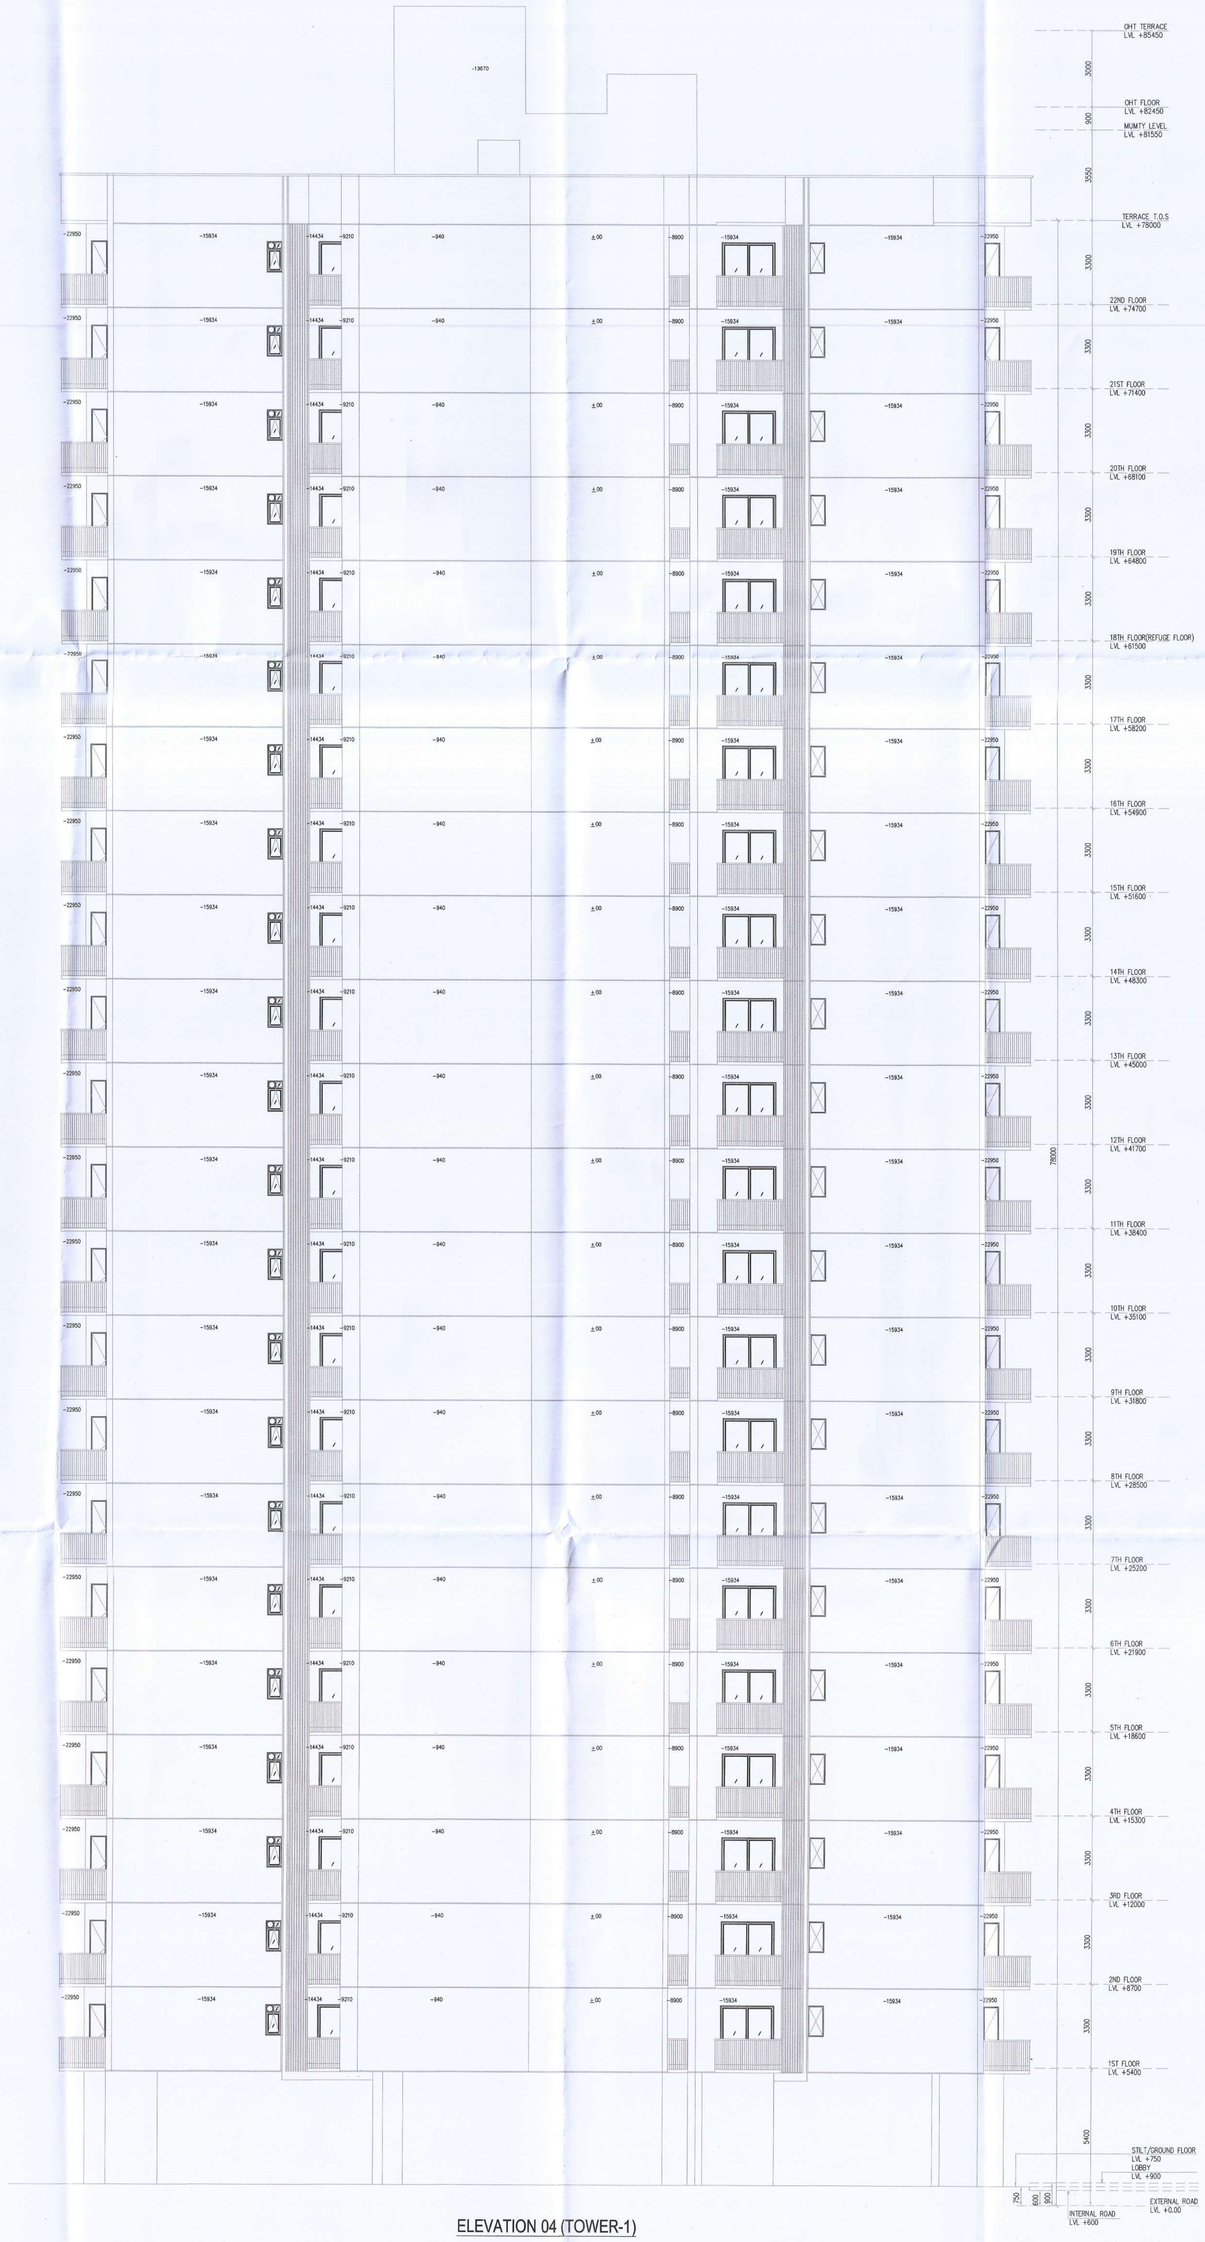


ELEVATION 04 (TOWER-1)

## Note :-

1. BUILDING HAS AUTOMATIC SPRINKLER SYSTEM WHEREVER REQUIRED BY NBC.
2. BUILDING WILL BE DESIGNED (STRUCTURES) AS PER RELEVENT IS CODES FOR EARTH QUAKE RESISTANCE.
3. ALL TOILET & KITCHEN HAVE PERMANENT VENTILATION /EXHAUST
4. ALL BUILDINGS ARE NATURALLY VENTILATED AND WHERE EVER REQUIRED MECHANICAL VENTILATION IS PROPOSED WITH 100% POWER BACKUP.

## PROJECT

PROPOSED GROUP HOUSING COLONY (MIX LAND USE) UNDER TOD ZONE (90% GH COMPONENT & 10% COMMERCIAL COMPONENT) ON THE AREA 14.53125 ACRE (0.95625+13.575) LICENCE NO. 100 OF 08/05/2023, DATED 08/05/2023, SECTOR -90, GURUGRAM, BEING DEVELOPED BY PARDOS CRAFT HOMES PVT. LTD.

## CLIENT

PARDOS CRAFT HOMES PVT LTD.

10, Vishnu Digamber Marg, Rouse Avenue, Mata Sundari Railway Colony, Mandi House, New Delhi, Delhi, 110002

## DESIGN ARCHITECT

RSP

RSP Design consultants (India) Pvt. Ltd.
103, First Floor, Bestech Business Tower, Sector: 48, Sohna Road Gurgaon, 122018, India TEL: 4706868 FAX: 4706818
HEAD OFFICE:NO.30, MUSEUM ROAD, BANGALORE-560 001
TEL: 25596868 FAX: 25596818
EMAIL: rsp@rspindia.net ; www.rspindia.net

## ASSOCIATE ARCHITECT

RSMS ARCHITECTS

RSMS ARCHITECTS PVT. LTD.
69,Nora Niwas Bhawani Kunj
(Behind D2), Vasant Kunj,
New Delhi-110070.
Tel.: 011-26898616,26898617
www.rsms-arch.com

S.T.P.(HQ) Member Secretary B.P.A.C.
S.T.P.(G) Member B.P.A.C.
C.T.P.(HPR) Chairman B.P.A.C.
DTP(HQ)
ATP(HQ)
AD
PA
ATP
SANCTIONED
TO BE READ WITH THIS OFFICE MEMO NO.:
DATED :
Ram Avtar Basri JD(HQ)
DTP(HQ) Member BPAC

| ARCHITECT'S SEAL & SIGNATURE | OWNER'S SEAL & SIGNATURE |
|---|---|
| | For Pardos Craft Homes Pvt. Ltd. Director/Authorised Signatory |

| | | |
|---|---|---|
| JUNE.-2024 | Scale : 1:100 | |
| Drawing Title:- ELEVATION-03 & 04 (TOWER-1) | | Drawing No:- T-05 |
| N | | 3-17122024 |

A1-13