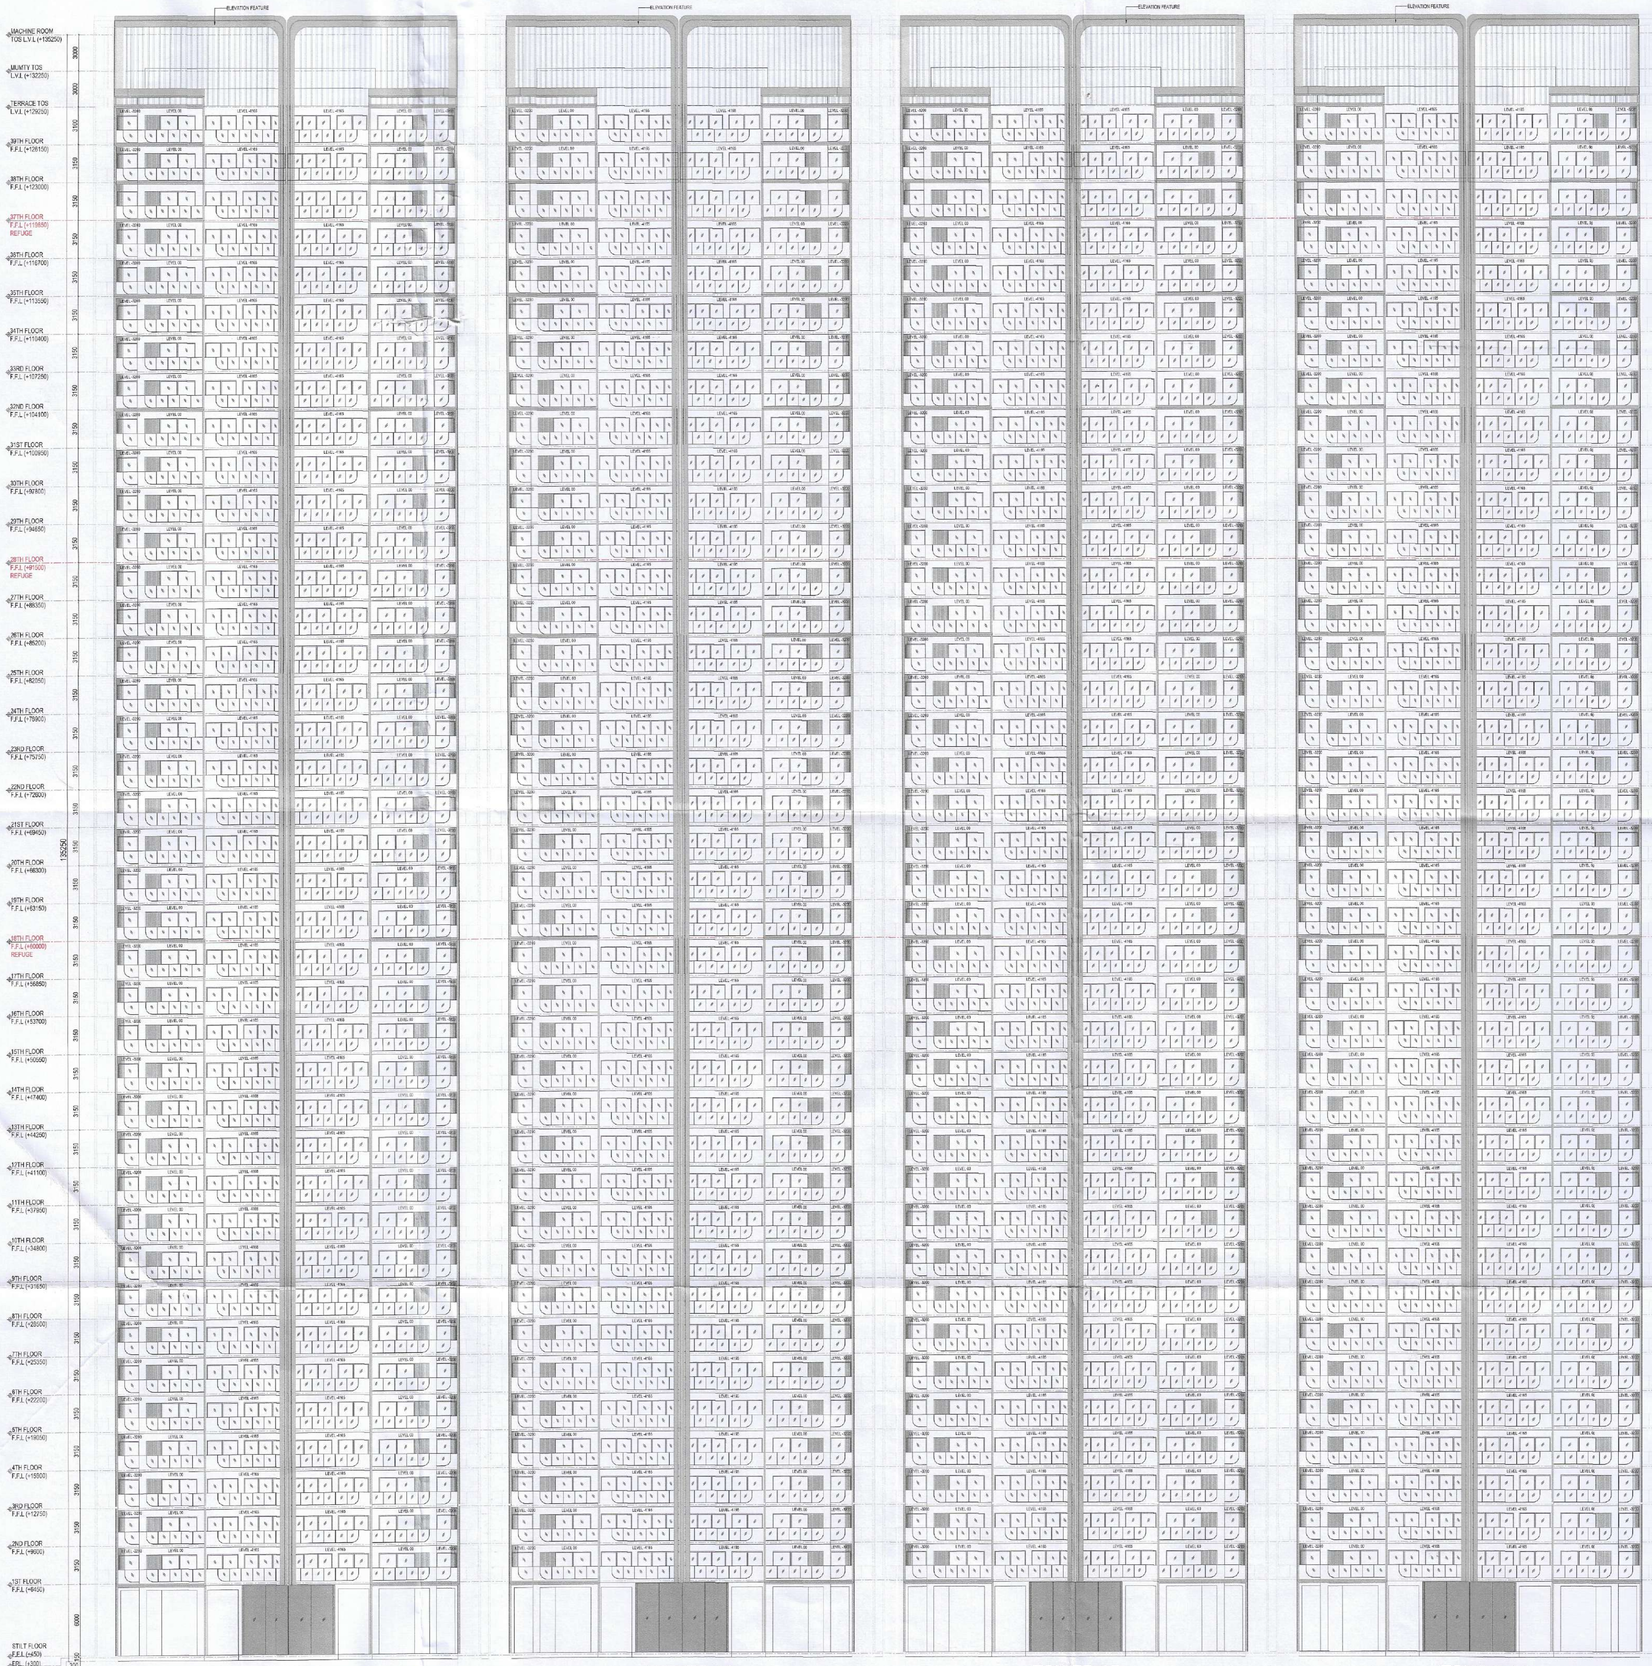

S.T.P. (HQ) Member Secretary B.P.A.C.

S.T.P. (G) Member B.P.A.C.

C.T.P.(HR) Chairman B.P.A.C.

DTP(HQ)

ATP(HQ)

JD.

PA.

S.T.P.

DINESH KUMAR PA(HQ)

SANCTIONED
TO BE READ WITH THIS OFFICE MEMO NO.: 46660
DATED : 9/12/25

F.S.(E&A) Member BPAC

NOTE-

1. BUILDING HAS AUTOMATIC SPRINKLER SYSTEM WHEREVER REQUIRED BY NBC.
2. BUILDING WILL BE DESIGNED (STRUCTURES) AS PER RELEVANT IS CODES FOR EARTH QUAKE RESISTANCE.
3. 100% POWER BACKUP) MECHANICAL VENTILATED SHAFTS.

PROJECT

PROPOSED BUILDING PLAN FOR AFFORDABLE GROUP HOUSING-1 (POCKET-A) OVER AN AREA MEASURING 18.47378 ACRES, PART OF INDUSTRIAL PLOTTED COLONY OVER AN AREA MEASURING 136.7075 ACRES (LICENCE NO.159 OF 2025 DATED 08.09.2025) IN THE REVENUE ESTATE OF VILLAGE BAS HARSARU AND JHUNDI SARAI ABAD, IN SECTOR M9, M10 AND M11 GURUGRAM MANESAR URBAN COMPLEX.

OWNER

M3M INDIA INFRASTRUCTURES PVT. LTD.

ARCHITECTS

STUDIO SYMBIOSIS

INDIA | GERMANY | UK

INDIA
1301, TOWER-E, SKYMARK ONE
SECTOR 98, NOIDA, U.P. 201301, NOIDA
TEL: +91 0120 4226979
E-MAIL: INFO@STUDIO-SYMBIOSIS.COM
WWW.STUDIO-SYMBIOSIS.COM

OWNER'S SEAL & SIGNATURE

For M3M India Infrastructures Pvt. Ltd.
(Authorised Signatory)

ARCHITECT'S SEAL & SIGNATURE

AMIT GUPTA
Architect
CA/2004/33147

KEY PLAN

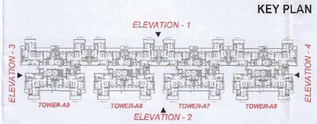

DATE :	SCALE:	DWG NO-
		ELE-A6A7A8A9-02

DWG TITLE:

ELEVATION-2 (TOWER A6-A9)