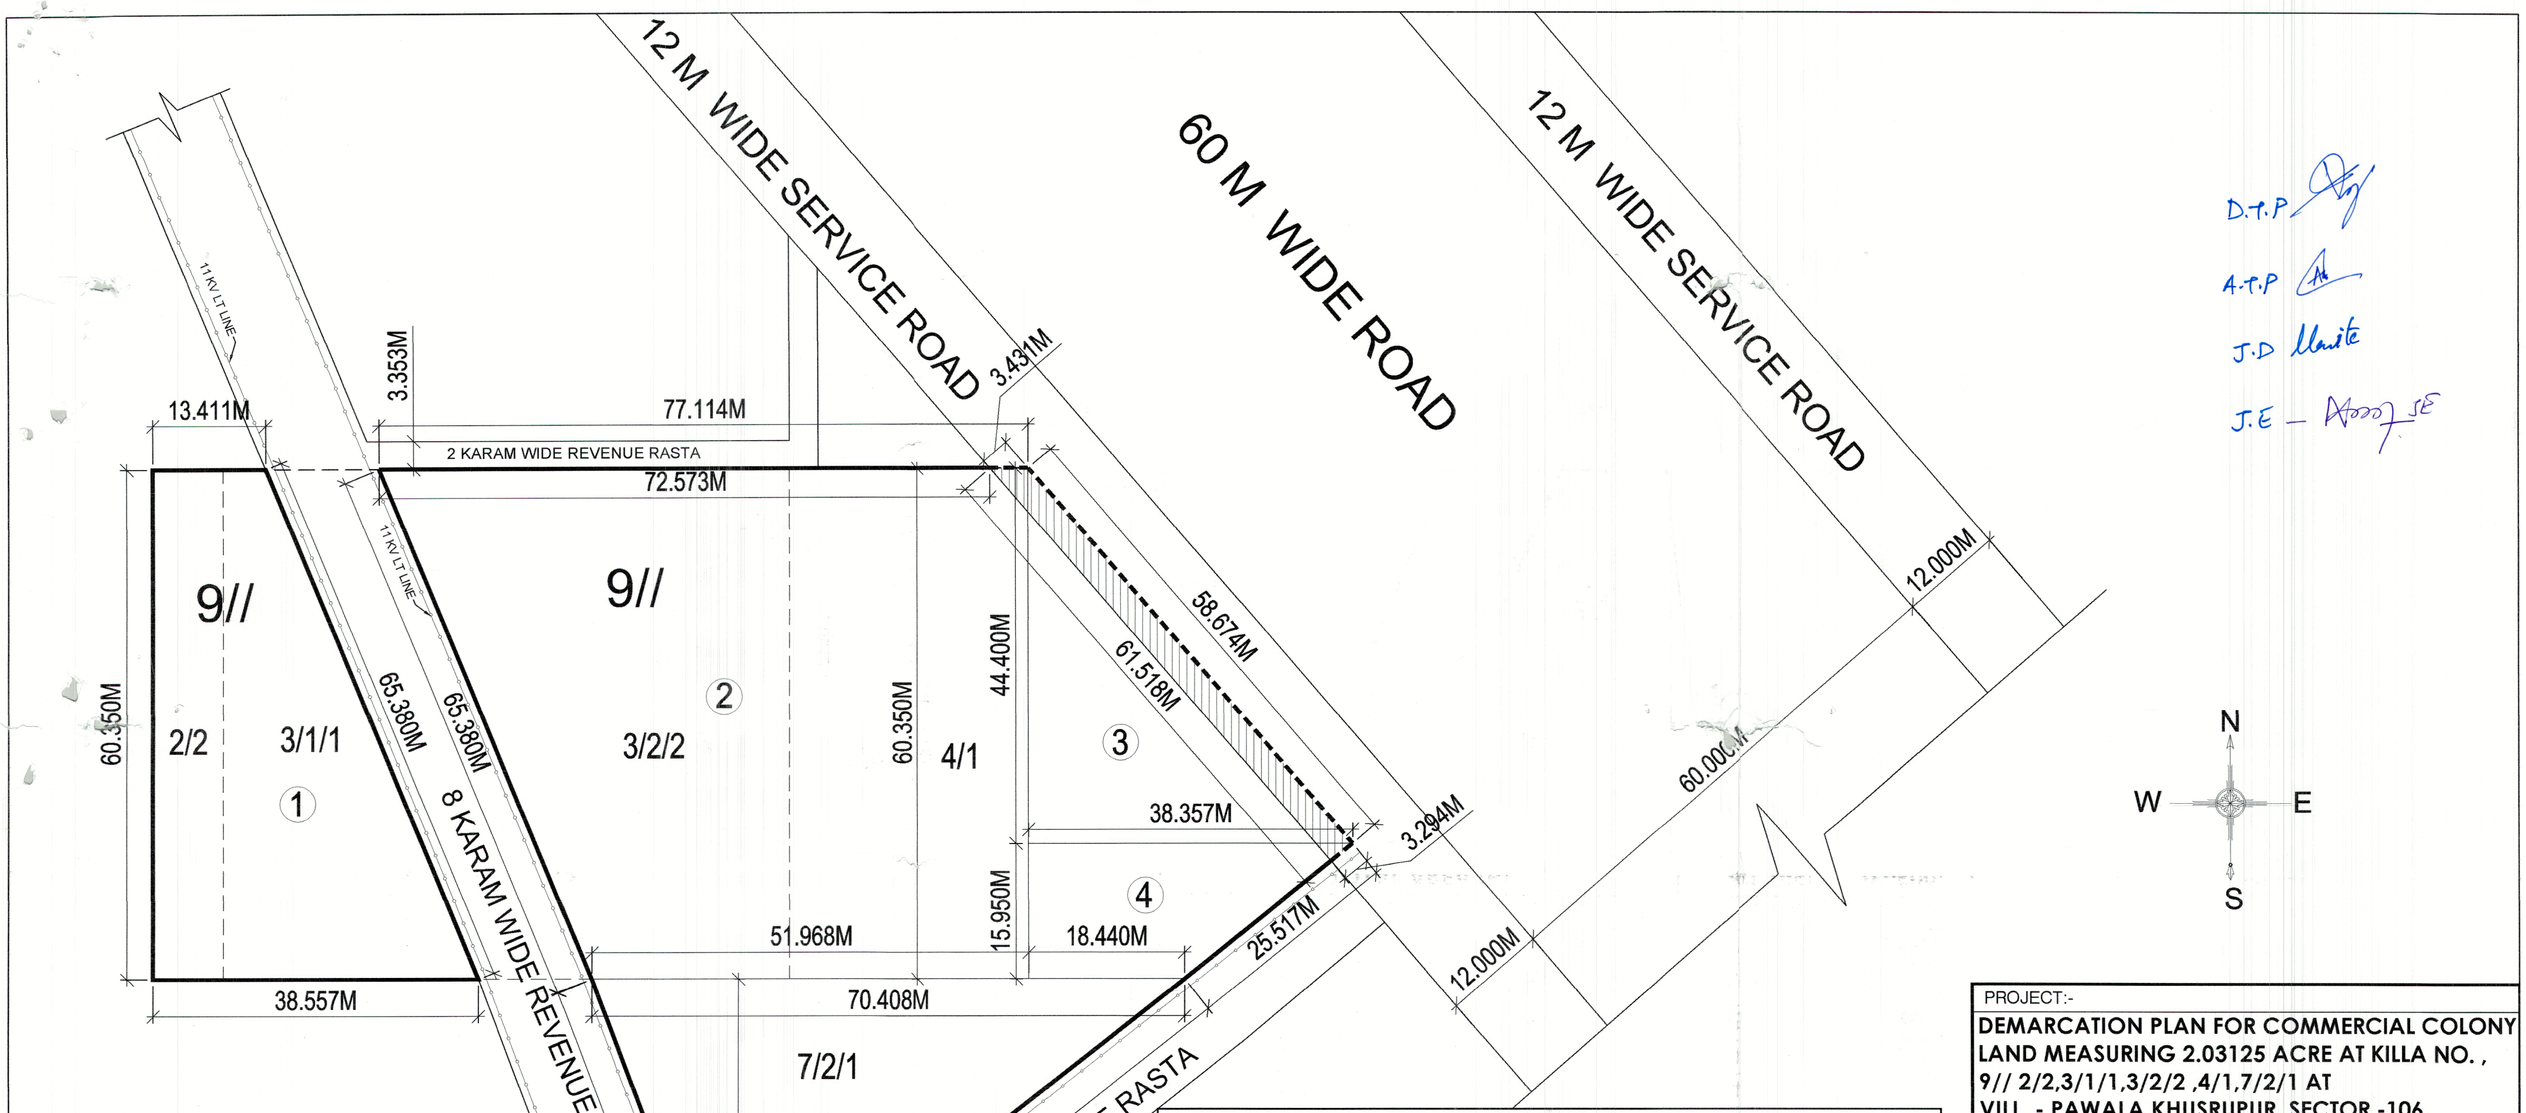

12 M SERVICE ROAD
AREA DIAGRAM

D.T.P
A.T.P
J.D
J.E – SE

TOTAL LAND AREA CALCULATION

PART	WIDTH			DEPTH	NOS.	AREA IN SQMT.	AREA IN ACRE
1	(13.411+38.557)/2		X	60.350	1	1568.134	0.3875
2	(77.114+51.968)/2		X	60.350	1	3895.049	0.9625
3	0.5	38.357	X	44.400	1	851.525	0.2104
4	(38.357+18.440)/2		X	15.950	1	452.956	0.1119
5	0.5	70.408	X	42.262	1	1487.791	0.3676
TOTAL LAND AREA (A)						**8255.457**	**2.0400**
12.0 M WIDE SERVICE ROAD AREA CALCULATION							
A	0.5	3.431	X	61.518	1	105.534	0.0261
B	0.5	3.294	X	58.671	1	96.631	0.0239
TOTAL AREA (B)						**202.165**	**0.0500**
TOTAL BALANCE LAND AREA (A -B) = C						**8053.291**	**1.9900**

AREA UNDER 12.0 M WIDE SERVICE ROAD (LAND SCHEDULE)

MUSTIL No.	KILLA No.	WIDTH			DEPTH	AREA IN SQMT	AREA IN ACRE
9//	4/1	0.5	3.431	X	61.518	105.534	0.0261
		0.5	3.294	X	58.671	96.631	0.0239
TOTAL AREA						**202.165**	**0.0500**

PROJECT:-

DEMARCATION PLAN FOR COMMERCIAL COLONY LAND MEASURING 2.03125 ACRE AT KILLA NO. , 9// 2/2,3/1/1,3/2/2 ,4/1,7/2/1 AT VILL. - PAWALA KHUSRUPUR, SECTOR -106, DISTT. - GURUGRAM HARYANA
M/S BNB BUILDERS PVT. LTD.

ARCHITECTS

SACHDEVA CONSULTANTS.
Parnami Tower, 3rd Floor, S.C.O. 50–51,
Old Judicial Complex, Civil LInes,
Gurgaon – 122001
Tel.: 0124–4081801,4081802
Email : saccon1953@gmail.com

ARCHITECT'S SIGN.	OWNER/AUTH. SIGN.
S.K.D. CONSULTANTS ARCHITECT CA/2017/88437	

Scale : **1 : 500**

Drawing Title:– **DEMARCATION PLAN**