ELEVATION-A
SCALE 1:175

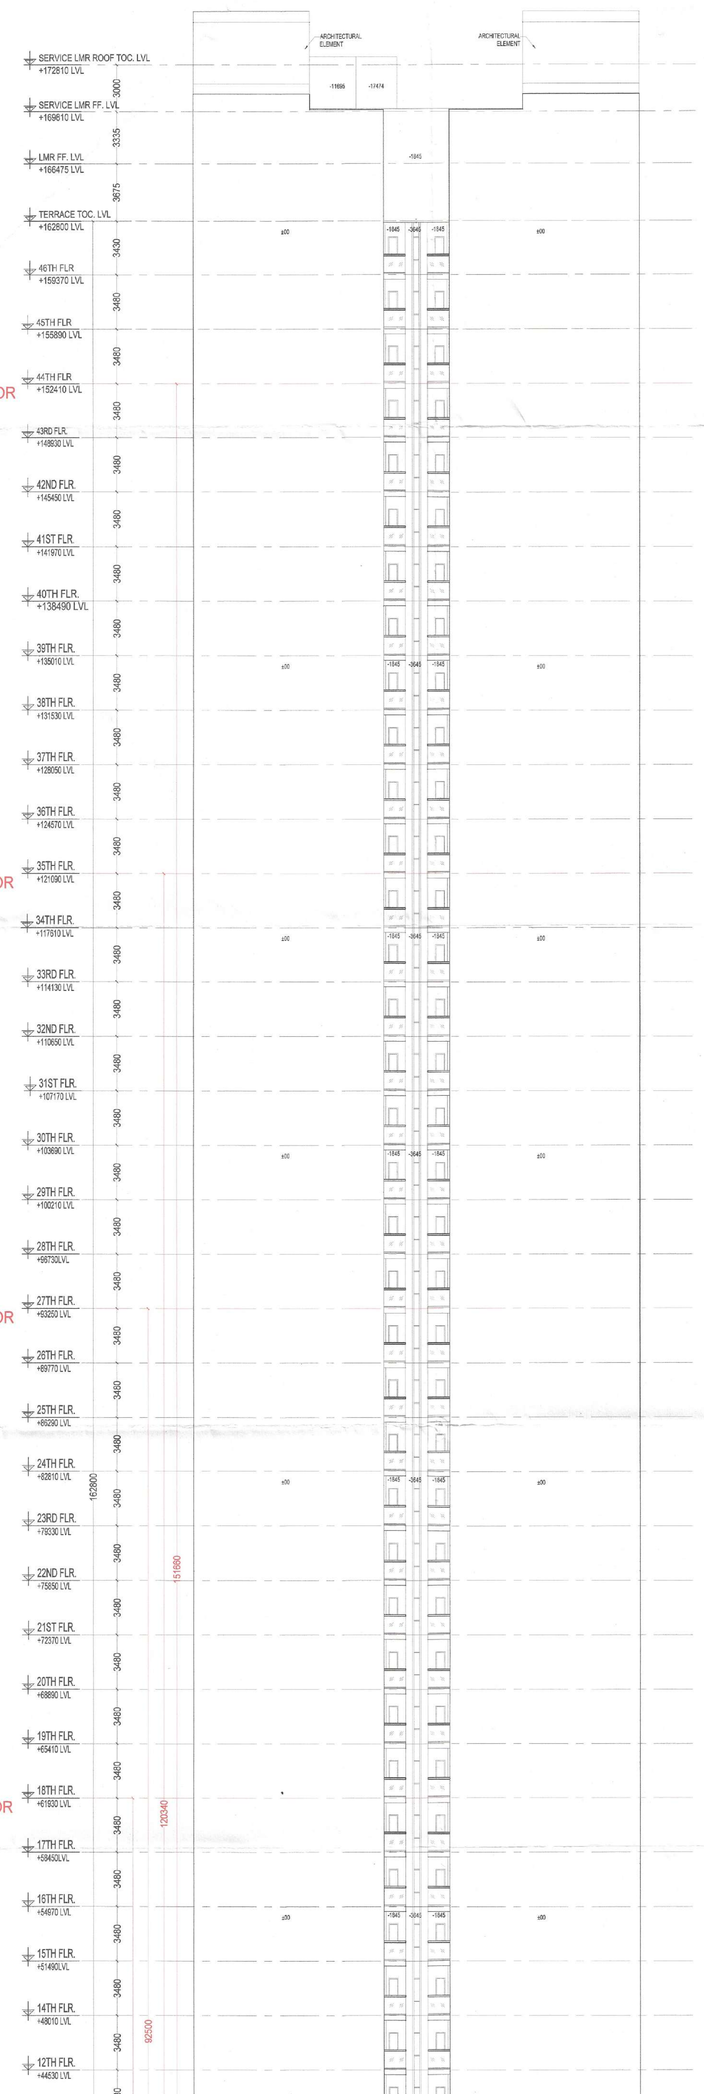

ELEVATION-B
SCALE 1:175

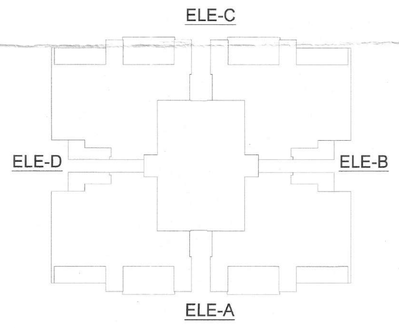

PROJECT:
PROPOSED BUILDING PLANS FOR RESIDENTIAL COLONY UNDER NEW INTEGRATED LICENSING POLICY-2022, AREA MEASURING 20.625ACRES (LICENSE NO-121 OF 2025 DATED 17.07.2025) IN THE REVENUE ESTATE OF VILLAGE SIKANDARPUR INSECTOR-78, DISTRICT - GURUGRAM

OWNERS:
DVOK BUILDCON LLP,
224, 2ND FLOOR, SUNCITY BUSINESS TOWER, GOLF COURSE ROAD GURUGRAM, HARYANA

ARCHITECTS:
VASTUKRITI
PLOT NO. 2, 2ND FLOOR, SECTOR-49, SOHNA ROAD, GURUGRAM-122018
Website : 0124-4382400

OWNER'S SIGNATURE:
For DVOK BUILDCON LLP
Designated Partner/Auth. Signatory

ARCHITECT'S SIGNATURE:
ROHIT JAIN
Regn. No: CA/98/1424

DRAWING TITLE
REGALIA, IMPERIAL, ALTAIR & MAJESTIC TOWERS - (ELEVATIONS A & B)

DATE:	02.06.2025	DRG. NO.:
SCALE:	1:175 @ A0	11
DEALT	NEHA	

S.T.P.(HQ) Member/Secretary
Member Secretary
B.P.A.C.

Chairman
B.P.A.C.

DTP(HQ)

ATP(HQ)

AD
JD.
P.A.
A.T.P.

DINESH KUMAR
PA(HQ)

JD(HQ)
MEMBER
BPAC

SANCTIONED
TO REGULARISE THE BUILDING PLANS
ESTATE NO. 1
DATED 17/12/2025