

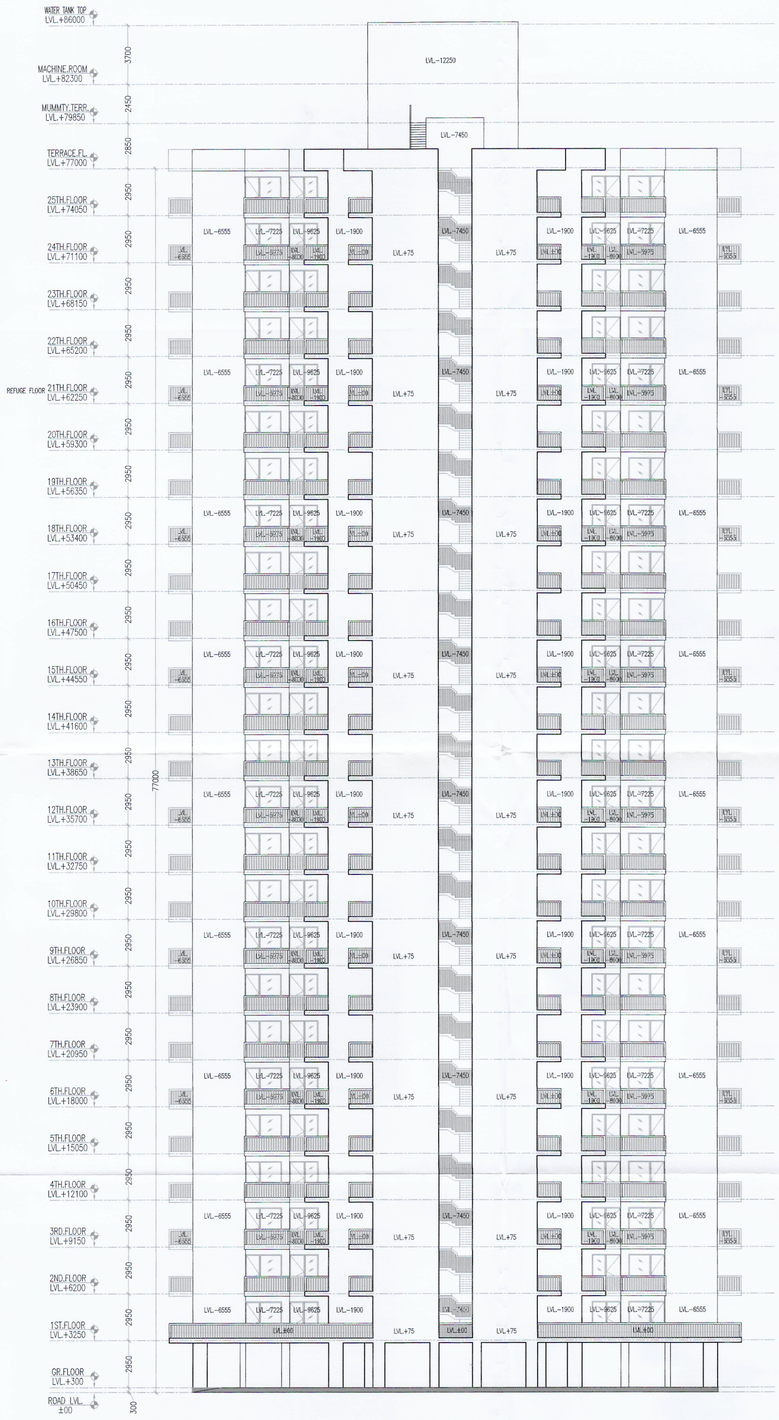


ELEVATION- 01

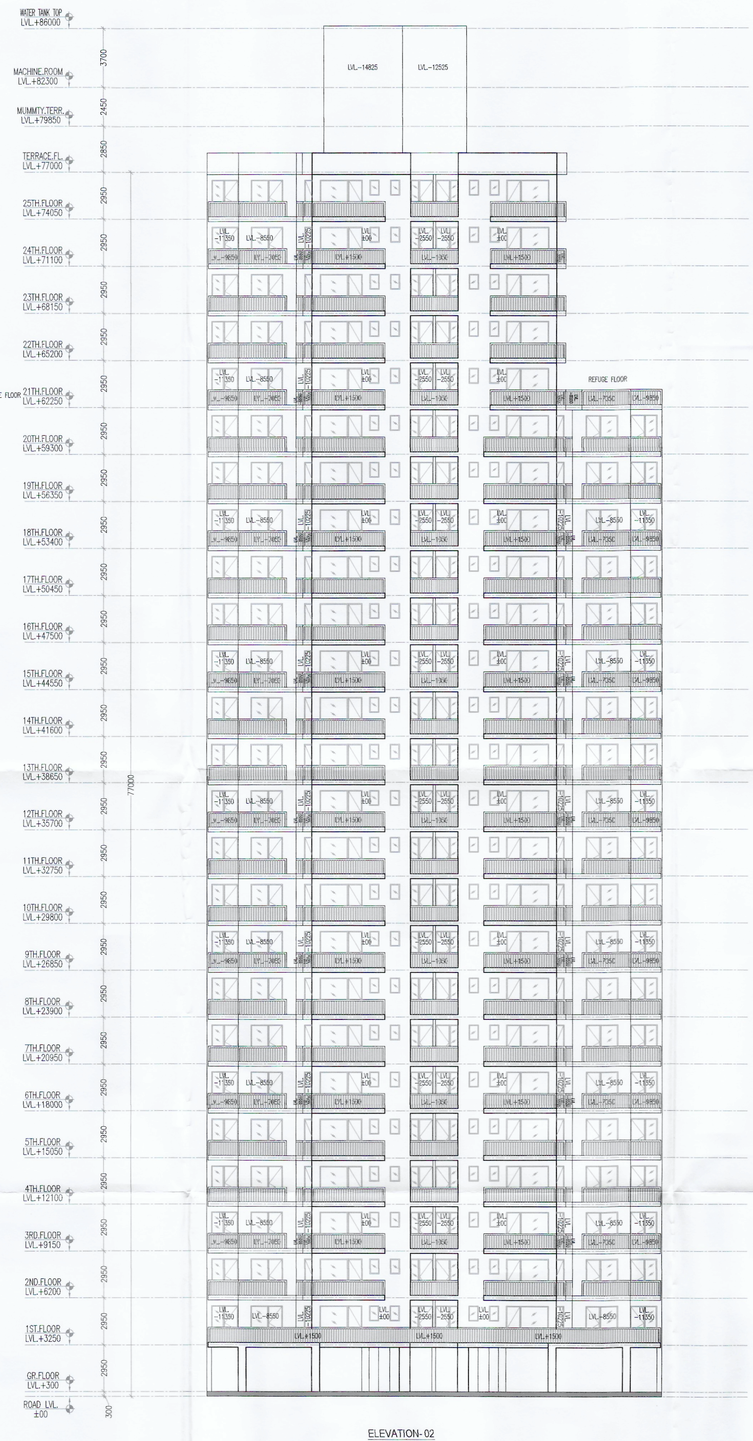

ELEVATION- 02

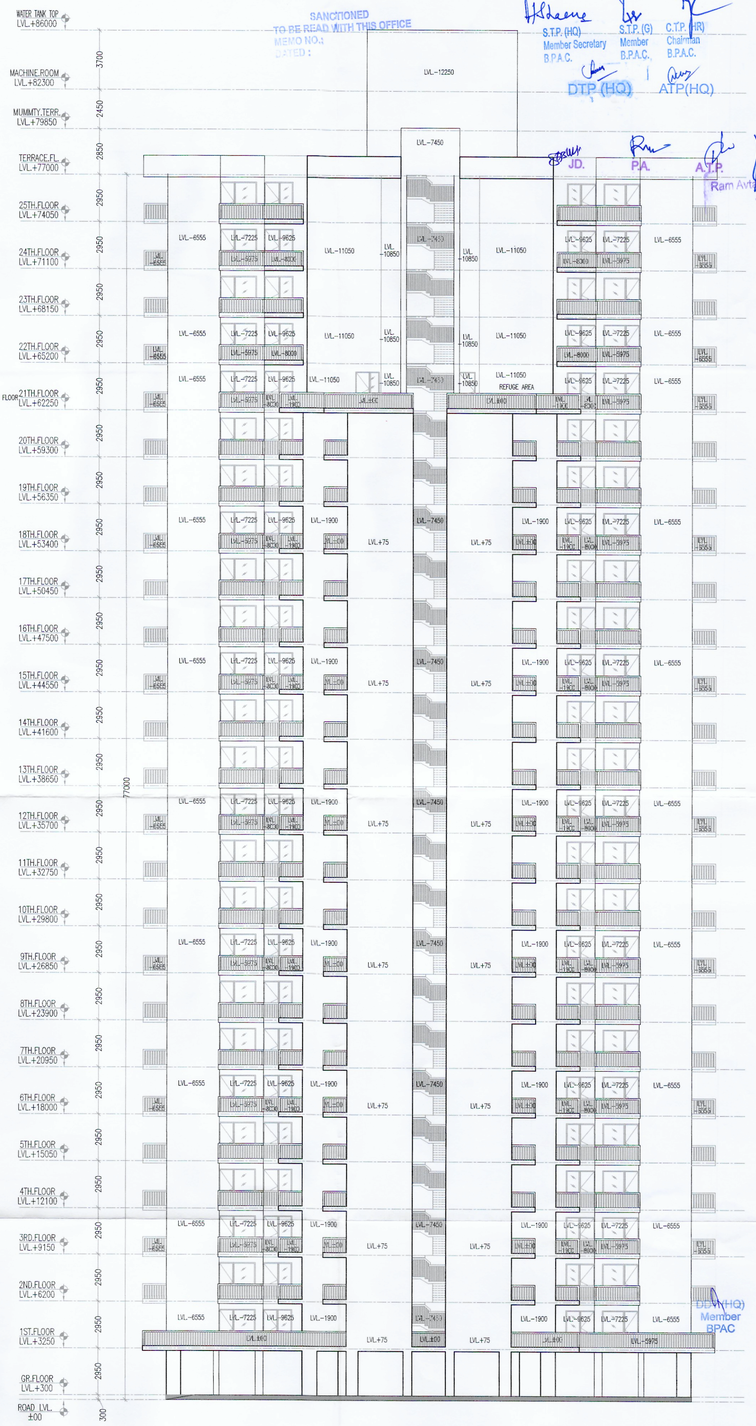

ELEVATION- 03

SANCTIONED
TO BE READ WITH THIS OFFICE
MEMO NO.:
DATED :

S.T.P.(HQ) Member Secretary B.P.A.
S.T.P.(G) Member B.P.A.
C.T.P.(HR) Chairman B.P.A.
DTP (HQ)
ATP(HQ)
JD.
PA.
ATP
Ram Avtar Dass JD(HQ)
DD(HQ) Member BPAC

NOTES:-

1. ALL DIMENSIONS IN MM.
2. All INTERNAL WALLS ARE 75MM AND EXTERNAL WALLS ARE 150MM THICK RCC WALL.
3. LIFT SHALL BE WITH 100% POWER BACKUP.

PROJECT:-

PROPOSED BUILDING PLAN FOR AN ADDITIONAL AREA MEASURING 1.375 ACRES (LICENCE NO-269 OF 2023 DATED-28-12-2023) IN THE ALREADY LICENCE GRANTED FOR AFFORDABLE GROUP HOUSING COLONY MEASURING 8.309 ACRES (LICENCE NO.235 OF 2023 DATED 02.11.2013), TOTAL AREA MEASURING 9.684 ACRES IN SECTOR-36, SOHNA, DISTRICT GURUGRAM BEING DEVELOPED BY 4S DEVELOPERS PVT. LTD.

ARCHITECT :-
VIKAS AHLAWAT ARCHITECTS
ARCHITECTURE , INTERIORS , PLANNING
Unit.No.303,Ninex Time Center, Suncity,Sector.-54,Golf Course Road,Gurgaon
O :-0124-4284293 M:- 0-9899158486 Mail :- ar.vikas.ahlawat@gmail.com

OWNERS SIGNATURE:-
For 4S Developers Pvt. Ltd.
Authorised Signatory

ARCHITECT SIGNATURE:-
Ar. VIKAS AHLAWAT
CA/2013/59929

DRAWING TITLE :
TOWER E
ELEVATIONS

DATE:-	FEB-2024	SHEET NO.
SCALE:-	1:150 (A1)	T-E-04