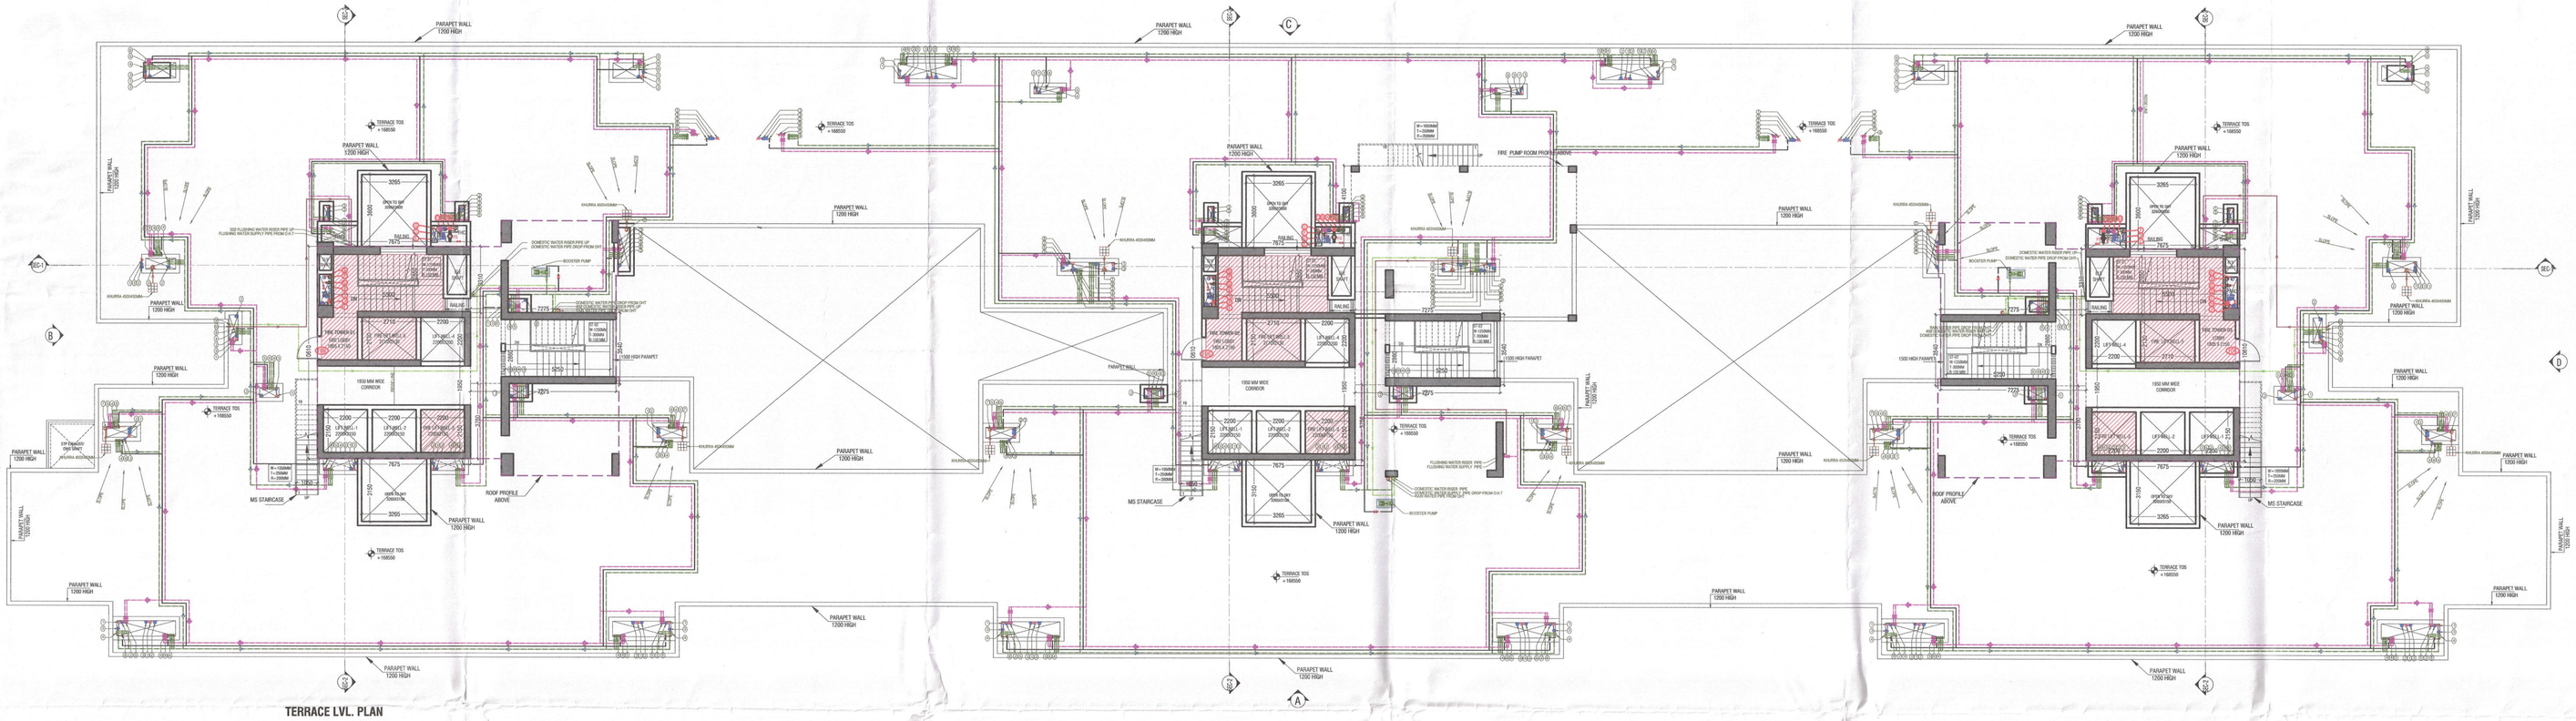

TERRACE LVL. PLAN

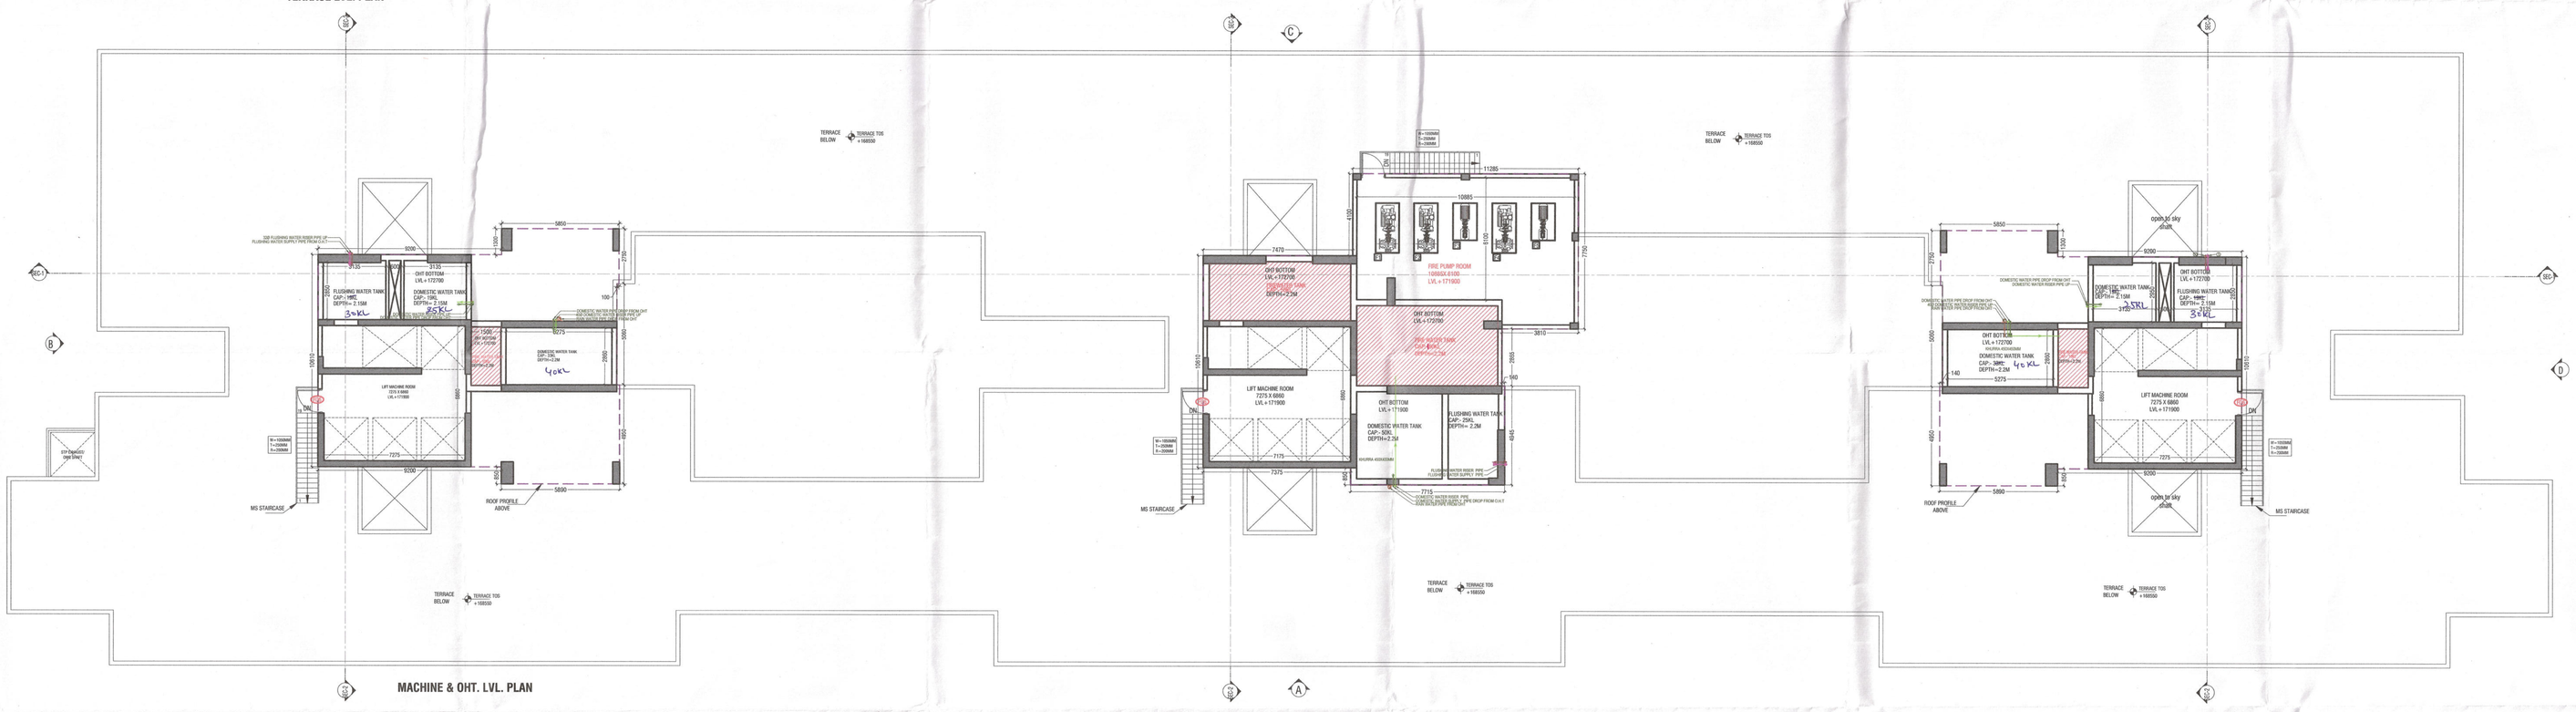

MACHINE & OHT. LVL. PLAN

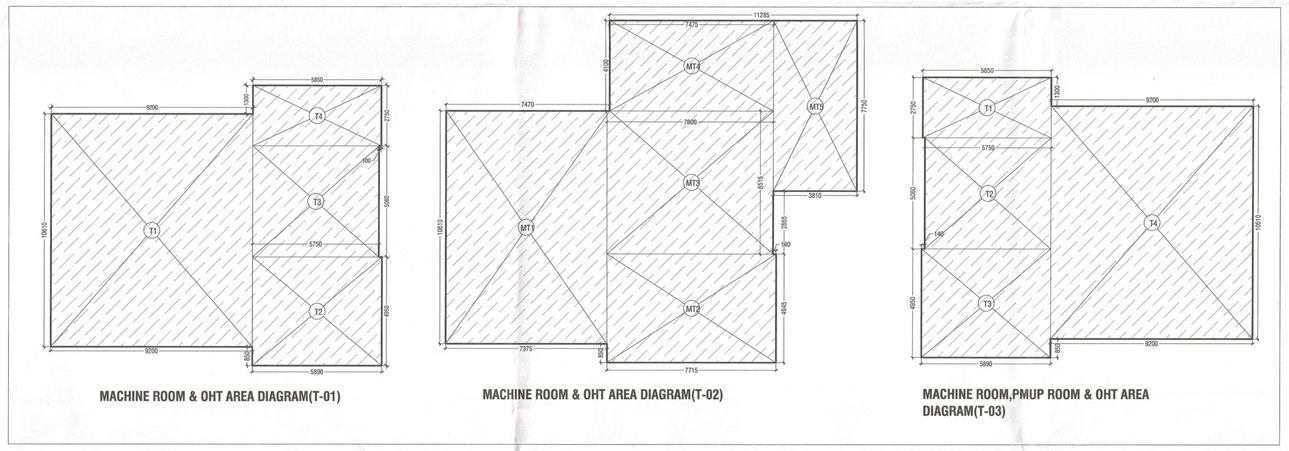

MACHINE ROOM & OHT AREA DIAGRAM(T-01)

MACHINE ROOM & OHT AREA DIAGRAM(T-02)

MACHINE ROOM,PMUP ROOM & OHT AREA DIAGRAM(T-03)

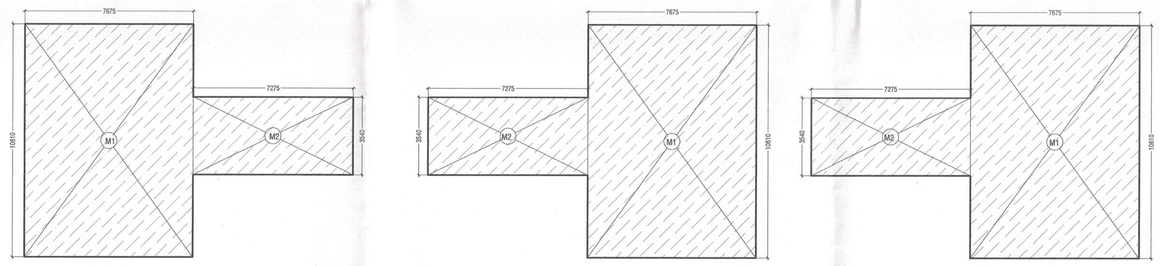

MUMTY & LIFT AREA DIAGRAM(TOWER-01)

MUMTY & LIFT AREA DIAGRAM(TOWER-02)

MUMTY &LIFT AREA DIAGRAM(TOWER-03)

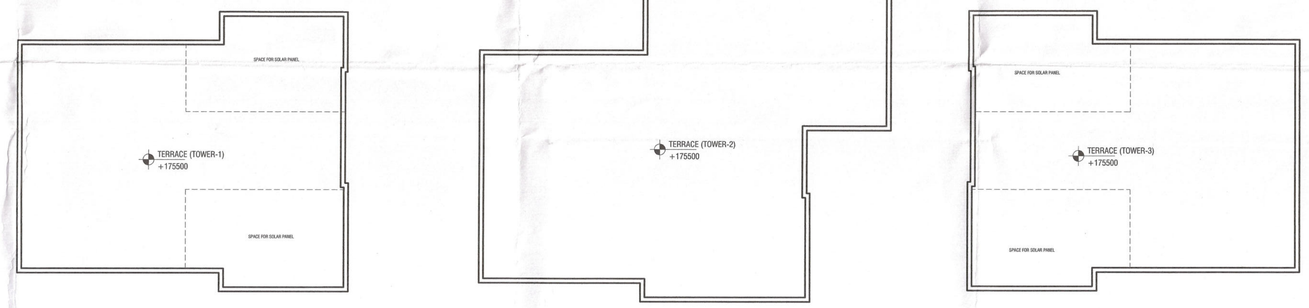

MACHINE & OHT. ROOF PLAN

MACHINE,OHT.& PUMP ROOM ROOF PLAN

MACHINE & OHT. ROOF PLAN

MACHINE ROOM & OVER HEAD TANK AREA CALCULATIONS (T-01 & T-03)				
S. No.	WIDTH	LENGHT	NOS.	AREA IN SQMT
ADDITIONS (A)				
T1	9.200	10.610	1	97.612
T2	5.890	4.950	1	29.156
T3	5.750	5.060	1	29.095
T4	5.850	2.750	1	16.088
TOTAL ADDITION (A)			=	171.950
TOTAL MUMTY & M. ROOM AREA (A) =			=	171.950

MACHINE ROOM PUMP ROOM & OVER HEAD TANK AREA CALCULATIONS (T-02)				
S. No.	WIDTH	LENGHT	NOS.	AREA IN SQMT
ADDITIONS (A)				
MT1	7.375	10.610	1	78.249
MT2	7.715	4.945	1	38.151
MT3	7.600	6.515	1	49.514
MT4	7.475	4.100	1	30.648
MT5	3.810	7.750	1	29.528
TOTAL ADDITION (A)			=	226.088
TOTAL MUMTY & M. ROOM AREA (A) =			=	226.088

MUMTY & LIFT AREA CALCULATIONS(T-01&T-03)				
S. No.	WIDTH	LENGHT	NOS.	AREA IN SQMT
ADDITIONS (A)				
M1	7.675	10.610	1	81.432
M2	7.275	3.540	1	25.754
TOTAL ADDITION (A)			=	107.185
TOTAL MUMTY & M. ROOM AREA (A) =			=	107.185

S.T.P.(HQ) Member Secretary B.P.A.C. — S.T.P.(G) Member B.P.A.C. — C.T.P.(HQ) Chairman B.P.A.C.

DTP(HQ) — ATP(HQ)

Rajesh Dutt SD(HQ) — AD — PA — ATP

SANCTIONED
TO BE READ WITH THIS OFFICE
MEMO NO.: 33585
DATED: 27.08.2025

JDT (HQ)
Member
BPAC

DOOR WINDOW SCHEDULE

NAME	WIDTH	HEIGHT	CILL	LINTEL	LOCATION
D3-1	1400	2250	150	2400	FLE.SHAFT
D3-2	1200	2450	00	2400	FLE.HEAD
D33	850	2250	150	2400	FLE.SHAFT
F06	1350	2400	00	2400	STAIRCASE 2-HR FIRE RATING

LEGEND:-		
S.NO.	DESCRIPTION	SYMBOL
1.	100ØØ SOIL PIPE	1
2.	100ØØ WASTE PIPE	2
3.	75Ø ANTI-SIPHONAGE PIPE	3
4.	DOMESTIC WATER SUPPLY DN. TAKE PIPE	4
5.	FLUSHING WATER SUPPLY DN. TAKE PIPE	5
6.	75Ø BALCONY WASTE WATER PIPE	6
7.	150Ø RAIN WATER PIPE	7
8.	DOMESTIC WATER DN. TAKE BOOSTER SUPPLY	8
9.	DOMESTIC WATER RISER PIPE	9
10.	FLUSHING WATER RISER PIPE	10
11.	FLOOR TRAP	FT
12.	FLOOR DRAIN	FD
13.	VERTICAL GRATING	VG
14.	PLAIN FLOOR TRAP	PFT
15.	FLOW DIRECTION	
16.	BOTTLE TRAP	

SUBMISSION DRAWING

KEY PLAN

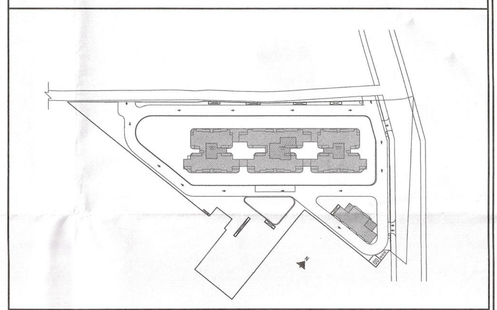

PRINCIPAL ARCHITECT

ACPL Design Ltd
ISO 9001:2015
Architecture Management Planning
E-24, South Extension -II, New Delhi 110049, India
+91 11 24622195 +91 11 24646309
E: contact@acplonline.com; +91 11 24634069
www.acplonline.com

CLIENT

SV INFRA MANAGEMENT SOLUTIONS PRIVATE LIMITED.
(FORMERLY KNOWN AS SV INFRA MANAGEMENT SOLUTIONS LLP)

PROJECT

PROPOSED GROUP HOUSING COLONY UNDER MIXED LAND USE UNDER TOD POLICY DATED 09.02.2016 (98%RESIDENTIAL COMPONENT+2% COMMERCIAL COMPONENT) OVER AN AREA MEASURING 4.65625 ACRES LICENCE NO. 140 OF 2024 DATED 11.11.2024 FALLING IN SECTOR-104, GURUGRAM BEING DEVELOPED BY SV INFRA MANAGEMENT SOLUTIONS PRIVATE LIMITED (FORMERLY KNOWN AS SV INFRA MANAGEMENT SOLUTIONS LLP)

Certified that Copy of this Drawing Submitted to the Chief Engineer (HQ) HSVP, Panchkula

For SV Infra Management Solutions Private Ltd.
Authorised Signatory

OWNER/AUTH. SIGNATURE

KULDEEP SHANGARI
ARCHITECT
CA/97/21741

ARCHITECT'S SIGNATURE

DRAWING TITLE: TOWER (T1,T2, & T3) TERRACE LEVEL, MUMTY, MACHINE ROOM,MACHINE ROOM ROOF PLAN, AREA DIAGRAM & DETAILS

DRAWING NO. A-29

SCALE : 1:100