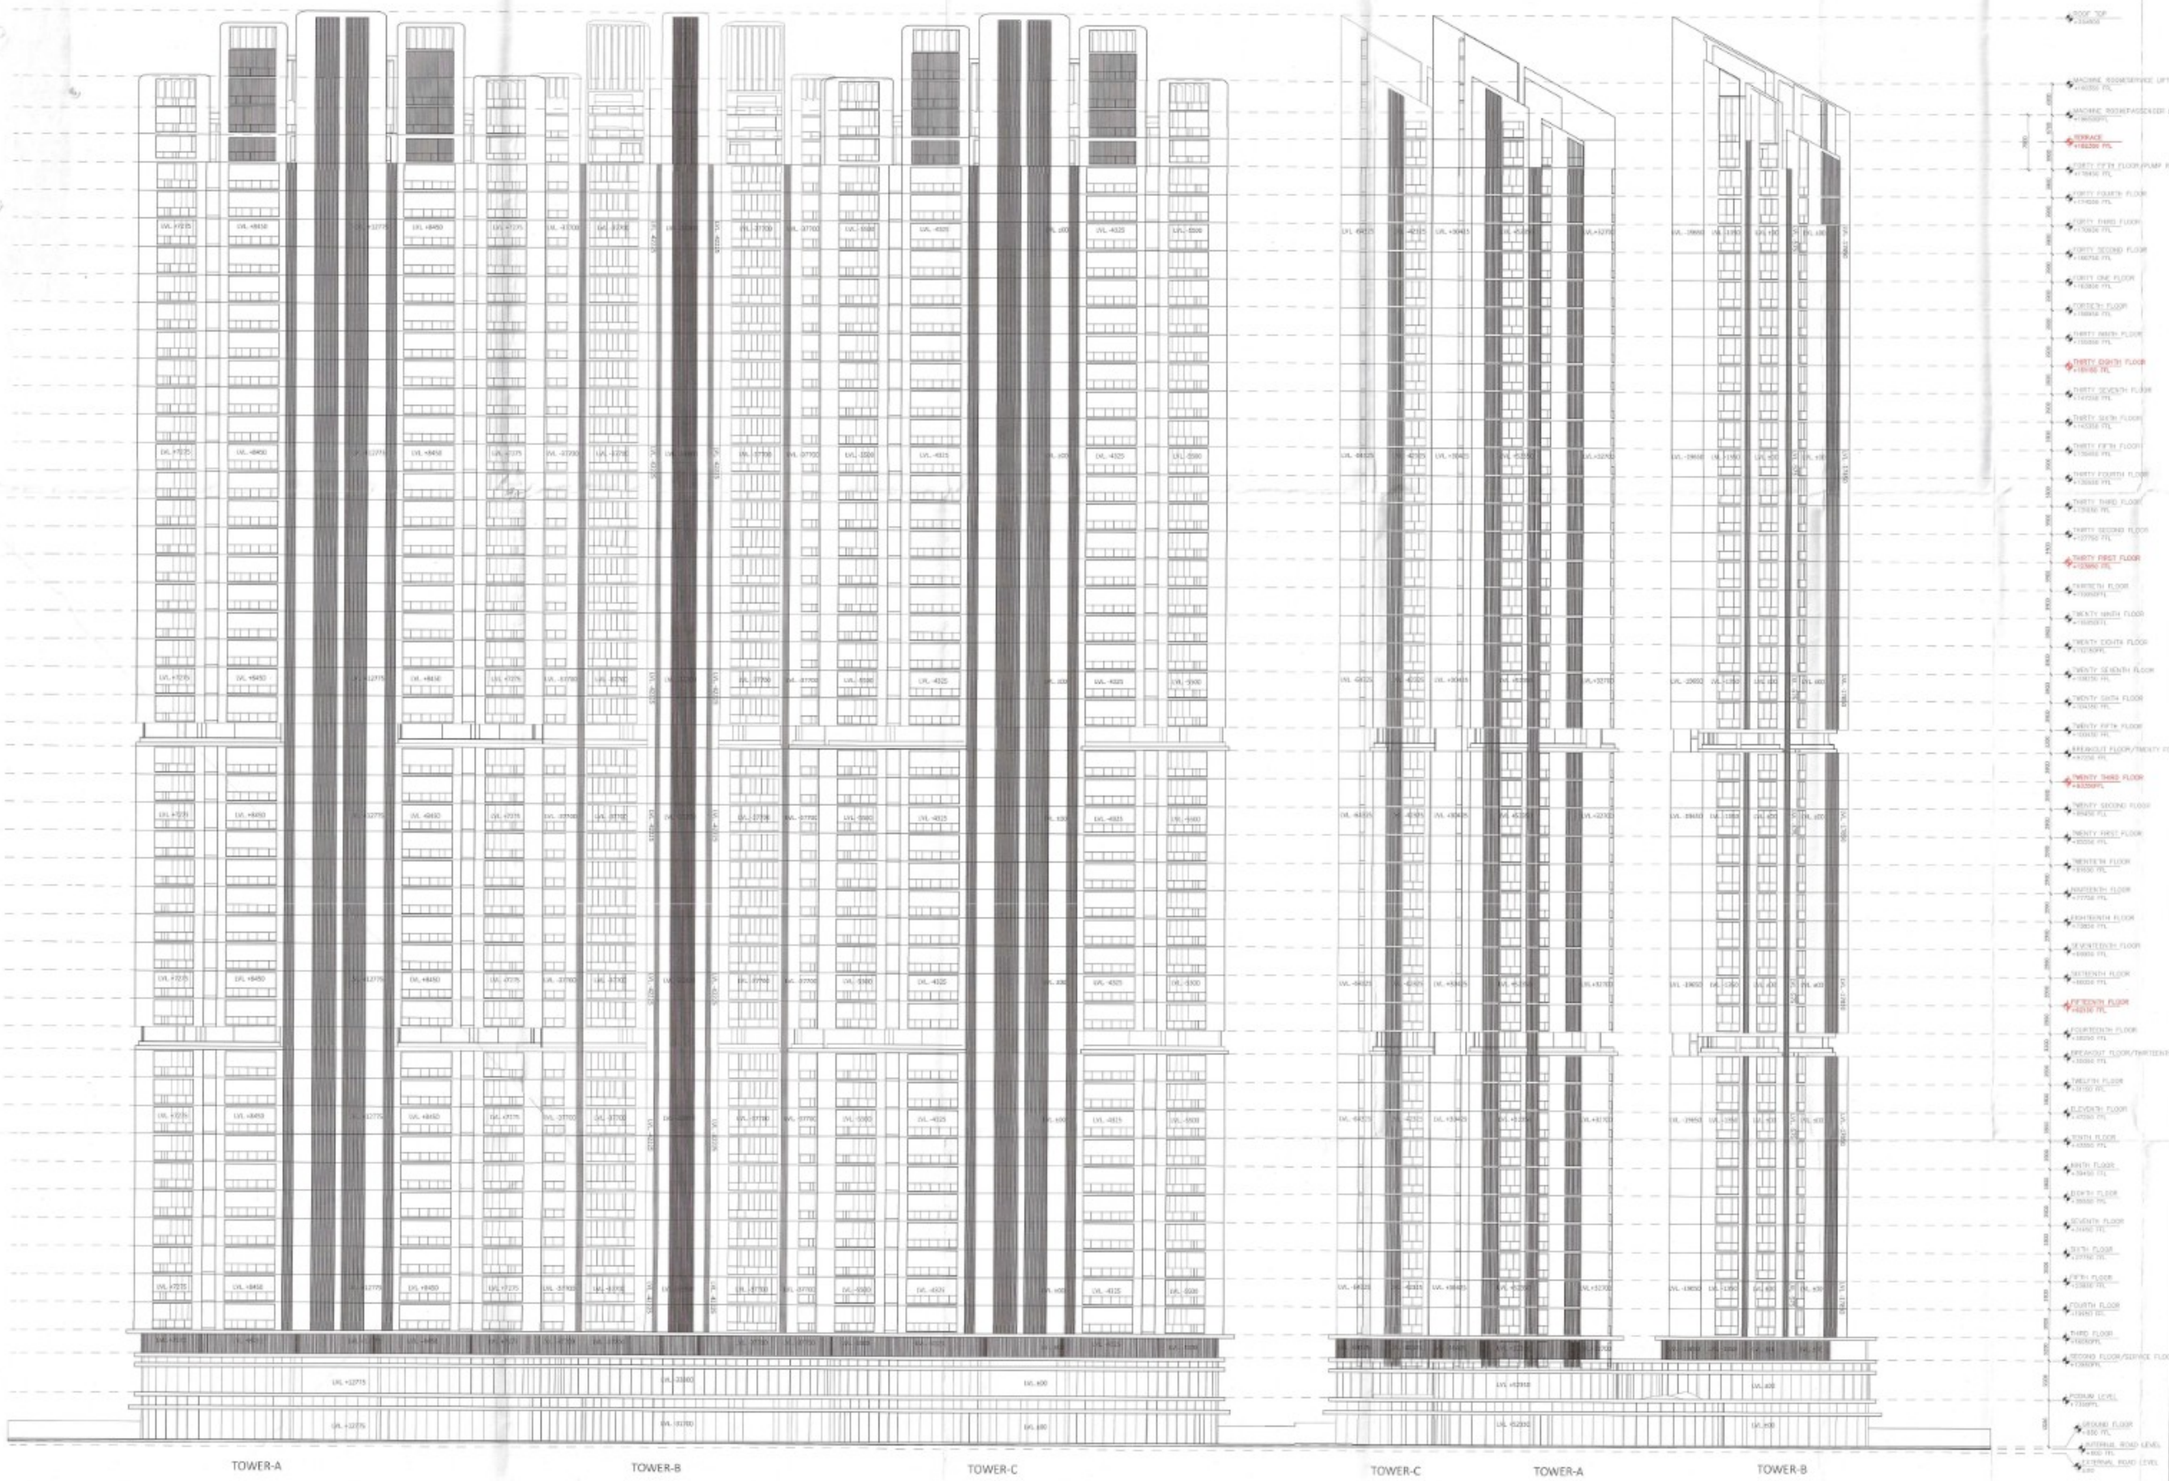


A ELEVATION-01 REF: --
SCALE: 1:300

B ELEVATION-02 REF: --
SCALE: 1:300

NOTE-ALL LVL ARE IN MM
-LEVEL MARKED WITH RED AREA REFUGE FLOOR

AUTHORITY STAMP & SIGN -

Building Plans Section ... be valid for five year only
To be read with Memo No. 1544
Dated 23/12/2025

Chairman Building Plan Committee cum
Senior Town Planner
HSIIDC, IMT Manesar

Recommended for Sanction
ATP
H. Dhiman

GENERAL NOTES -
1. All dimensions are in to be read and not to be scaled.

KEY PLAN

| REV. | DATE | REVISION DESCRIPTION |
|---|---|---|

ARCHITECT'S STAMP & SIGN-
Prashant Kumar Verma, Architect
Council of Architecture
Registration No.: CA/2012/28371

OWNER'S SIGN-
For Trehan Promoters & Builders Pvt. Ltd.
Director / Authorised Signatory

CONCEPT ARCHITECTS
UHA
3 Murphy Street, London, SE1 7FP
Email:www.uha.global

PROJECT ARCHITECT
Arcop Associates PVT. LTD.
A-15, PAMPOSH ENCLAVE
GREATER KAILASH
NEW DELHI, INDIA
Ph.: +91-11-26442050
Email: poorna@arcop.co.in
ARCOP

STRUCTURAL
BALDRIDGE & ASSOCIATES STRUCTURAL ENGINEERING PVT. LTD.
406,Sakar east, B/S Gurunanak,School,
40M/T Tarsali-Danteshwar
Ring Road Vadodara
390009,Gujarat, India
Ph :0265-2983813
Website:www.baseengr.com
BASE

MEP CONSULTANT
CLANCY GLOBAL
CONSULTING ENGINEERS
Unit No.170 A&B, Tower B1
Space Itech Park,Sohna Road,
Sec-49, Gurgaon
Tel. No.: +91 124 4253825.
Website : www.clancy-global.com
clancy global
a One Evolve Ecosystem

LANDSCAPE
ORACLES
G 98 Kalkaji New Delhi 110 019
Tel. No. + 91 11 2648 1030
Email :admin@oraclelandscape.in

VERTICAL TRANSPORT
TAK CONSULTING PVT. LTD.
A303, Galleria Hiranandani Garden,Powai
Mumbai 400076, INDIA
Tel. No. + 91 2225707498
TAK CONSULTING

CLIENT
TREHAN PROMOTERS & BUILDERS PVT LTD

PROJECT NAME
TREHAN RESIDENCE SEC 80

PROJECT TITLE
Proposed Building Plan of Clubbed Group Housing sites (GH-3B & GH-3C) area measuring 5.08Acres,Sector-80, IMT Manesar being developed by Trehan Promoters & Builders Pvt. Ltd.

| | |
|---|---|
| DATE | 13-11-2025 |
| DRAWN BY | MUSKAN |
| CHECKED BY | PRASHANT KUMAR |

DRAWING TITLE-
TOWER A/C -ELEVATION

NORTH -

SCALE - 1: 300

DRAWING NO.- SN34-TR-80GH-AT-SD-DRG-01210

REV -

DRAWING STATUS - SUBMISSION DRAWING

SIZE - A0

SHEET NO -34