This is a "PROVISIONAL BUILDING PLAN" approved only for the purpose of inviting Objections from the general public


S.T.P. (HQ) Member Secretary B.P.A.C. | S.T.P. (C) Member B.P.A.C. | C.T.N. (HFL) Chairman B.P.A.C.

D.T.P.(HQ) | A.T.P(HQ) | J.D. | P.A. | A.T.P

DINESH KUMAR PA(HQ)

TO BE READ WITH THIS OFFICE MEMO NO.: DATED :

TO BE READ WITH THIS OFFICE MEMO NO.: DATED :

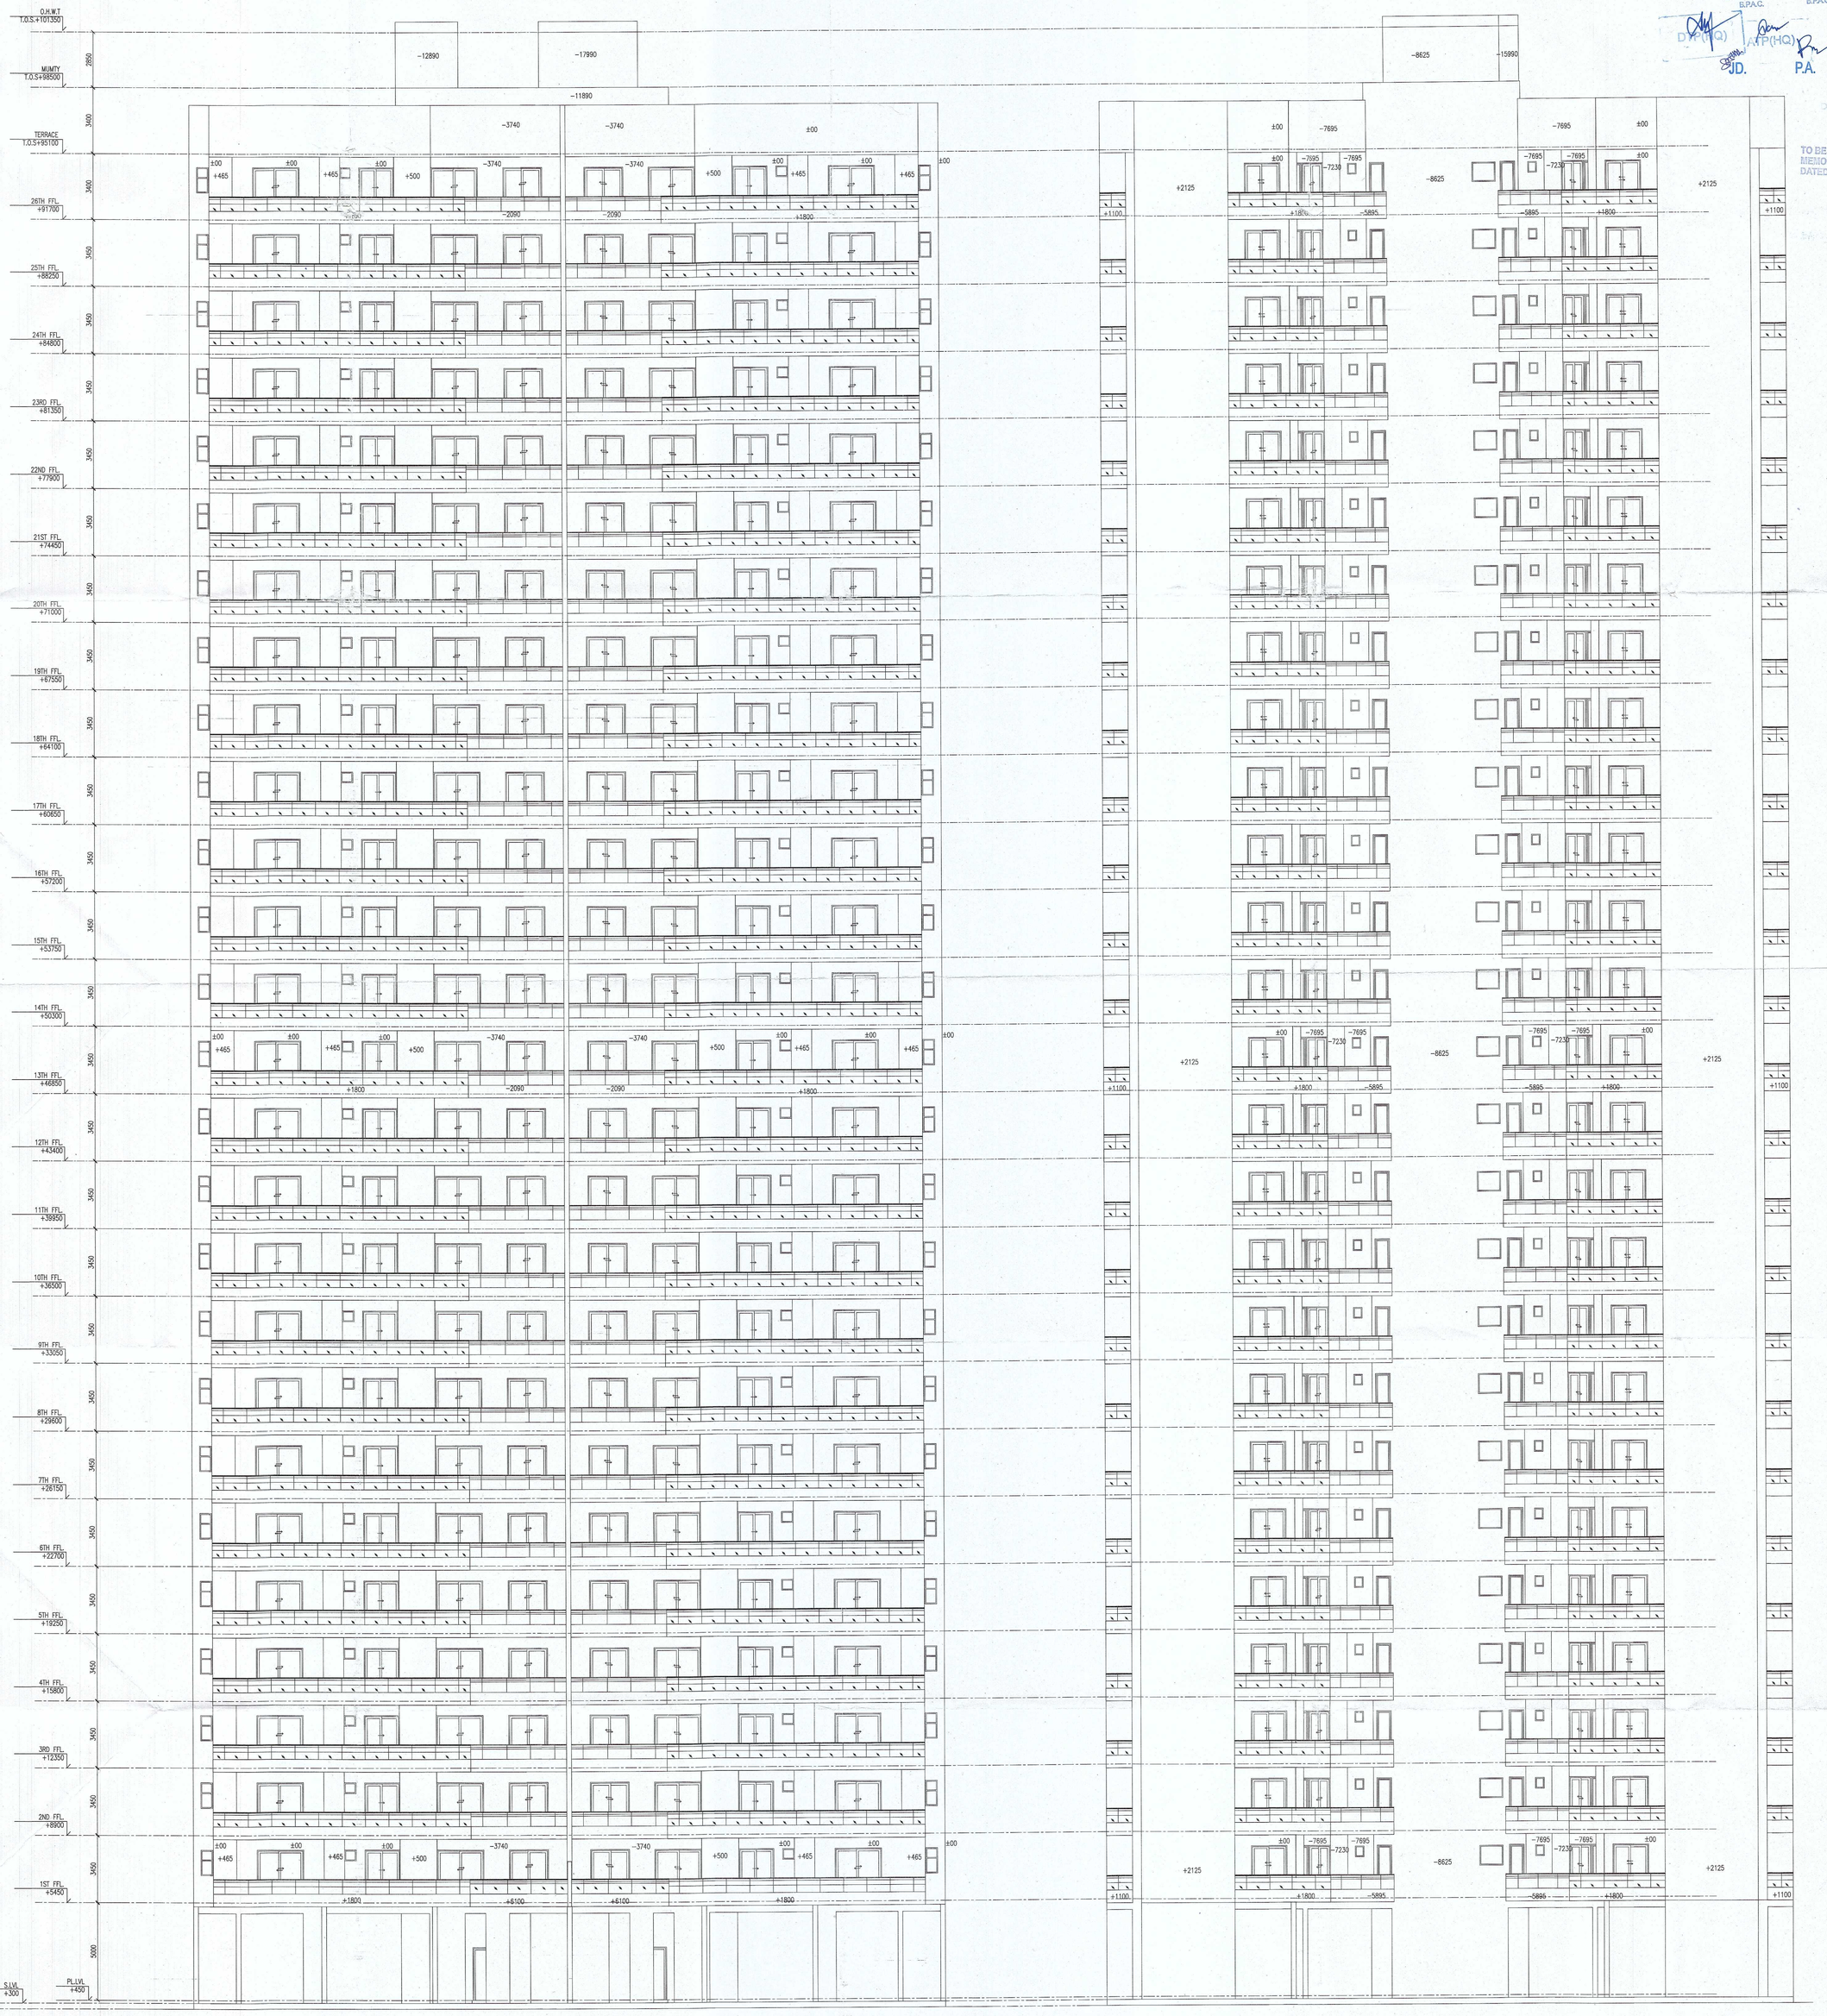

ELEVATION–1

ELEVATION–2

ARCHITECT,S SIGN — BHUPENDERA KUMAR ARCHITECT CA/2004/33978

CLIENT'S SIGN — For ADORE PROPMART LLP Authorized Signatory

PROJECT

REVISED APPROVAL OF BUILDING PLANS OF GROUP HOUSING COLONY AN AREA MEASURING 9.2453 ACRES (LICENSE NO. 264 OF 2023 DATED 19-12-2023) IN SECTOR-77, GURUGRAM BEING DEVELOPED BY ADORE PROPMART LLP.

FSO, (HQ) Member BPAC

BUILDING NO.

TOWER- T5

SHEET TITLE

ELEVATION–1 & 2

DEALT	SCALE	JOB NO
S.K.	1 : 125	
CHECKED	DATE	DRG. NO
B.K.		GH-SD-09(R1)

ARCHITECT

SAHKO CONSULTANTS LLP
(1001 T-4) UNIT NO. 1001, 10th. FLOOR, TOWER-4, ASSOTECH BUSSINESS, CRESTERRA, PLOT NO. 22, SECTOR-135, NOIDA, U.P.-201305
email : sahkoconsultants@gmail.com