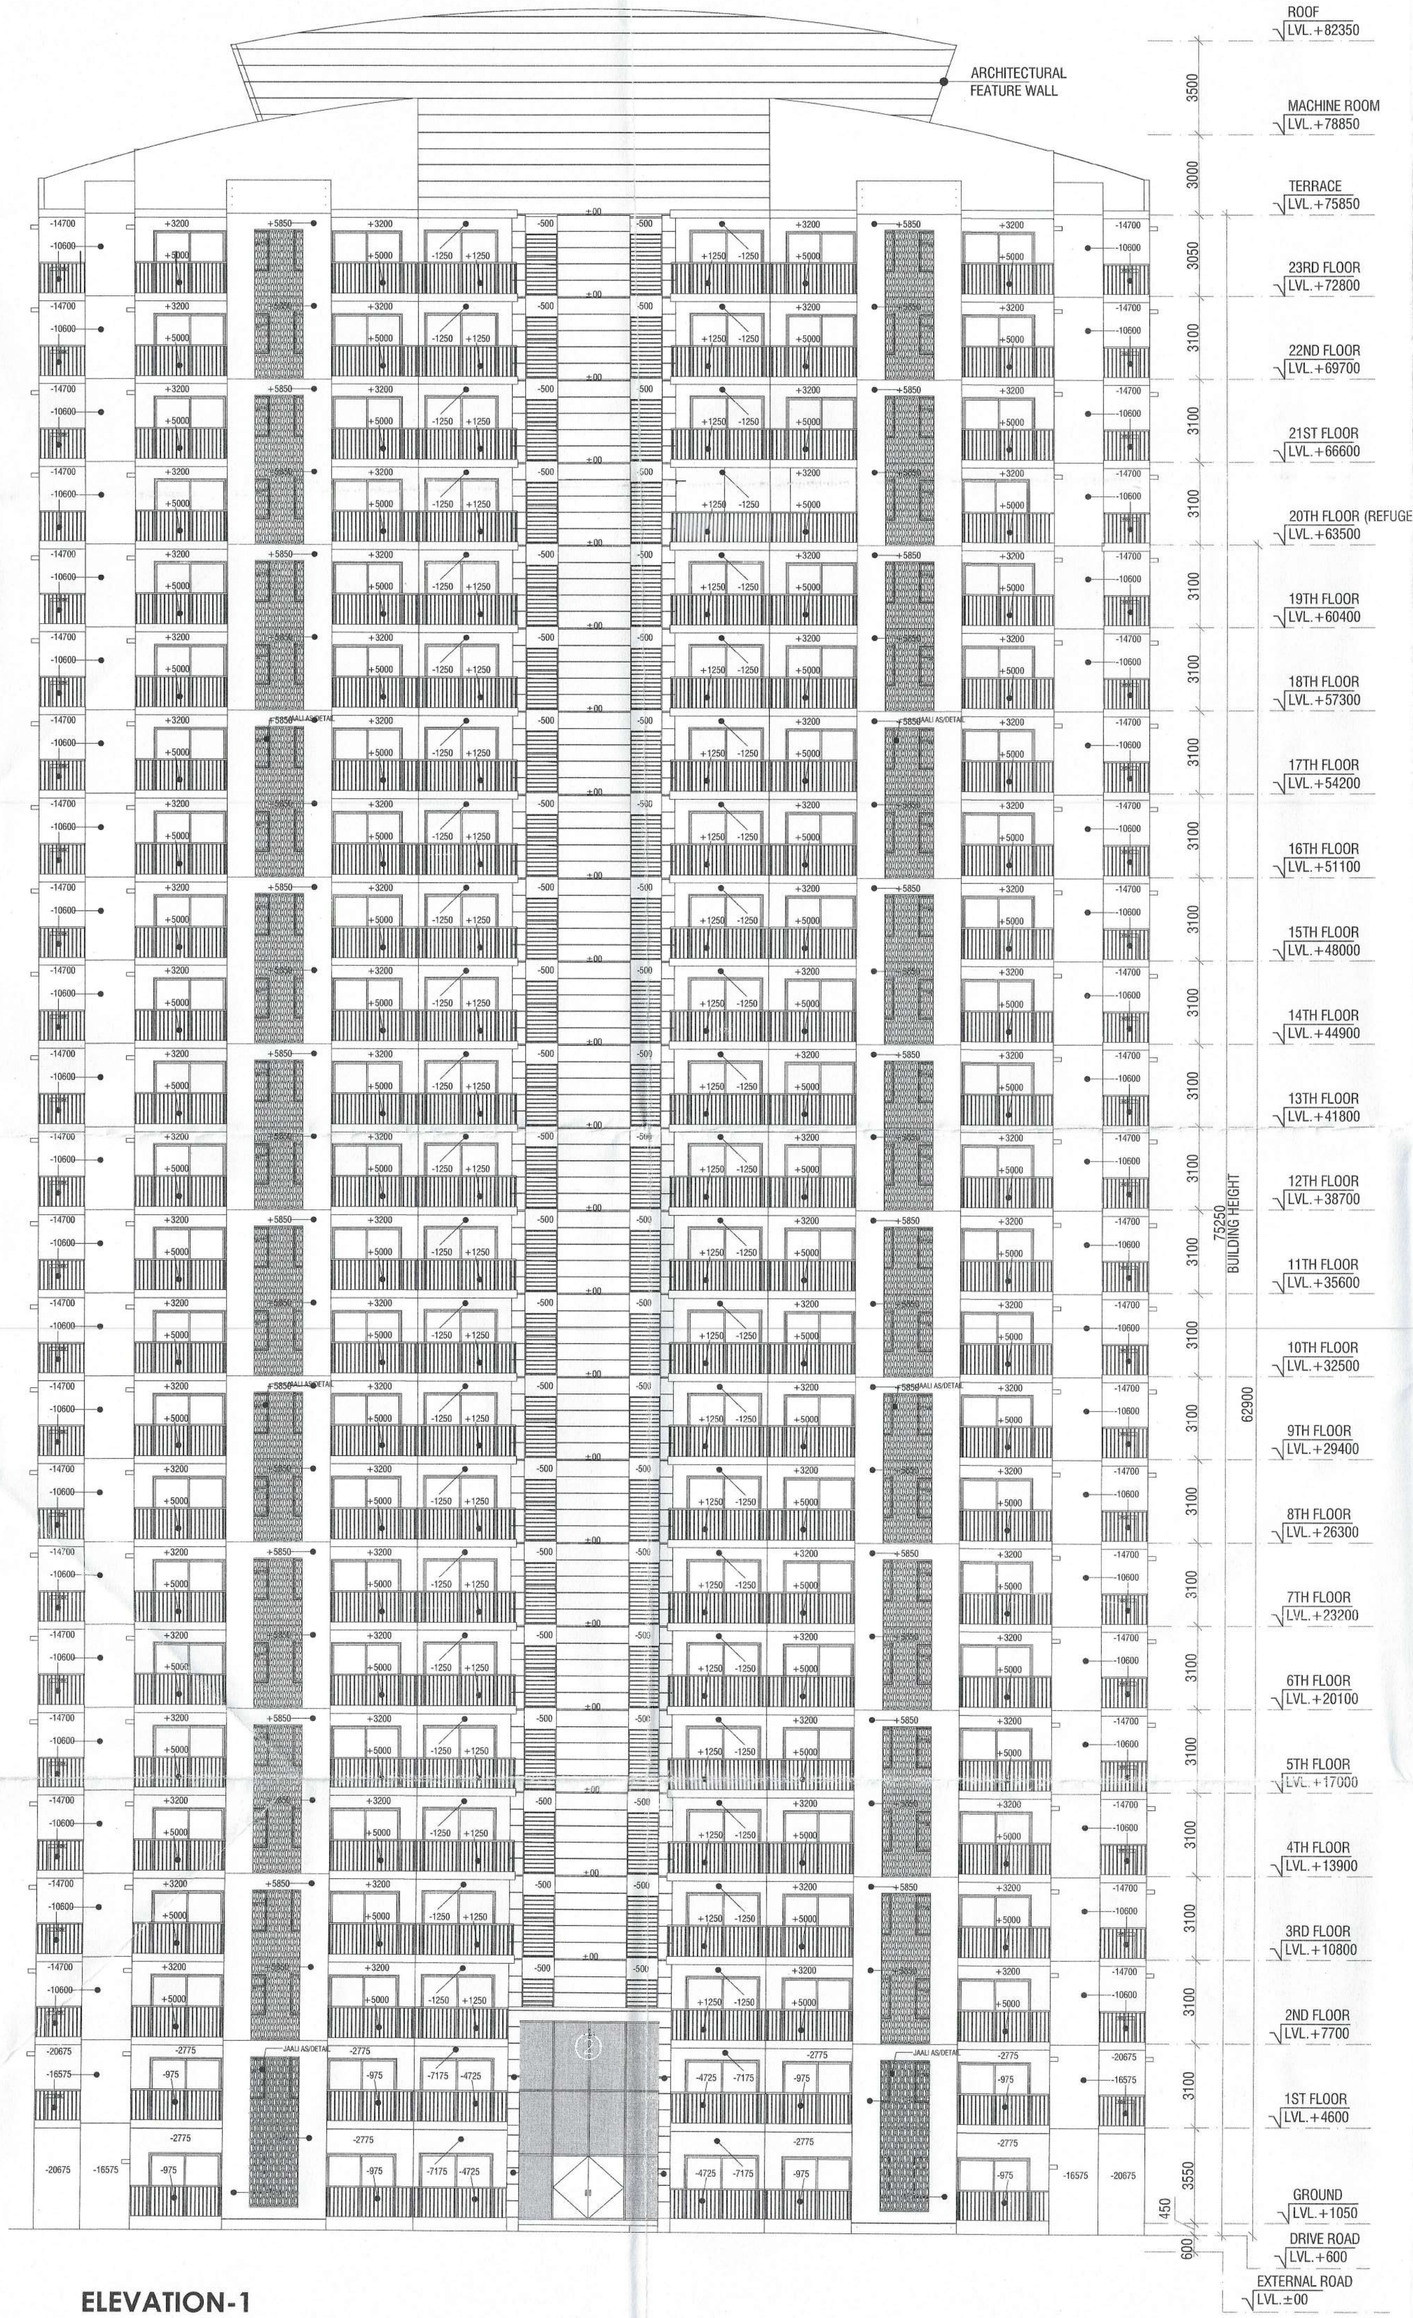

ELEVATION-1

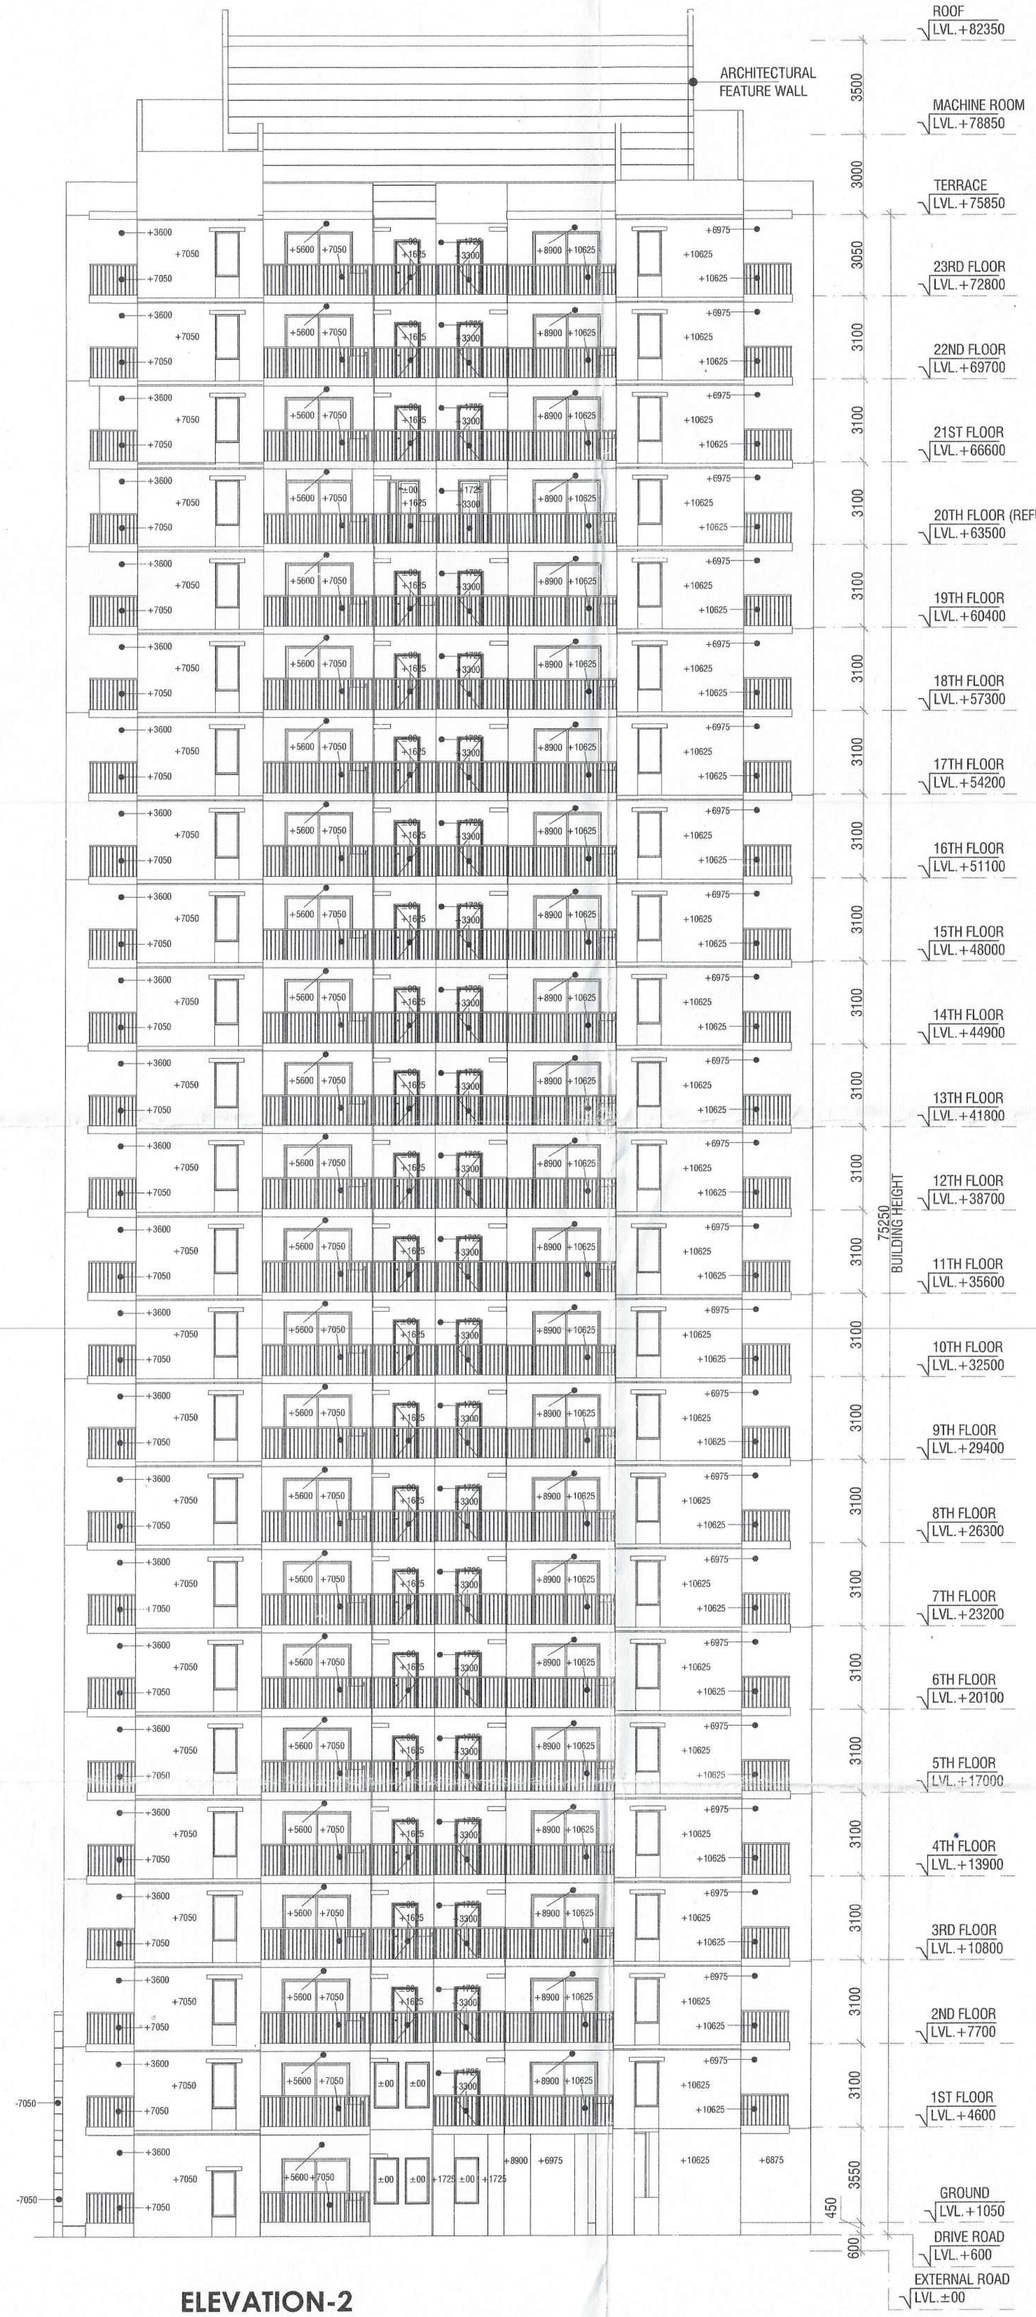

ELEVATION-2

Building Plans Sanction and Plans will be valid for five year only .
To be read with Memo No....1050.
Dated.....08-10-2015.....

Chairman Building Plan Committee cum
Senior Town Planner
HSIIDC, IMT Manesar

Recommended for Sanction
ATP
D/Man

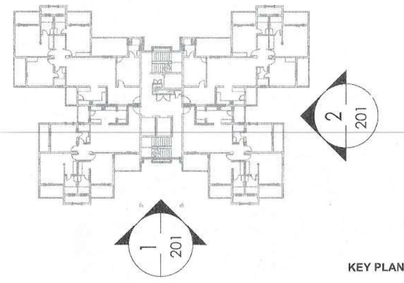

KEY PLAN

NOTES:

- ALL LIFTS SHALL HAVE 100% POWER BACK-UP.
- ALL ELECTRICAL INSTALLATIONS SHALL BE AS PER PROVISION OF NBC.
- FIRE-FIGHTING / SAFETY PROVISIONS WILL BE AS PER RELEVANT NBC PROVISIONS.
- BASEMENT AREA SHALL HAVE MECHANICALLY VENTILATED AS PER RELEVANT CODE.
- ALL TOILETS ARE MECHANICALLY VENTILATED AS PER HARYANA BUILDING CODE 2017 WHEREVER REQUIRED.
- BUILDING HAS AUTOMATIC SPRINKLER SYSTEM WHEREVER REQUIRED BY NBC.
- BUILDING WILL BE DESIGNED (STRUCTURES) AS PER RELEVANT I.S. CODES FOR EARTHQUAKE RESISTANCE.
- SOLAR PANELS OF REQUIRED CAPACITY SHALL BE PROVIDED ON ROOF TOP AS PER HAREDA /ZONING NORMS.
- ALL DU'S HAVE 1 HOUR FIRE RATED ENTRANCE DOOR.
- ALL FIRE FIGHTING INSTALLATIONS SHALL BE AS PER PROVISION OF NBC.
- THE RAINWATER HARVESTING SYSTEM SHALL BE PROVIDED AS PER CENTRAL GROUND WATER AUTH. NORMS.
- ALL EXTERNAL BLOCK WORK OR MIVAN STRUCTURE SHALL HAVE 200MM THICKNESS & ALL INTERNAL PARTITIONS SHALL HAVE 100MM THICKNESS.

PROJECT

PROPOSED BUILDING PLAN OF RESIDENTIAL GROUP HOUSING OF GH-4 SITE AREA MEASURING 10.80 ACRES IN SECTOR - 80, IMT MANESAR BEING DEVELOPED BY M/S ASHIANA HOUSING LIMITED.

ARCHITECT'S SEAL & SIGNATURE	OWNER/AUTH. SIGN.
For BIAS+ARCHTECTURE SYED MOHD. IMRAN CA/93/16665	ASHIANA HOUSING LTD. Authorised Signatory

Scale : 1 : 100

Drawing Title:- ELEVATION - 1 & 2 (TOWER-1 & 3)

Drawing No:- A-12