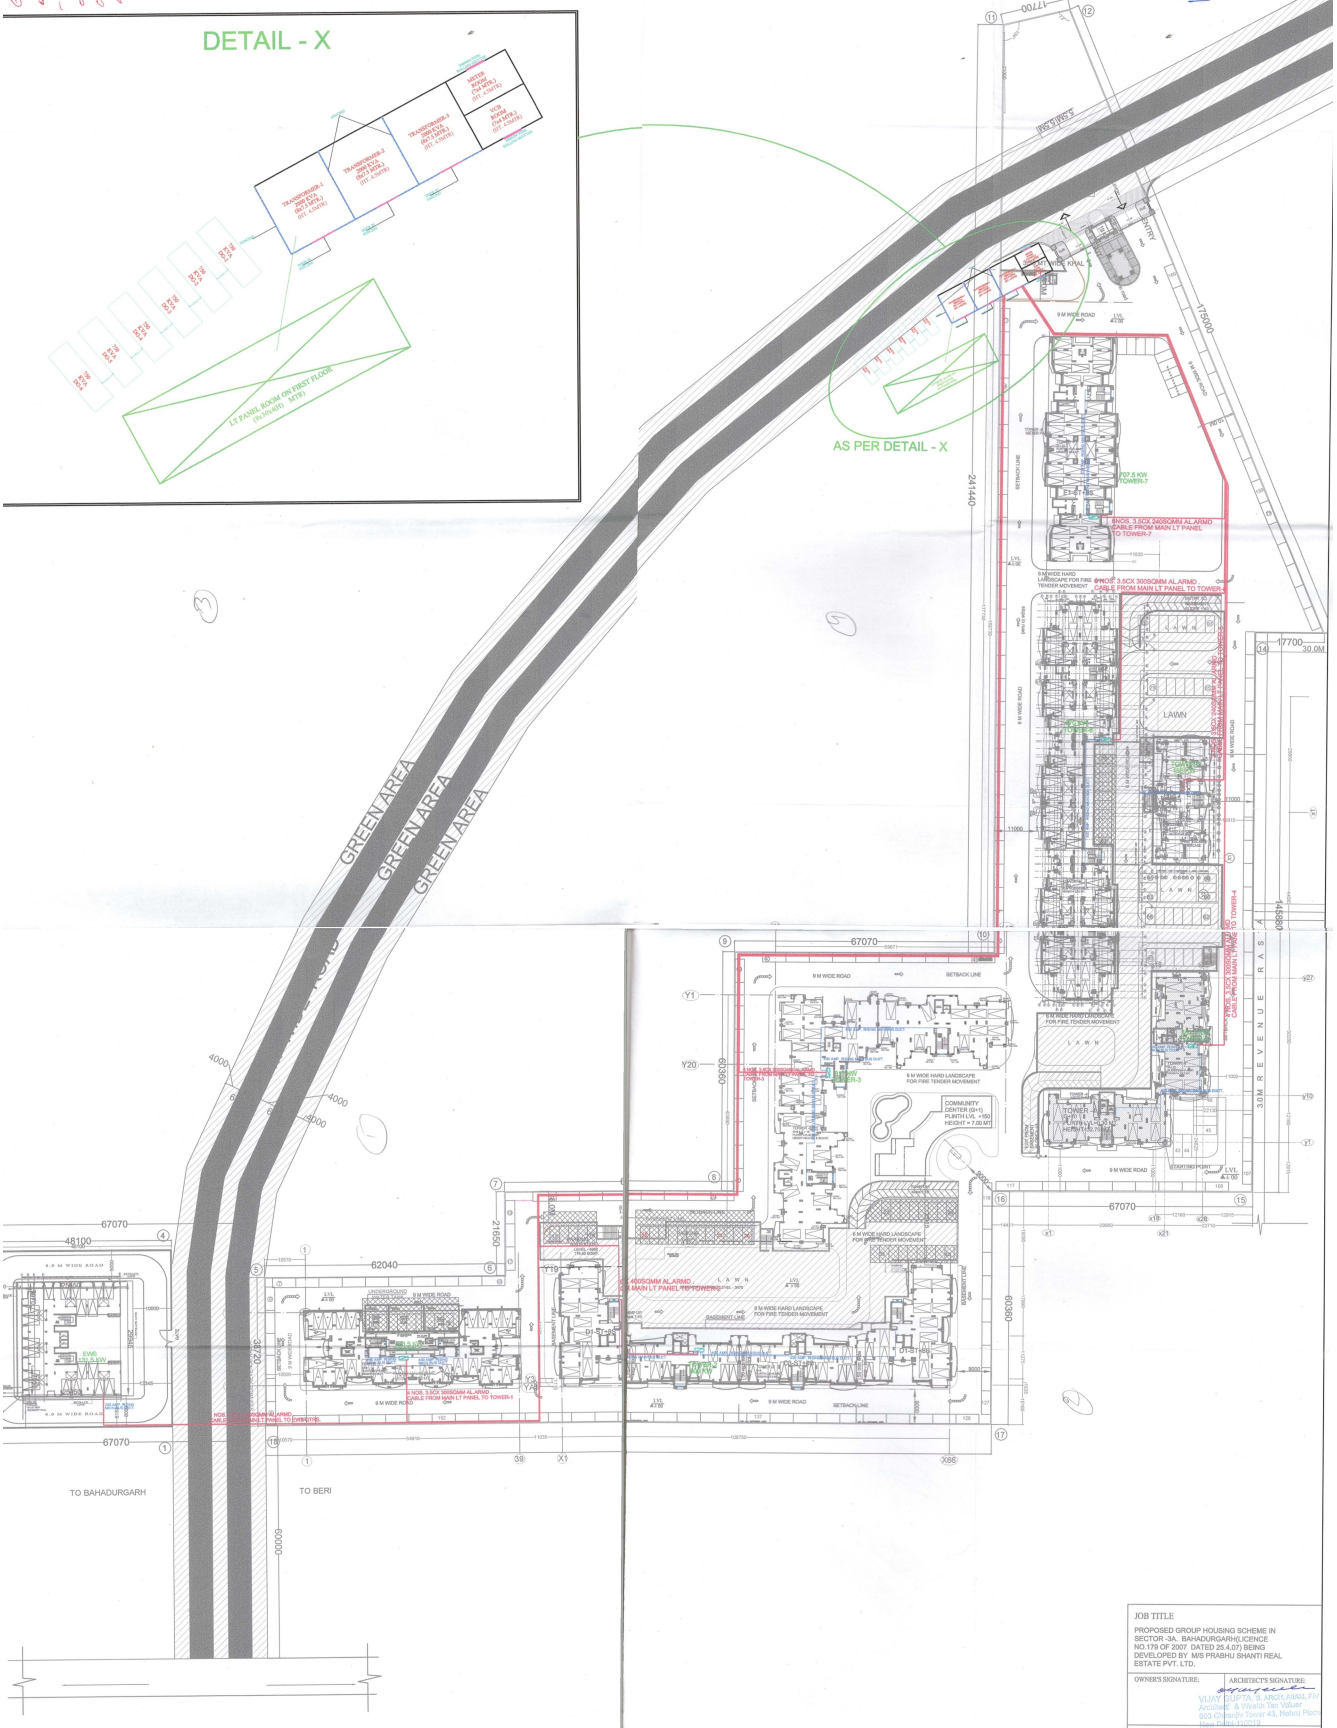

JOB TITLE

PROPOSED GROUP HOUSING SCHEME IN SECTOR -3A, BAHADURGARHLICENCE NO.179 OF 2007 DATED 25.4.07) BEING DEVELOPED BY M/S PRABHU SHANTI REAL ESTATE PVT. LTD.

OWNER'S SIGNATURE:

ARCHITECT'S SIGNATURE:

VIJAY GUPTA, B.ARCH.,AMAA, FIV
Architect & Wealth Tax Valuer
603,Chiranjiv Tower 43, Nehru Place
New Delhi-110019

DRAWING TITLE CA-75/1516

ELECTRICAL SITE PLAN

SCALE- 1:600 | DATE : NOV 2014 | DRAWN :

ARCHITECTS
B.ARCH.,AMAA, FIV
VIJAY GUPTA
ARCHITECTS
603, CHIRANJIV TOWER
43, NEHRU PLACE, NEW DELHI-19
TEL : 011-26414783, 26465428, 26410780

DRG. NO. PDM / E-01