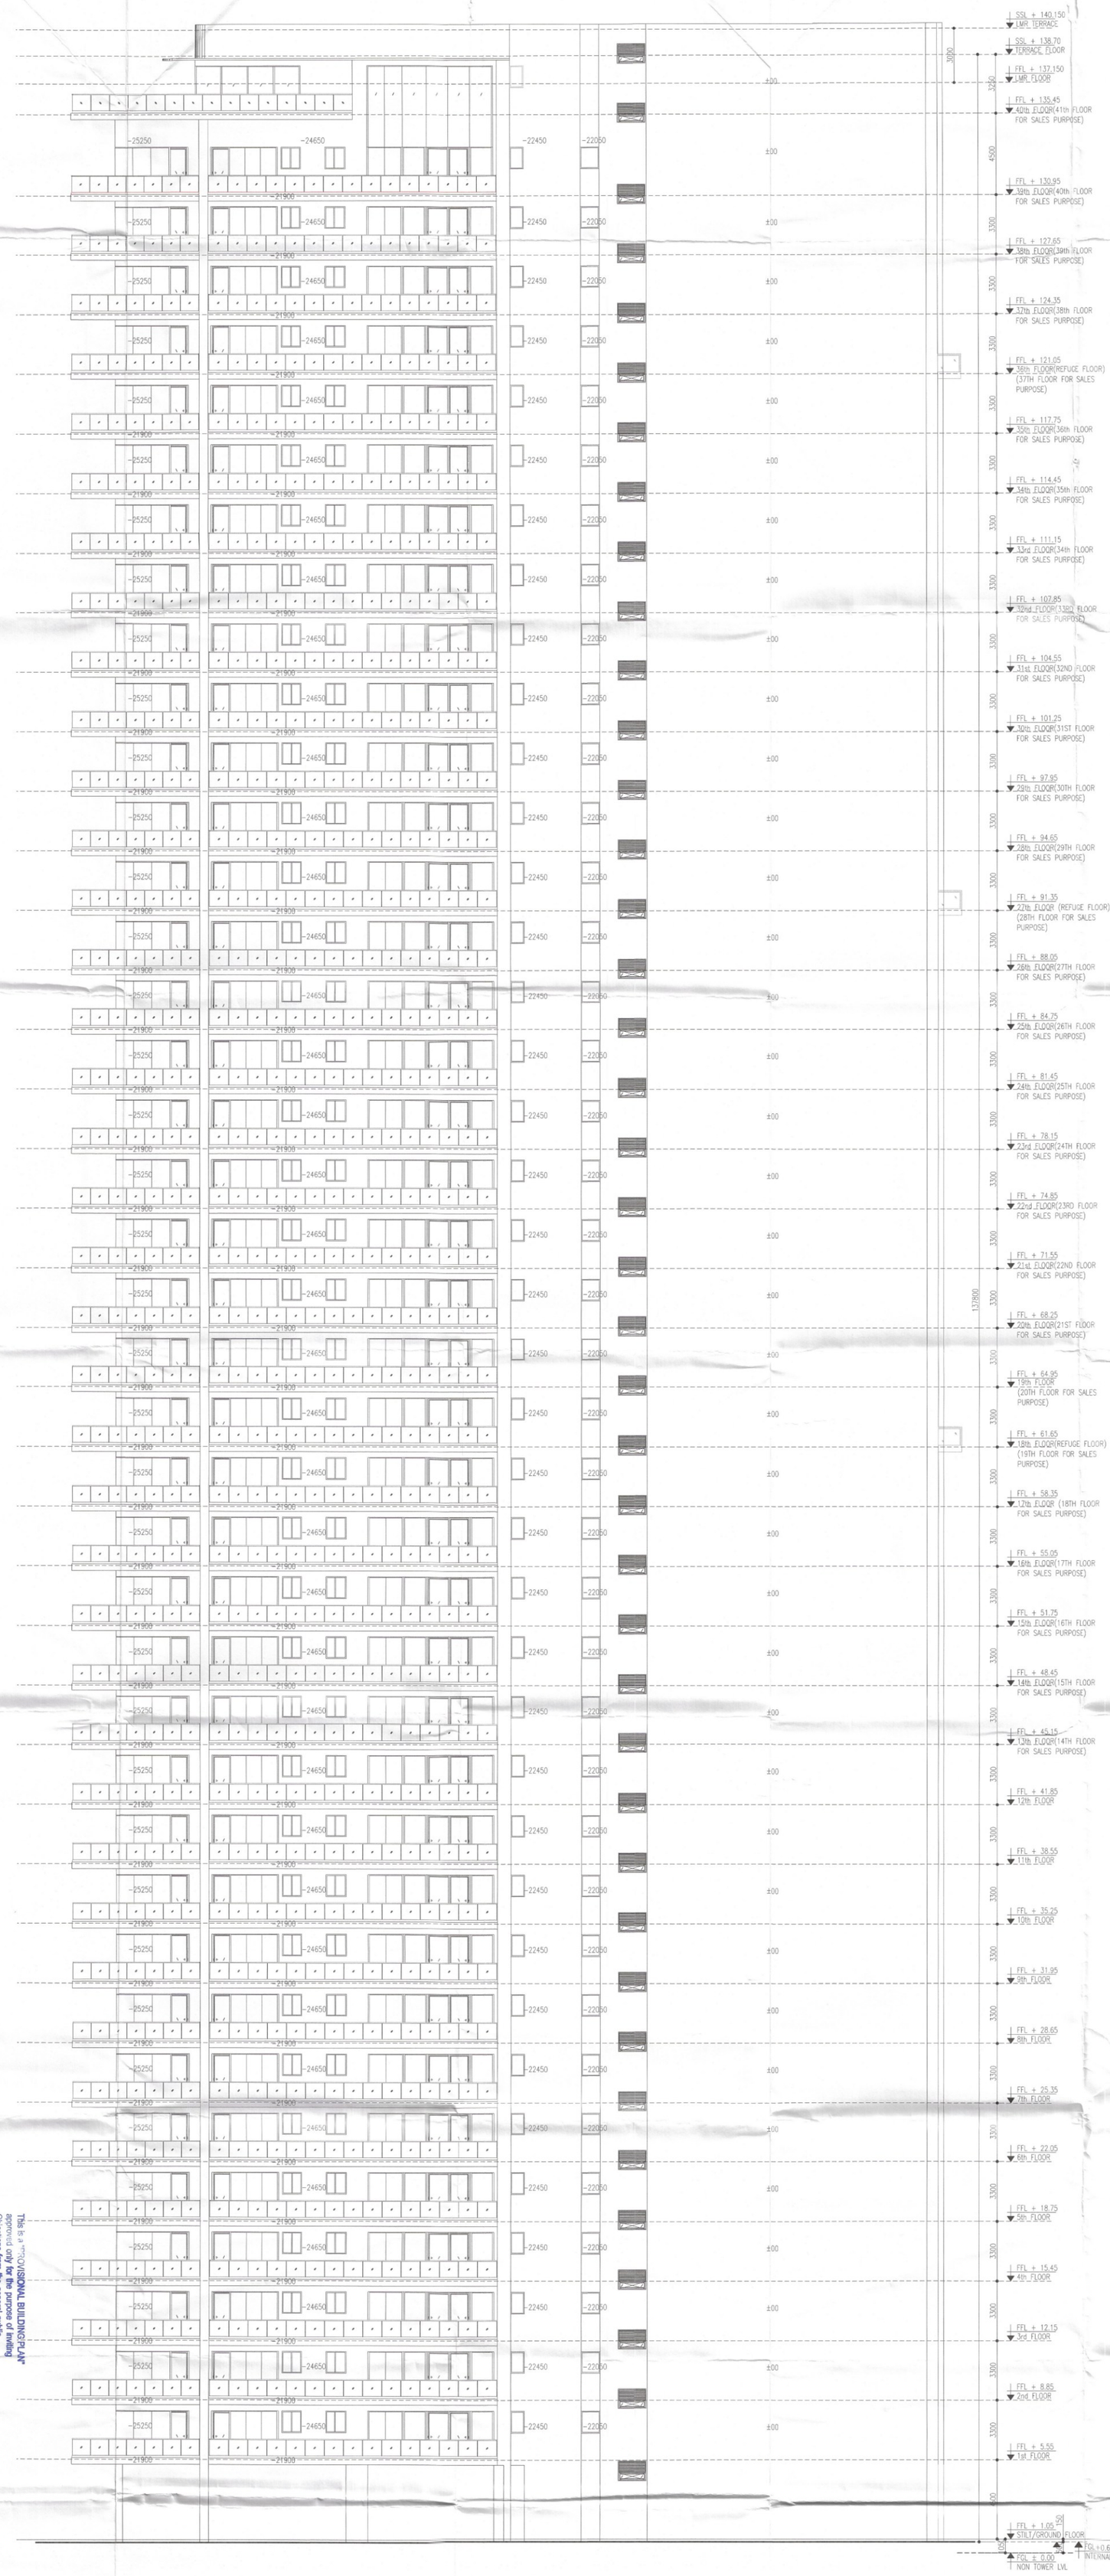

ELEVATION - 4

This is a "PROVISIONAL BUILDING PLAN" approved only for the purpose of inviting Objections from the general public

S.T.P.(HQ) Member Secretary B.P.A.C.

S.T.P.(HQ) Member B.P.A.C.

C.T.P.(HR.) Chairman B.P.A.C.

TO BE READ WITH THIS OFFICE MEMO NO.: DATED:

DTP (HQ)

ATP(HQ)

AD

SA

ATP

Rajesh Dutt JD(HQ)

DDT (HQ) Member

Note :-

1. BUILDING HAS AUTOMATIC SPRINKLER SYSTEM WHEREVER REQUIRED BY NBC.

2. BUILDING WILL BE DESIGNED (STRUCTURES) AS PER RELEVENT IS CODES FOR EARTH QUAKE RESISTANCE.

KEY PLAN

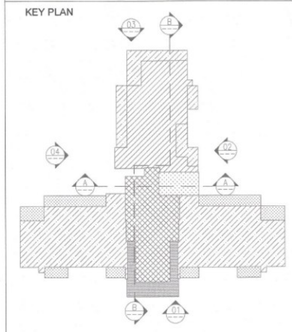

PROJECT:

ADDITIONAL & REVISED BUILDING PLANS FOR GROUP HOUSING COLONY UNDER MIX LAND USE IN TOD ZONE (99% GH COMPONENT + 01% COMMERCIAL COMPONENT) WITH 350 FAR (LICENCE NO 80 OF 2012 DATED 17.08.2012) OVER AN AREA MEASURING 24.10 ACRES FALLING IN SECTOR 106, GURUGRAM BEING DEVELOPED BY ELAN AVENUE LTD AND OTHER'S (EARLIER KNOWN AS AIRMID DEVELOPERS LTD.)

OWNER'S SEAL & SIGNATURE

Authorised Signatory
Elan Avenue Limited

ARCHITECT'S SEAL & SIGNATURE

Elan Avenue Limited
Authorised Signatory
Ar. Ravinder Kumar
CA/2012/55971

JUNE.-2024. | Scale : 1:100

Drawing Title:-
TOWER- 17
ELEVATION-4

Drawing No:-
EV-04