(P.P. SINGH) ATP(HR)

(T.L. SATYAPRAKASH,IAS) DGTCP(HR)

(RAJAT CHAUHAN) ATP(HQ)

(HITESH SHARMA) STP(M)HQ

(DINESH KUMAR) PA(HQ)

DRG. NO:- DGTCP 3896 (xviii) Dated:- 03/01/2023

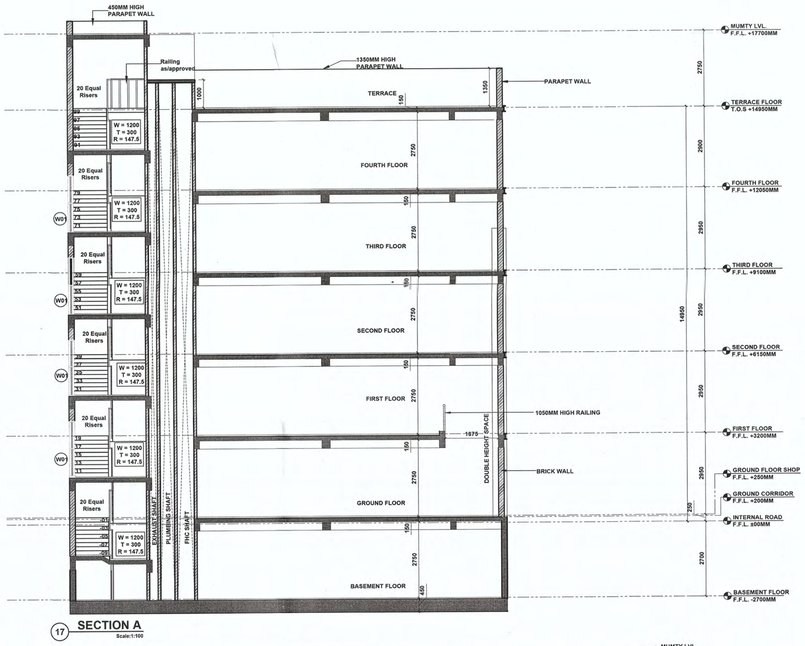

17 SECTION A
Scale:1:100

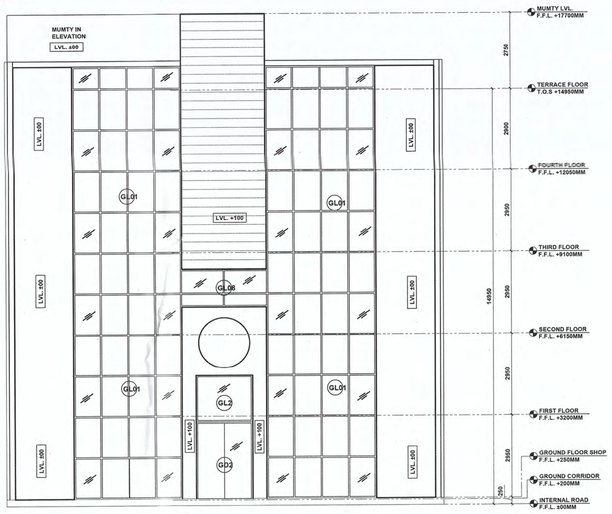

18 EELVATION 03
Scale:1:100

PRINCIPAL ARCHITECT:	CLIENT:
DESIGN FORUM INTERNATIONAL	M/S ACTION CONSTRUCTWELL PVT. LTD.

K-47, KAILASH COLONY, NEW DELHI-110048, PHONE NO.: 011-46556600

OWNER'S SIGNATURE

For Action Constructwell Private Limited

Director/Authorised Signatory

ARCHITECT'S SIGNATURE

ANOJ TEVATIA
B. Arch (Hons)
CA/95/18739

PROJECT:

UTILIZATION PLAN OF COMMERCIAL COLONY M/S ACTION CONSTRUCTWELL PVT. LTD.ON VILLAGE NAHARPUR KASAN ,SEC- 81, TEHSIL GURGAON, DISST. - GURGAON.
RECT. NO. 2 KILA NO. 21/2 (1-9), 22(0-18) RECT. NO. 8 KILA NO. 1/2/2(2-10) , 2(5-9), 8/3(1-5) , 9/1(3-8), 12/1/2(1-17) TOTAL 16 KANAL 16 MARLA OR 2.1 ACRES.

DRAWING TITLE:	North	SCALE : AS MENTIONED
SCO Type C1 (6 x 15.58 M) ELEVATIONS & SECTIONS		DATE : 19-10-2022