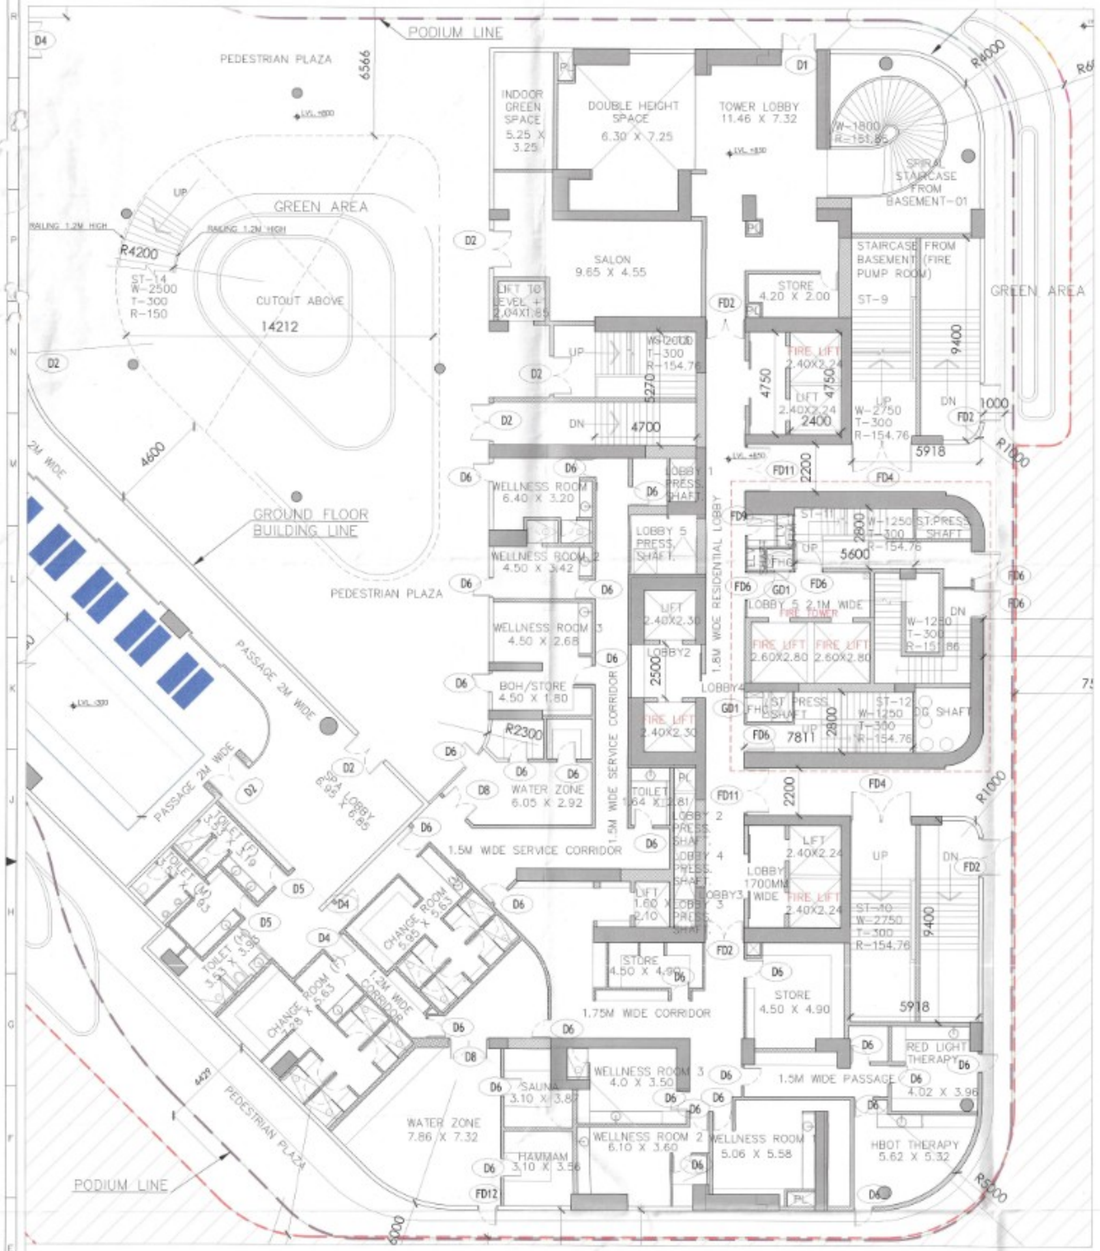

A GROUND FLOOR PLAN_TYPE C
SCALE: 1:100

NOTE:FOR GROUND FLOOR PLAN REFER SHEET NO, SN15-TR-80GH-GF-SD-DRG-01110

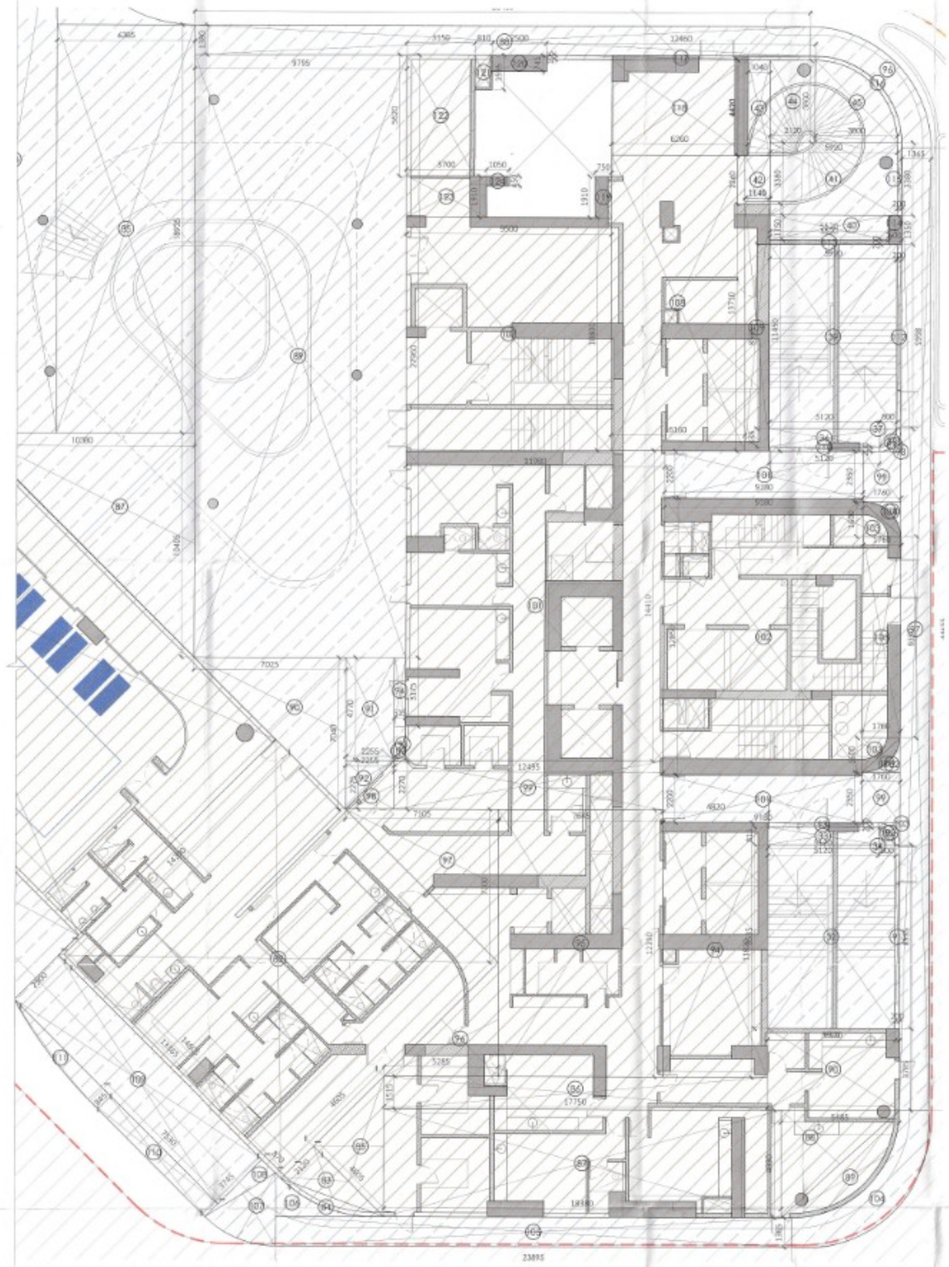

B GROUND FLOOR TYPE-C FAR,NON-FAR OVERLAPPED PLAN
SCALE: 1:100

DOOR ID	FINISH OPENING			
	WIDTH	HEIGHT	LINTEL	CILL
WOODEN DOOR				
D1	2000	2135	2135	0
D2	1800	2135	2135	0
D3	1200	2135	2135	0
D4	1000	2135	2135	0
D5	800	2135	2135	0
D6	900	2135	2135	0
D8	1500	2135	2135	0
D9	2100	2135	2135	0
FIRE DOOR				
FD1	2000	2550	2550	0
FD2	1800	2550	2550	0
FD3	1200	2550	2550	0
FD4	2800	2550	2550	0
FD5	1000	2550	2550	0
FD6	1300	2550	2550	0
FD7	1500	2550	2550	0
FD9	800	2550	2550	0
FD8	750	2550	2550	0
FD10	2100	2550	2550	0
FD11	2200	2550	2550	0
FD12	900	2550	2550	0
FD13	750	2300	2400	300
GLASS DOOR				
GD1	750	2135	2135	0

AUTHORITY STAMP & SIGN -

Building Plans Sanctioned are valid for be valid for five year only
To be read with Memo No. 1544
Dated 26/12/2025

Chairman Building Plans Sanctioning Committee cum Senior Town Planner HSIIDC, IMT Manesar

Room available for Sanction
ATP
Ly. Dillan

GENERAL NOTES -
1. All dimensions are in to be read and not to be scaled.

KEY PLAN

REV.	DATE	REVISION DESCRIPTION

ARCHITECT'S STAMP & SIGN-
Registered Partner Vertex Architect
Council of Architecture
Registration No.: CA/2001/00301

OWNER'S SIGN-
For Trehan Promoters & Builders Pvt. Ltd.
Director / Authorised Signatory

CONCEPT ARCHITECTS
UHA
3 Murphy Street, London, SE1 7FP
Email:www.uha.global

PROJECT ARCHITECT
Arcop Associates PVT. LTD.
A-15, PAMPOSH ENCLAVE
GREATER KAILASH
NEW DELHI, INDIA
Ph.: +91-11-26442050
Email: pverma@arcop.co.in
ARCOP

STRUCTURE
BALDRIDGE & ASSOCIATES STRUCTURAL ENGINEERING PVT. LTD.
406,Sakar east, B/S Gurunanak School, 40MT Tarsali Dentoshwar Ring Road Vadodara 390009,Gujarat, India
Ph.:0265-2983813
Website:www.baseengr.com
BASE

MEP CONSULTANT
CLANCY GLOBAL
CONSULTING ENGINEERS
Unit No.170 A&B, Tower B1
Spaze Tech Park,Sohna Road,
Sec-49,Gurgaon
Tel. No. +91 124 4253925.
Website : www.clancy-global.com
clancy global
a One Evolve Ecosystem

LANDSCAPE
ORACLES
G 98 Kalkaji New Delhi 110 019
Tel. No. + 91 11 2648 1630
Email :admin@oraclesland.com

VERTICAL TRANSPORT
TAK CONSULTING PVT. LTD.
A301, Galleria Hiranandani Garden,Powai
Mumbai-400076,INDIA
Tel. No. + 91 2225707490
TAK CONSULTING

CLIENT
TREHAN PROMOTERS & BUILDERS PVT LTD

PROJECT NAME
TREHAN RESIDENCE SEC 80

PROJECT TITLE
Proposed Building Plan of Clubbed Group Housing sites (GH-3B & GH-3C) area measuring 5.08Acres,Sector-80, IMT Manesar being developed by Trehan Promoters & Builders Pvt. Ltd.

DATE	08-11-2025
DRAWN BY	SAKSH
CHECKED BY	PRASHANT KUMAR

DRAWING TITLE:
GROUND FLOOR PLAN_TYPE C WITH FAR,NON-FAR OVERLAPPED PLAN

NORTH -

SCALE - 1: 100

DRAWING NO.-
SN19-TR-80GH-GF-SD-DRG-01113

REV -

DRAWING STATUS -
SUBMISSION DRAWING

SIZE - A0

SHEET NO -19