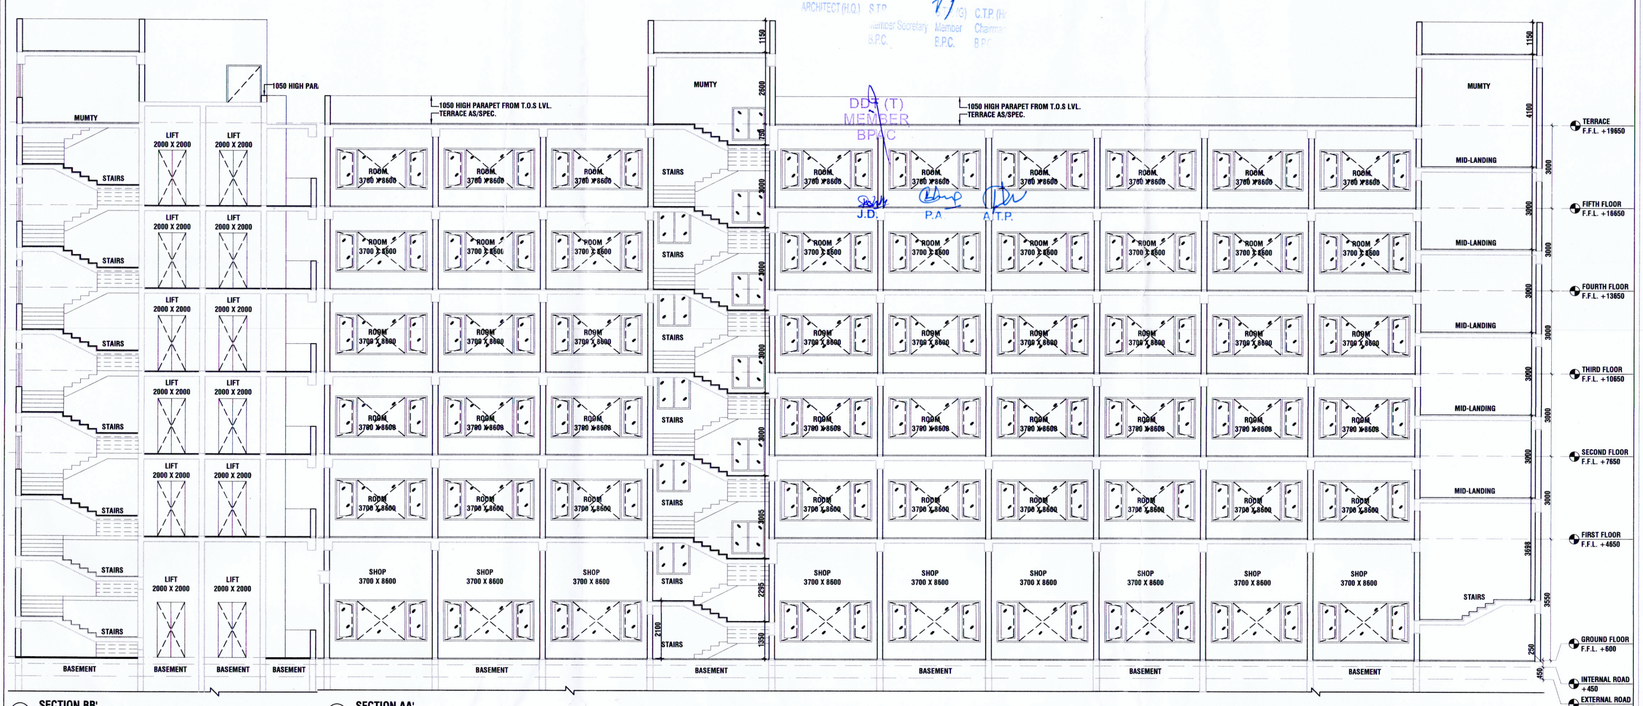

01 SECTION BB'
Scale 1:100

02 SECTION AA'
Scale 1:100

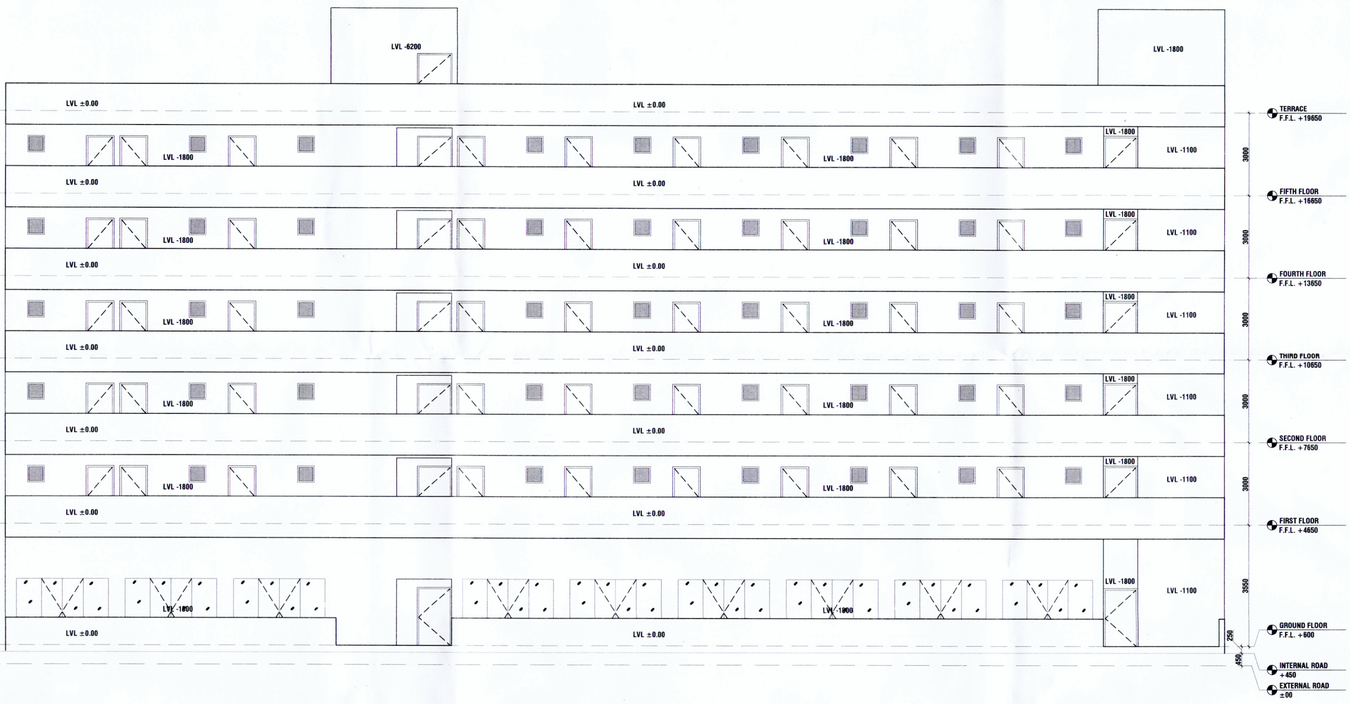

03 ELEVATION X
Scale 1:100

04 ELEVATION Y
Scale 1:100

DOOR SCHEDULE

SR.No.	TYPE	OPENING SIZE	SILL LEVEL	LINTEL LEVEL	DESCRIPTION
01	GD	3300x2400	00	2400	SHOP GLAZED DOOR
02	D1	1000x2100	00	2100	ROOM DOOR
03	D2	800x2100	00	2100	TOILET DOOR
04	FD7	1250x2100	00	2100	STAIRCASE DOOR MUMTY DOOR

WINDOWS & VENTILATOR SCHEDULE

05	W1	3300X1500	600	2100	SHOP WINDOW
06	W2	3300X1500	600	2100	ROOM WINDOW
07	V1	600X500	1500	2100	TOILET VENTILATOR
08	SW	1500X1200	900	2100	STAIRCASE WINDOW

PRINCIPAL ARCHITECT:

DESIGN FORUM INTERNATIONAL

K-47, KAILASH COLONY, NEW DELHI-110048
PHONE NO.: 011-46556600

OWNER'S SIGNATURE

Mahira Homes Private Limited
Authorised Signatory

ARCHITECT'S SIGNATURE

ANOJ TEVATIA
B.Arch. (Hons.)
CA/95/18739

CLIENT:

M/S BLOSSOM PVT. LTD.

PROJECT:

PROPOSED BUILDING PLANS OF AFFORDABLE GROUP HOUSING COLONY ADMEASURING 6.675 ACRES (LICENSE NO.09 OF 2022 DATED 31-01-2022) BEING DEVELOPED IN VILLAGE HARSARU, SECTOR 88-B, GURUGRAM BY M/S BLOSSOM PROPERTIES PVT. LTD. AND OTHER LAND OWNERS IN COLLABORATION WITH M/S MAHIRA HOMES PVT. LTD.

DRAWING TITLE:

COMMERCIAL ELEVATIONS AND SECTIONS

SCALE : 1:100

DATE :23.02.2022

SHEET NO. 20