This is a "PROVISIONAL BUILDING PLAN approved only for the purpose of inviting Objections from the general public

S.T.P. (HQ) Member B.P.A.C.
S.T.P. (HQ) Member Secretary B.P.A.C.
S.T.P. (G) Member B.P.A.C.
(C.T.P. (HQ)) Chairman B.P.A.C.
ATP(HQ)
(Dinesh Kumar) PA(HQ)
DDA (HQ) Member BPAC
TO BE READ WITH THIS OFFICE MEMO NO.:
DATED :
JD.
P.A.
A.T.P.

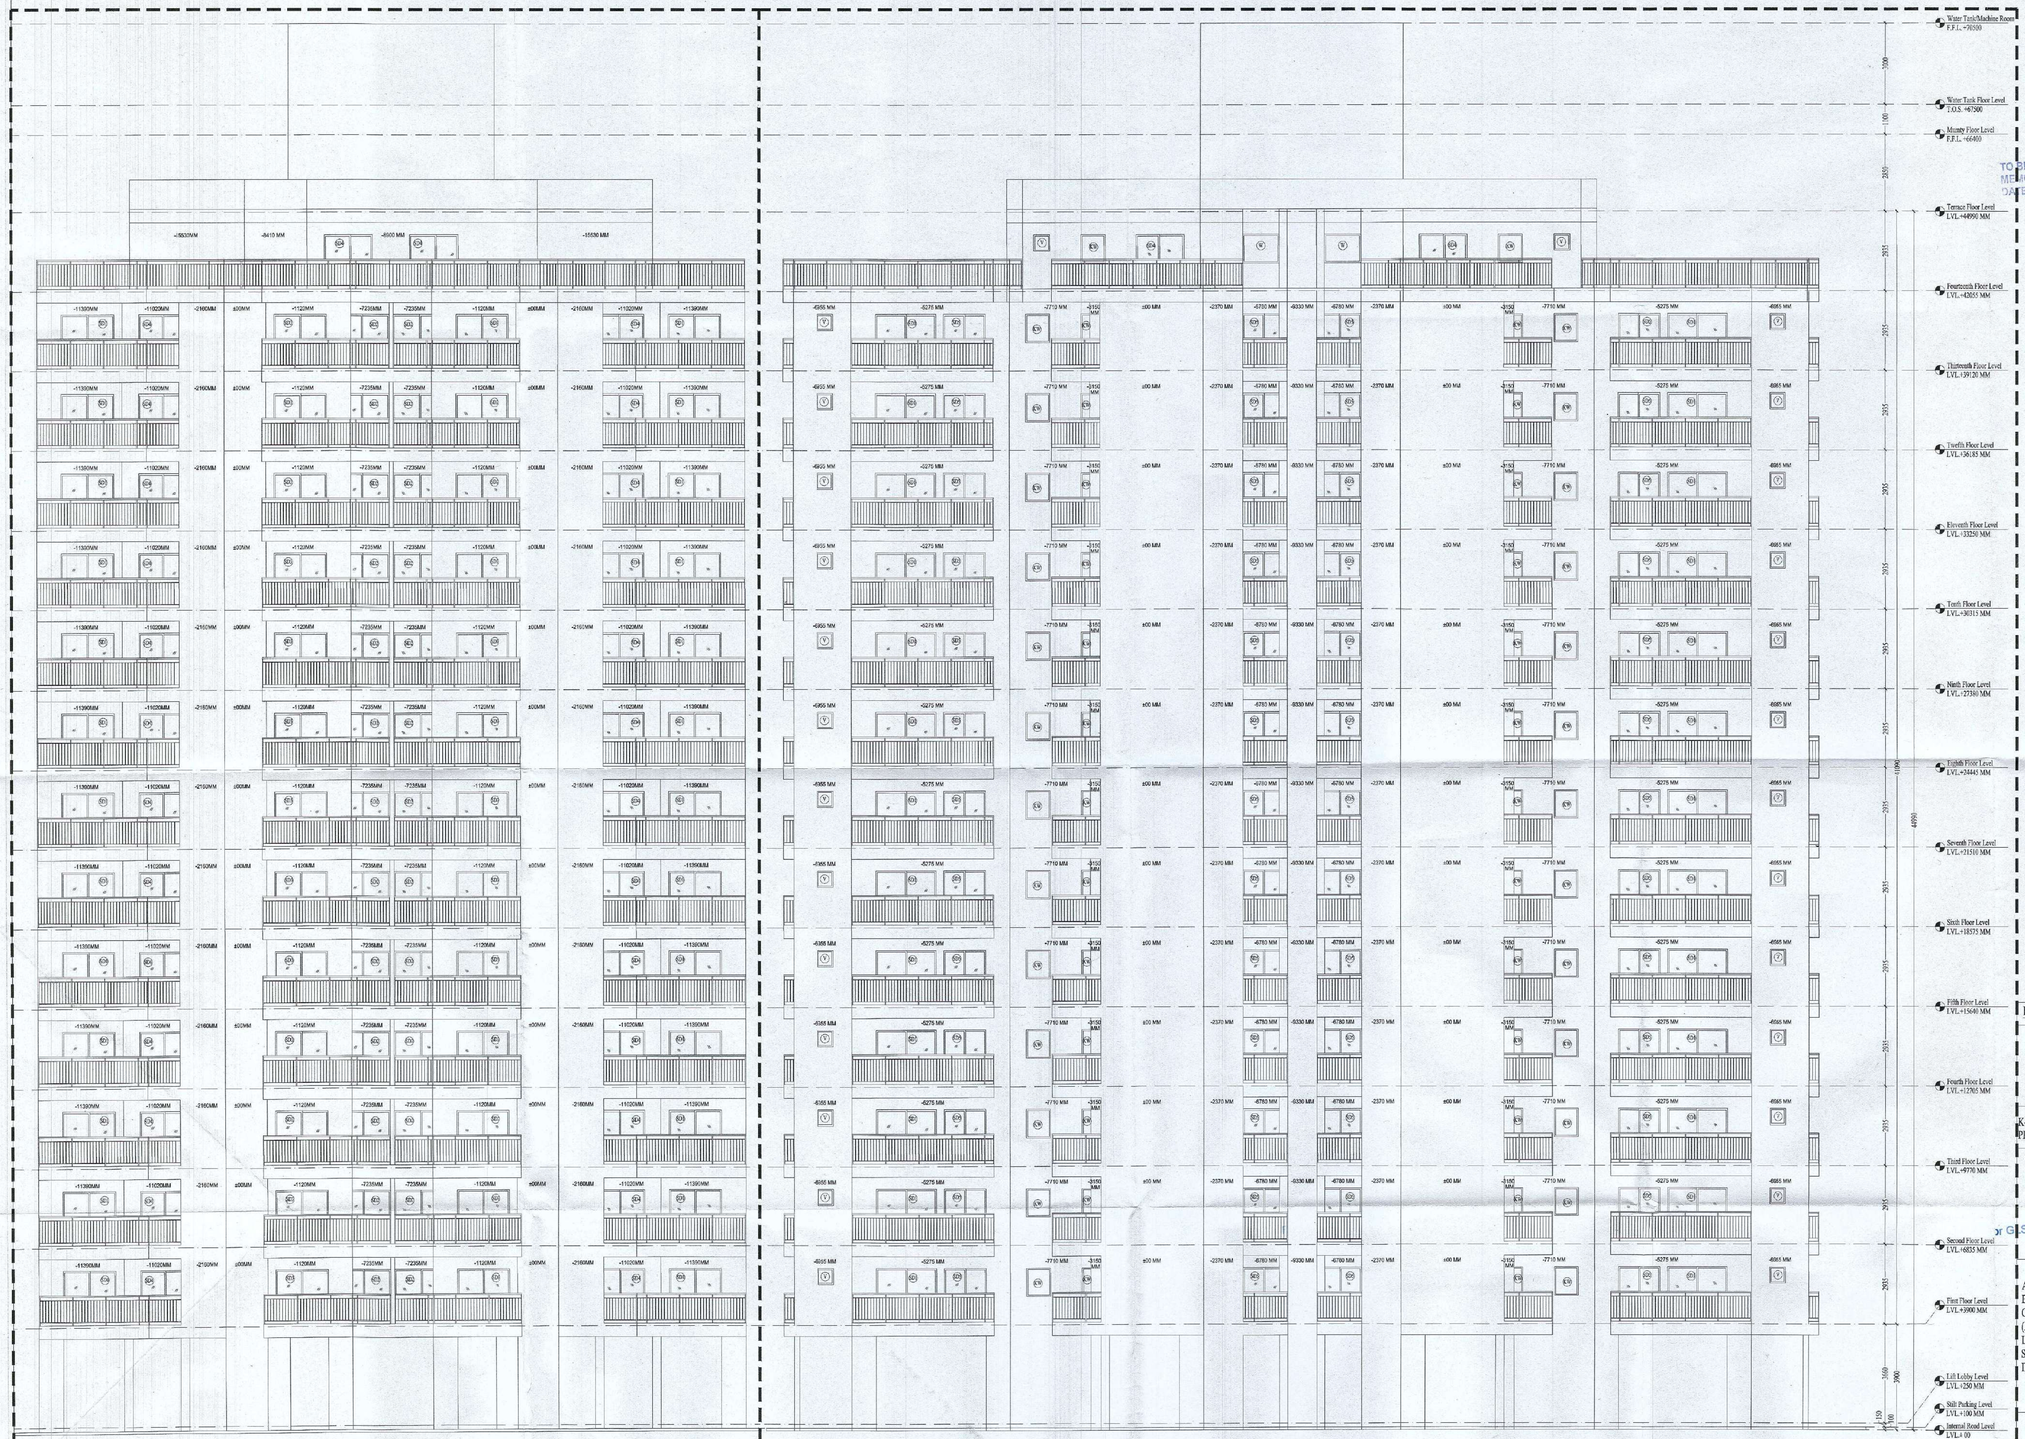
Water Tank/Machine Room F.F.L.=78509
Water Tank Floor Level F.F.L.=67500
Mumty Floor Level F.F.L.=66609
Terrace Floor Level LVL.=44990 MM
Fourteenth Floor Level LVL.=42055 MM
Thirteenth Floor Level LVL.=39120 MM
Twelth Floor Level LVL.=36185 MM
Eleventh Floor Level LVL.=33250 MM
Tenth Floor Level LVL.=30315 MM
Ninth Floor Level LVL.=27380 MM
Eighth Floor Level LVL.=24445 MM
Seventh Floor Level LVL.=21510 MM
Sixth Floor Level LVL.=18575 MM
Fifth Floor Level LVL.=15640 MM
Fourth Floor Level LVL.=12705 MM
Third Floor Level LVL.=9770 MM
Second Floor Level LVL.=6835 MM
First Floor Level LVL.=3900 MM
Lift Lobby Level LVL.=1250 MM
Stilt Parking Level LVL.=150 MM
Internal Road Level LVL.=0.00
3300
3905
2935
2935
2935