SANCTIONED
TO BE READ WITH THIS OFFICE
MEMO NO. 1169
DATED: 09-04-26

This is a "PROVISIONAL BUILDING PLAN" approved only for the purpose of hearing objections from the general public

S.T.P.(HQ) Member Secretary B.P.A.C. | S.T.P.(S) Member B.P.A.C. | C.T.P.(HR.) Chairman B.P.A.C.

DTP(HQ) | JD. | P.A. | A.T.P | ATP(HQ) | JD(HQ)

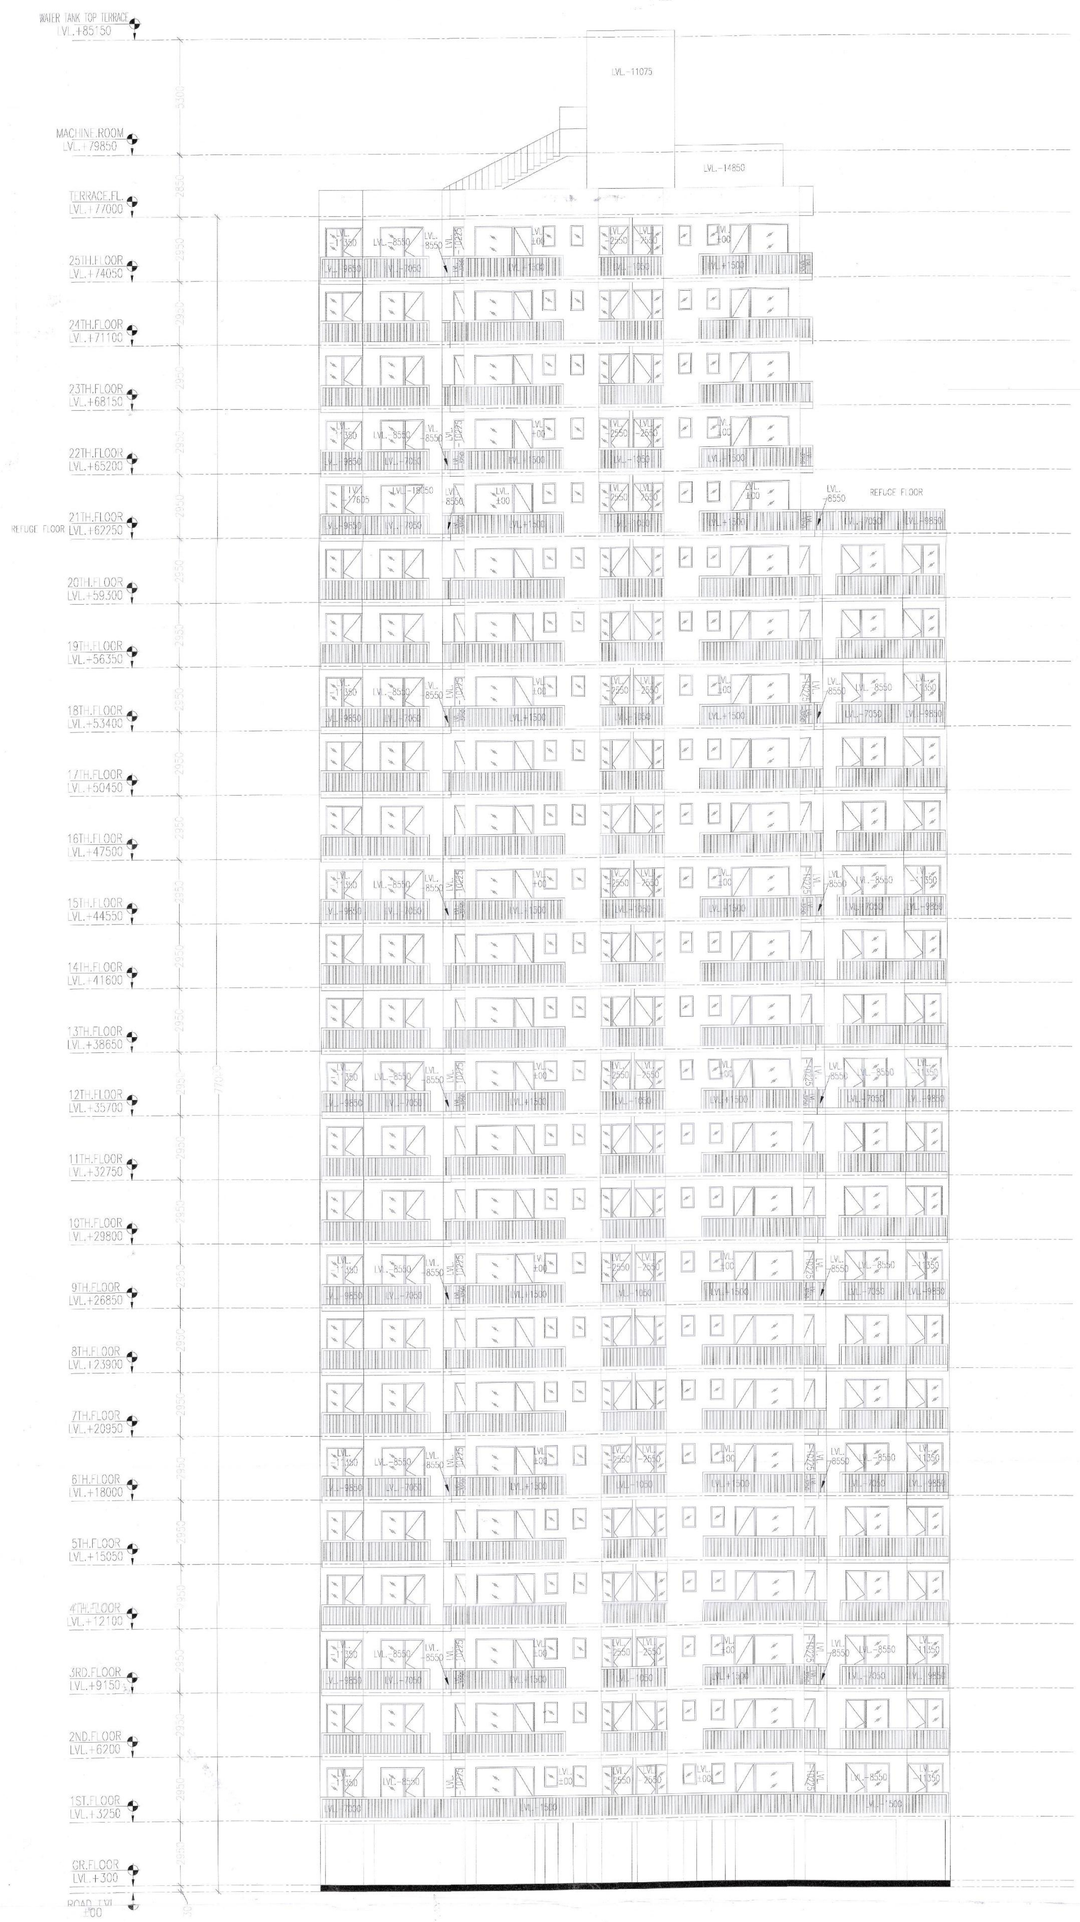

ELEVATION- 04

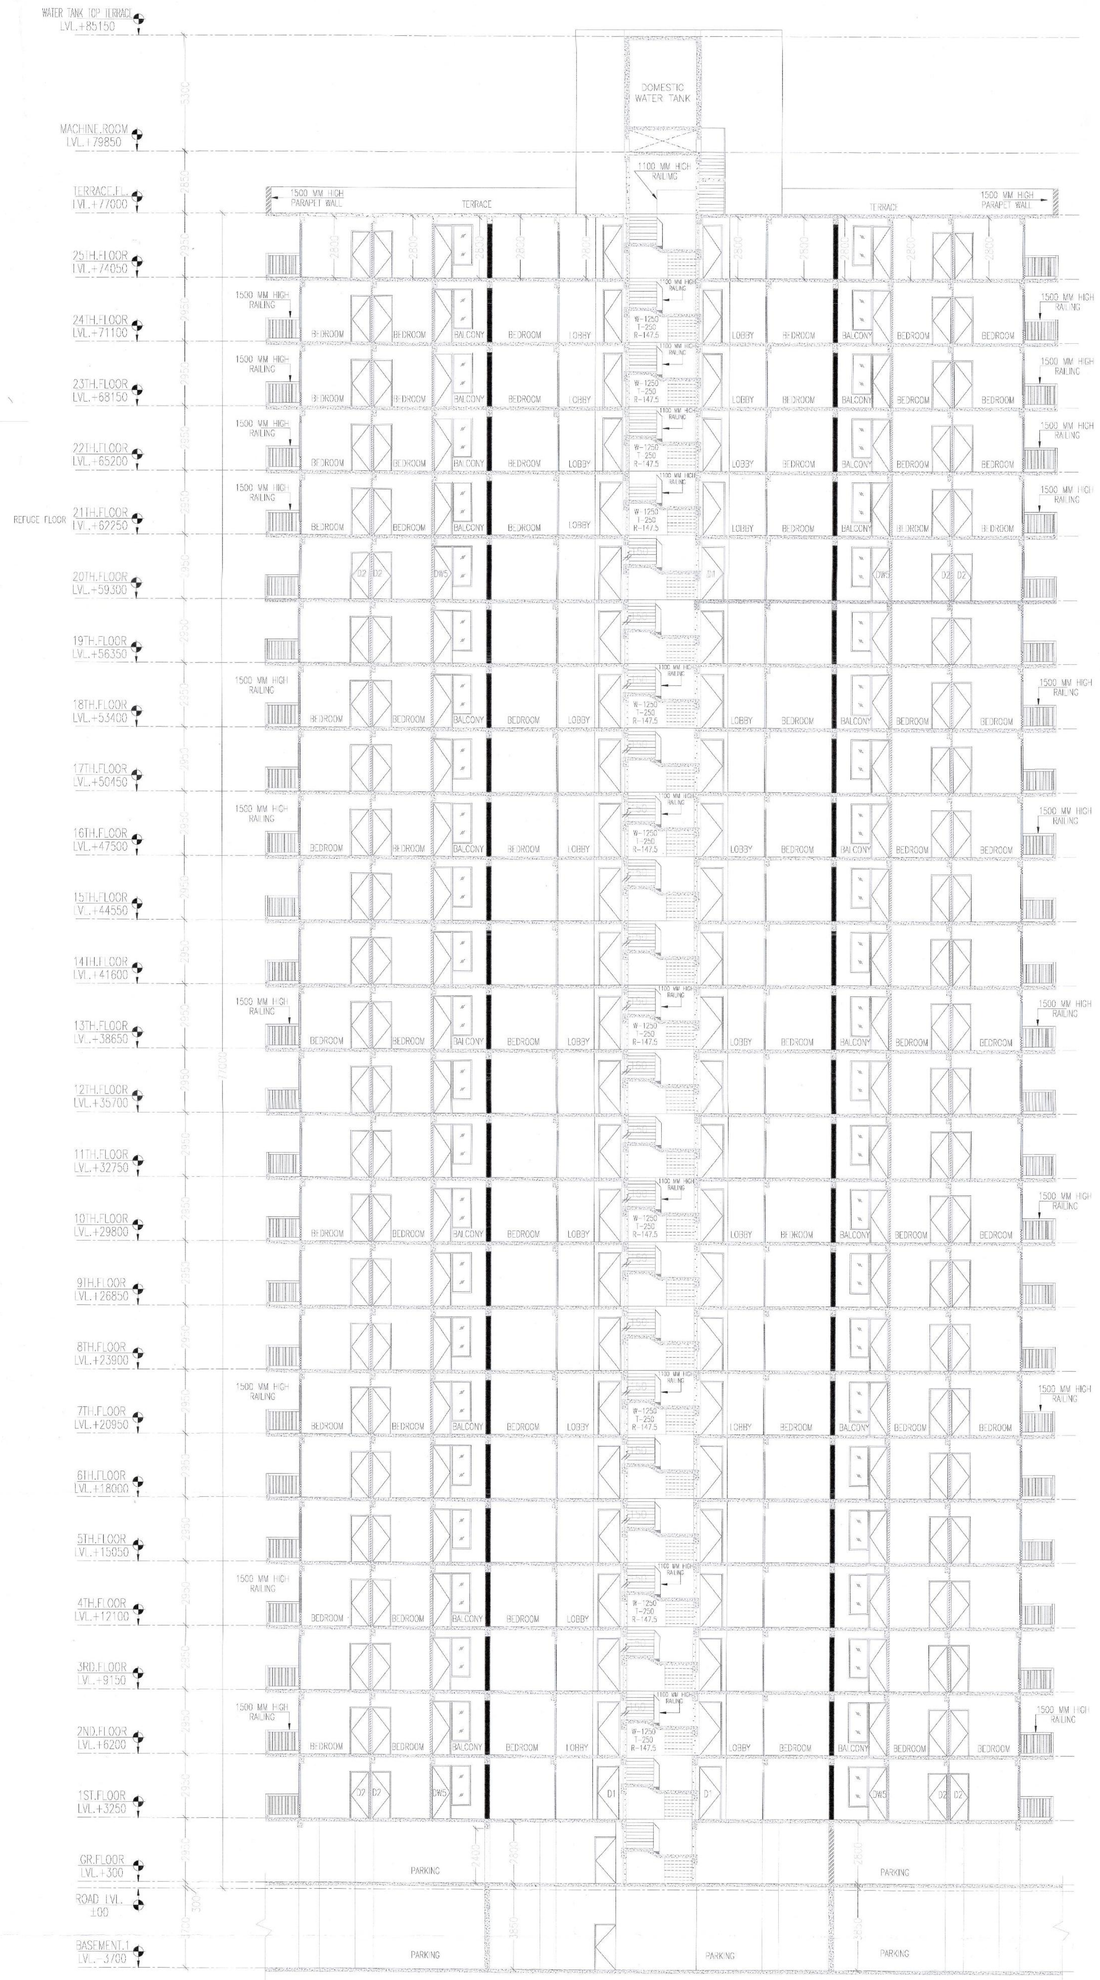

SECTION- X X'

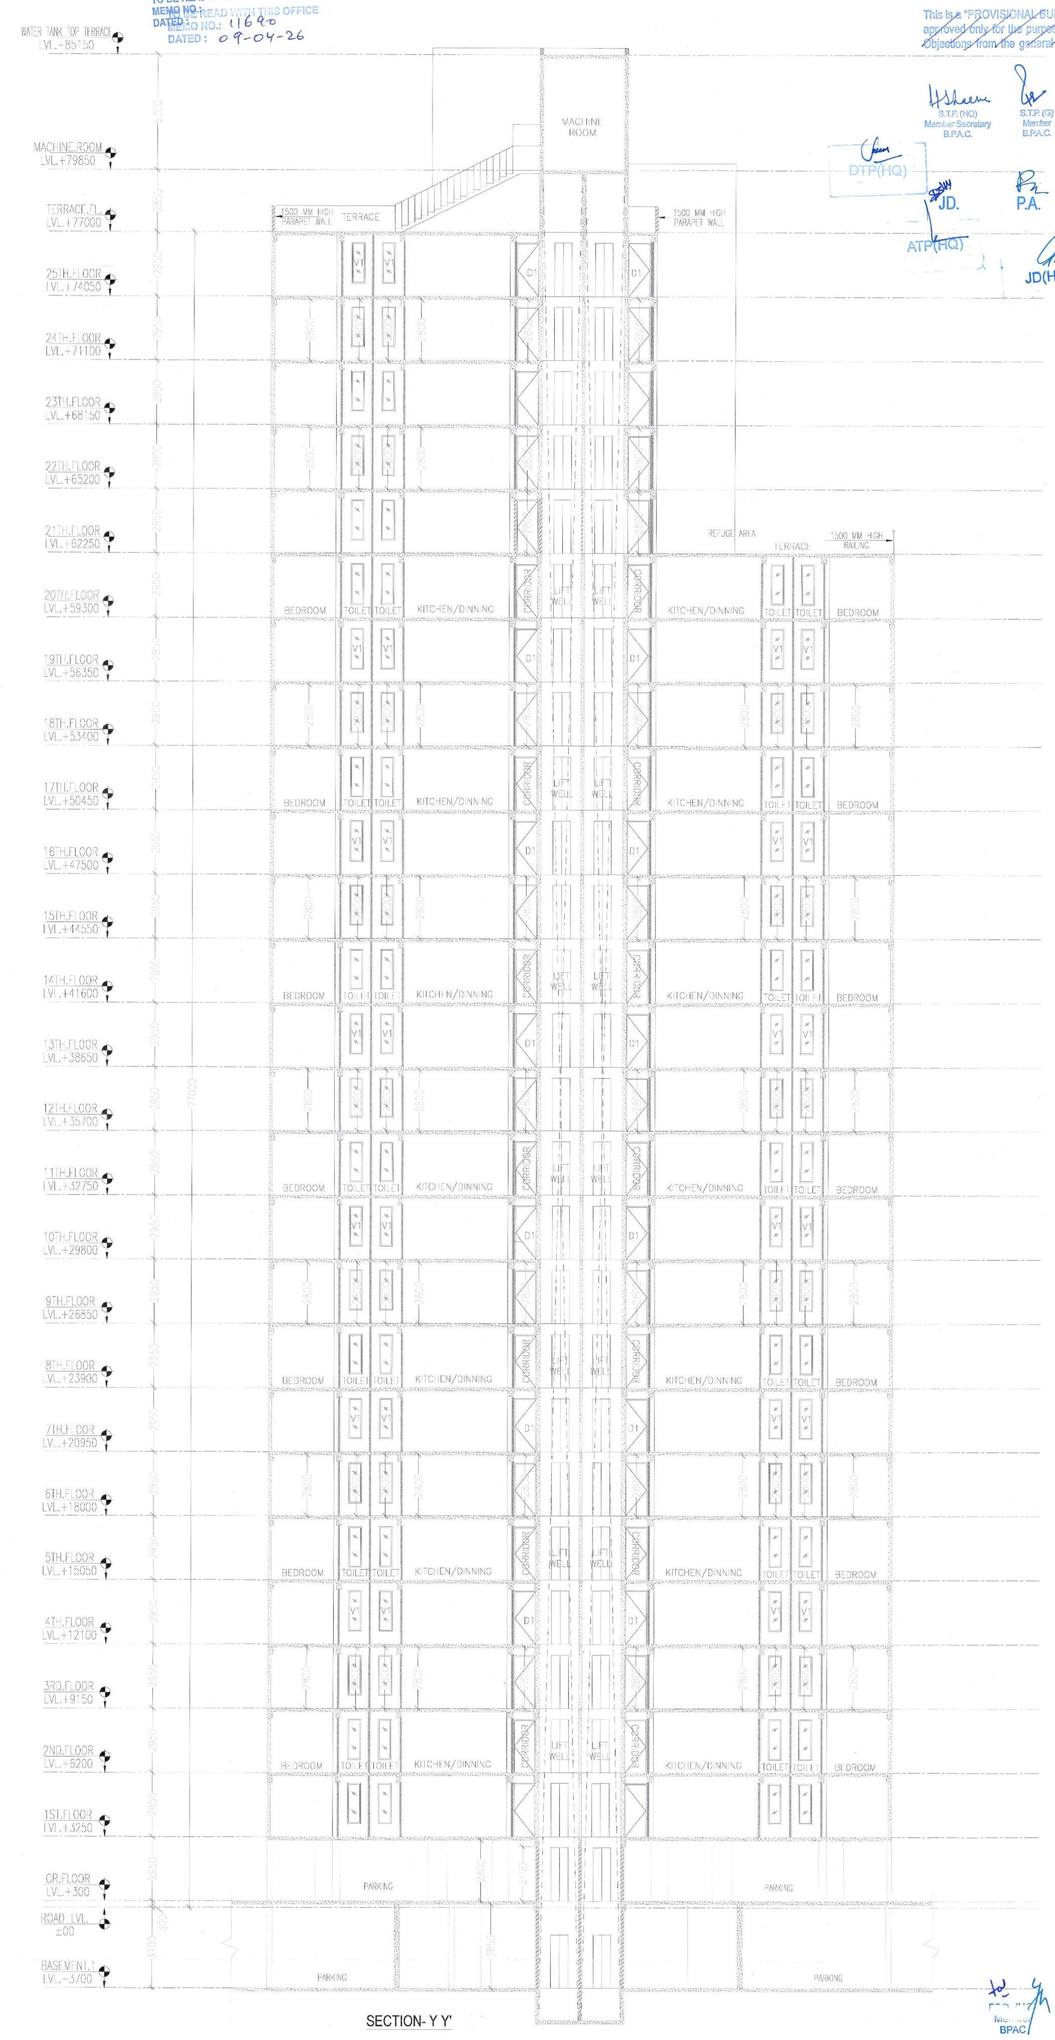

SECTION- Y Y'

NOTES:-

1. ALL DIMENSIONS IN MM.
2. All INTERNAL WALLS ARE 75MM AND EXTERNAL WALLS ARE 150MM THICK RCC WALL.
3. LIFT SHALL BE WITH 100% POWER BACKUP.

PROJECT:-

APPROVAL OF REVISED BUILDING PLANS OF PHASE-II FALLING IN AFFORDABLE GROUP HOUSING COLONY OVER AN AREA MEASURING 9.684 ACRES (LICENSE NO.236 OF 2023 DATED 02.11.2023 AND LICENSE NO.269 OF 2023 DATED 28.12.2023) IN SECTOR-36,SOHNA BEING DEVELOPED BY 4S DEVELOPERS PVT.LTD.

ARCHITECT :-

VAAR CONSULTANTS LLP

ARCHITECTURE , INTERIORS , PLANNING

Unit.No.303,Ninex Time Center, Suncity,Sector.-54,Golf Course Road,Gurgaon
O :- 0124-4284293 M:- 0-9899158486 Mail :- ar.vikas.ahlawat@gmail.com

OWNERS SIGNATURE:-

For 4S Developers P. Ltd.
Authorised Signatory

ARCHITECT SIGNATURE:-

ARCHITECT VIKAS AHLAWAT
Brown Carrot
Unit No. 1
2nd Delhi Road
Gurugram
CA/2013/52016

DRAWING TITLE :

TOWER F

ELEVATION & SECTIONS

DATE:- SEP-2025

SCALE:- 1:150 (A1)

SHEET NO. T-F-08