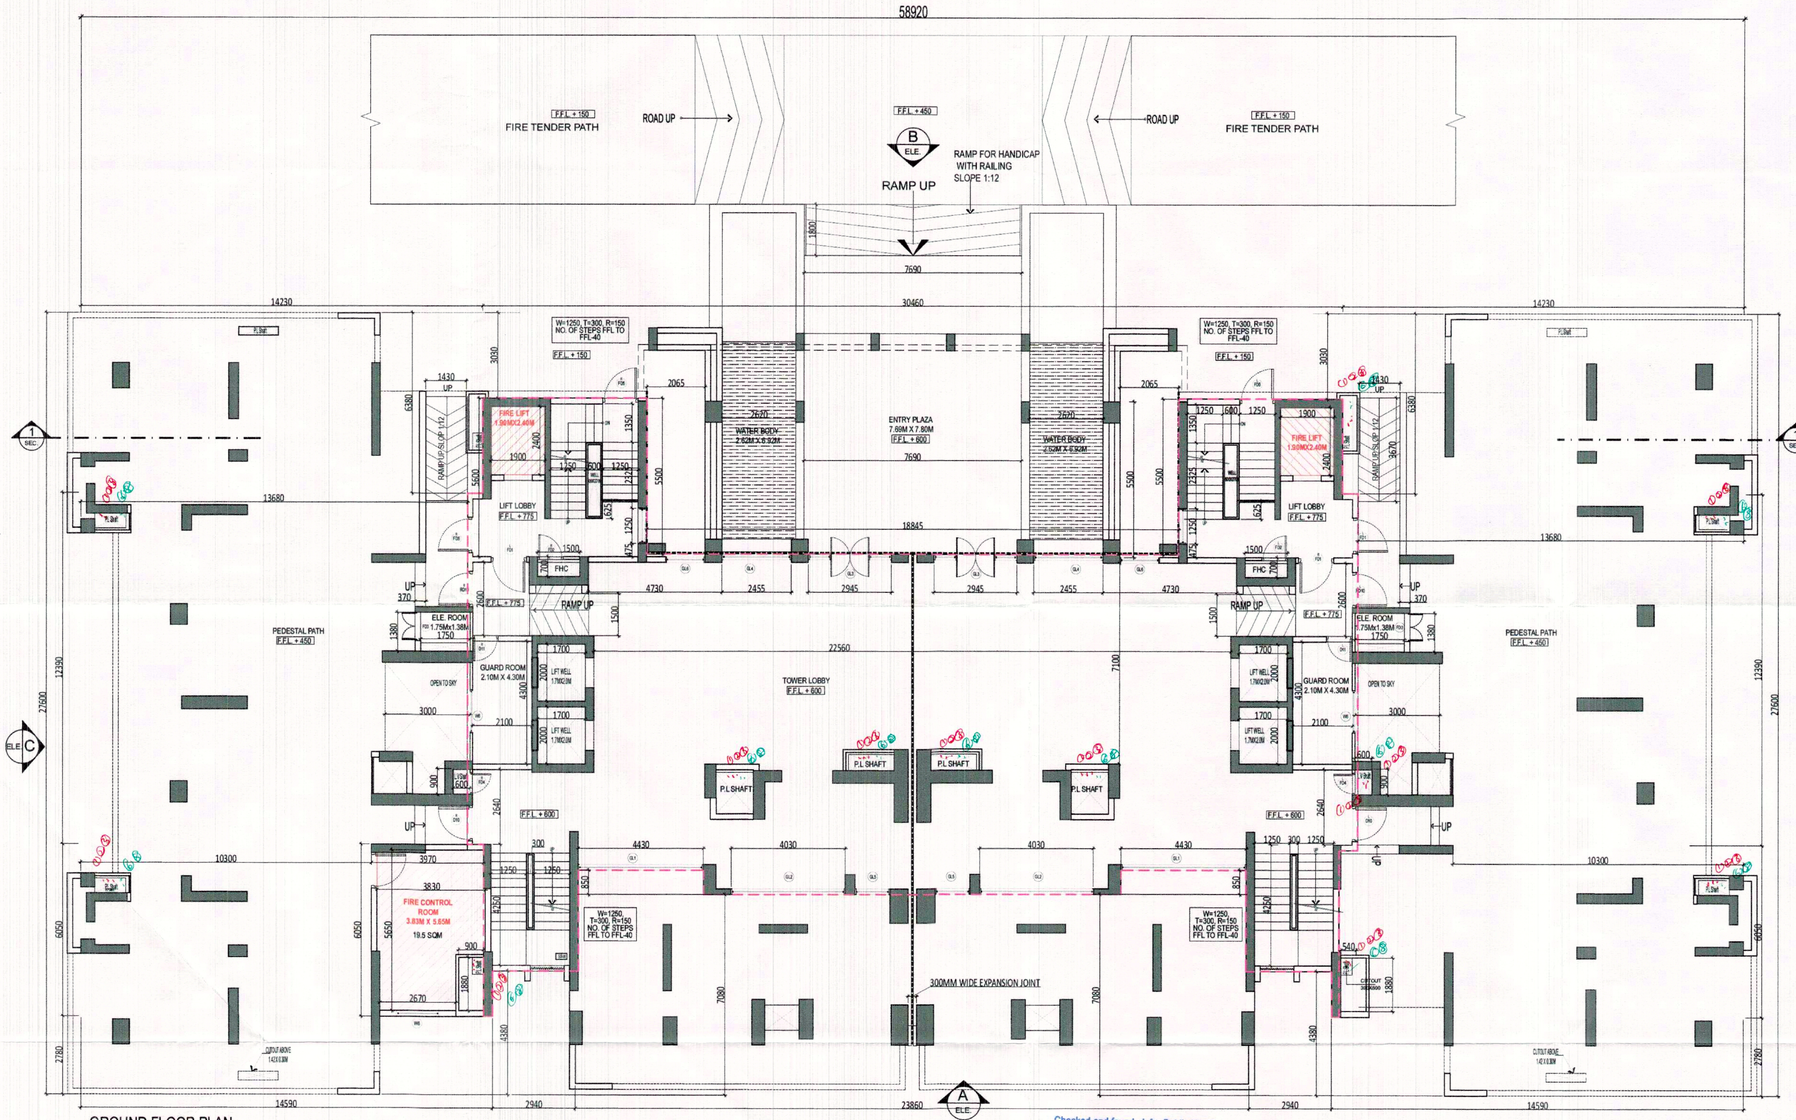

Checked and found ok for Public Health (Internal) Service only subject to comments in

in forwarding letter No. 330160 Dt. 5/12/2024

Superintending Engineer (HQ)
for Chief Engineer-I
HSVP, Panchkula

This is a "PROVISIONAL BUILDING PLA approved only for the purpose of invitin objections from the general public

S.T.P. (HQ) Member Secretary B.P.A.C.
S.T.P. (G) Member B.P.A.C.
C.T.P. (HR) Chairman B.P.A.C.

DTP(HQ)
ATP(HQ)

J.D.
P.A.
A.T.P.
Ram Avtar Bassi JD(HQ)

TOBE READ WITH THIS OFFICE MEMO NO.: DATED :

DD(NT) MEMBER BPAC

DOOR WINDOW SCHEDULE : TOWER 07

S.NO	TAG	OPENING SIZE	SILL LEVEL FROM F.F.L	LINTEL LEVEL FROM F.F.L	REMARKS
1	W01/d01	1050x2400	00	2400	MAIN ENTRANCE DOOR (1 Leaf fire rated)
2	W02/d02	900x2100	00	2100	BEDROOM
3	W03/d03	750x2100	00	2100	TOILET
4	W04/d04	700x2100	00	2100	SERVANT TOILET
5	W05/d05	750x2400	00	2400	SERVANT TOILET
6	W06/d06	1050x2100	00	2100	KITCHEN
7	W08/d08	1000x2100	00	2100	STORE
8	W09/d09	1250x2400	00	2400	STAIRCASE
9	W11/d11	900x2400	00	2400	GUARD ROOM
10	W12/d12	2040x3400	00	2400	HALL ENTRANCE
11	W6	1500x1800	800	2400	GUARD ROOM
12	W26/d26	1050x2300	00	2300	WASHROOM ENTRANCE DOOR
13	W27/d27	1050x2300	00	2300	BALCONY
14	W27/d27	1050x2300	00	2300	BALCONY DOOR
15	W22/W22	2000x2300	00	2300	LIVING ROOM
16	W22/W22	1800x2300	00	2300	BEDROOM
17	W23/W23	1850x2300	00	2300	BEDROOM
18	W24/W24	1700x2300	00	2300	BEDROOM
19	W25/W25	1980x2300	00	2300	BEDROOM
20	W26/d26	1350x2300	s00/950	2300	KITCHEN
21	d21	2000x2400	s00/950	2400	CORRIDOR TO DECK ENTRANCE
22	G1	4430x1850	450	2400	LOBBY
23	G2	4050x1850	450	2400	LOBBY
24	G3	2945x1850	450	2400	LOBBY
25	G4	2455x1850	450	2400	LOBBY
26	G5	3150x2400	00	2400	LOBBY
27	G6	1400x2400	00	2400	LOBBY
28	GW/d01	600x2300	1200	2300	TOILET
29	W6/d02	450x2300	1200	2300	SERVANT TOILET
30	W5	2000x1050	1350	2400	CORRIDOR
31	W4/d04	600x1950	450	2300	TOILET
32	W5	2000x2300	00	2300	HALL OPN
33	W.U	2000x1050	1350	2400	CORRIDOR
34	W01/U01	1250x2400	00	2400	FIRE STAIRCASE (2 Leaf fire rated)
35	W02/U02	900x1950	450	2400	FHC SHAFT (2 Leaves fire rated)
36	W3	1000x1950	450	2400	ELE. ROOM (1 Leaf fire rated)
37	W04/U04	750x1950	450	2400	LV ROOM (1 Leaf fire rated)
38	W05/U05	1250x2100	450	2400	FIRE STAIRCASE (2 Leaves fire rated)

KEY PLAN:

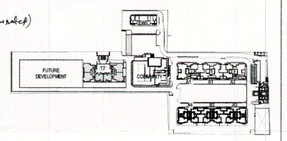

JOB TITLE:
Revised building plan submission of group housing area measuring 10.25 acres (license No. 16 of 2014 dated 10.06.2014) in sec-2, Sohna being developed by ASHIANA DWELLINGS PVT. LTD. (PSL INFRATECH PVT. LTD.)

AS SANCTIONED UNDER MEMO NO. ZP1062/AD(RA) /2020 / 19014, DATED 28-10-2020

EXECUTIVE ARCHITECTS:
DESIGN FORUM INTERNATIONAL
K-47 KAILASH COLONY, NEW DELHI- 110048
PHONE: 011 -46556600, FAX 46556601

CLIENT:
ASHIANA DWELLINGS PVT. LTD.

DRAWING TITLE:
TOWER- T7 (G+25)
GROUND FLOOR PLAN

OWNER'S SIGN:

ARCHITECT'S SIGN:
PRATEEK M VANGIKAR
CA/2005/37225

SCALE:
AS MARKED

DATE:

NORTH:

DRAWING NO. :- 05