

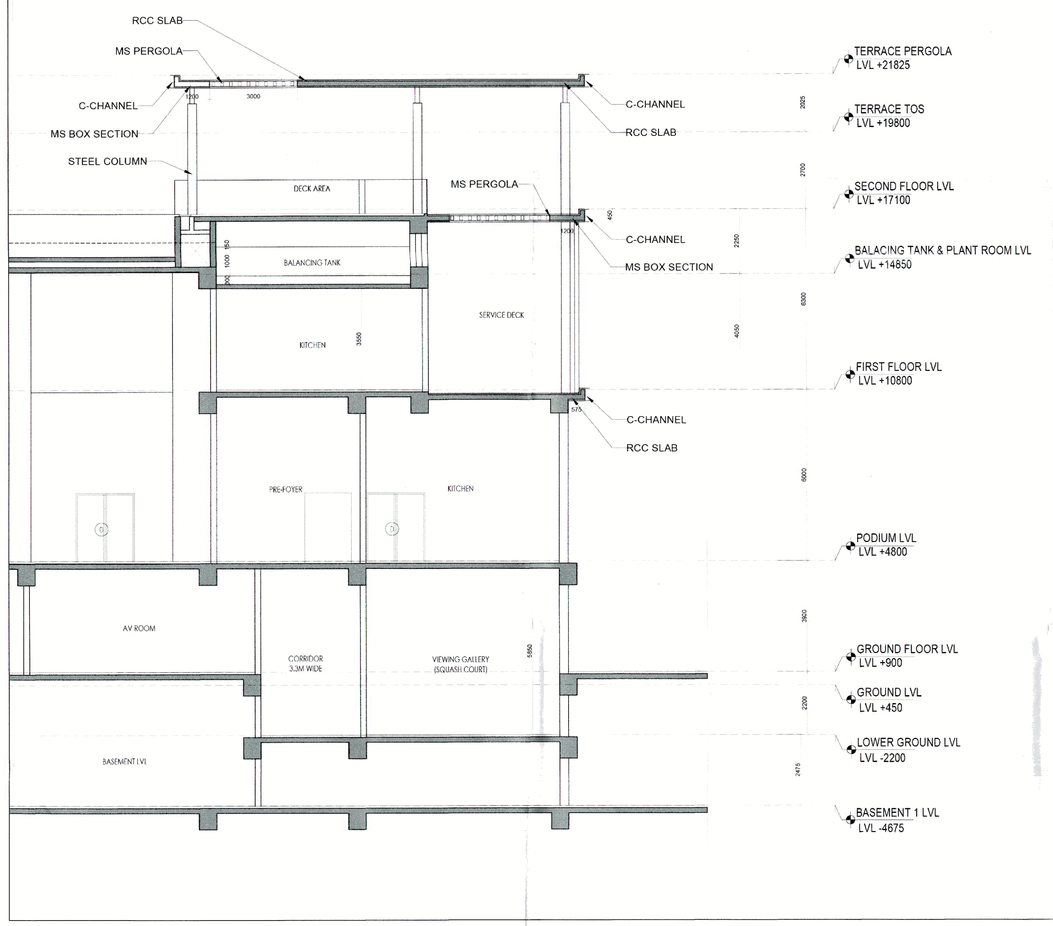


1 COMMUNITY BUILDING - SECTION AA'
1:100

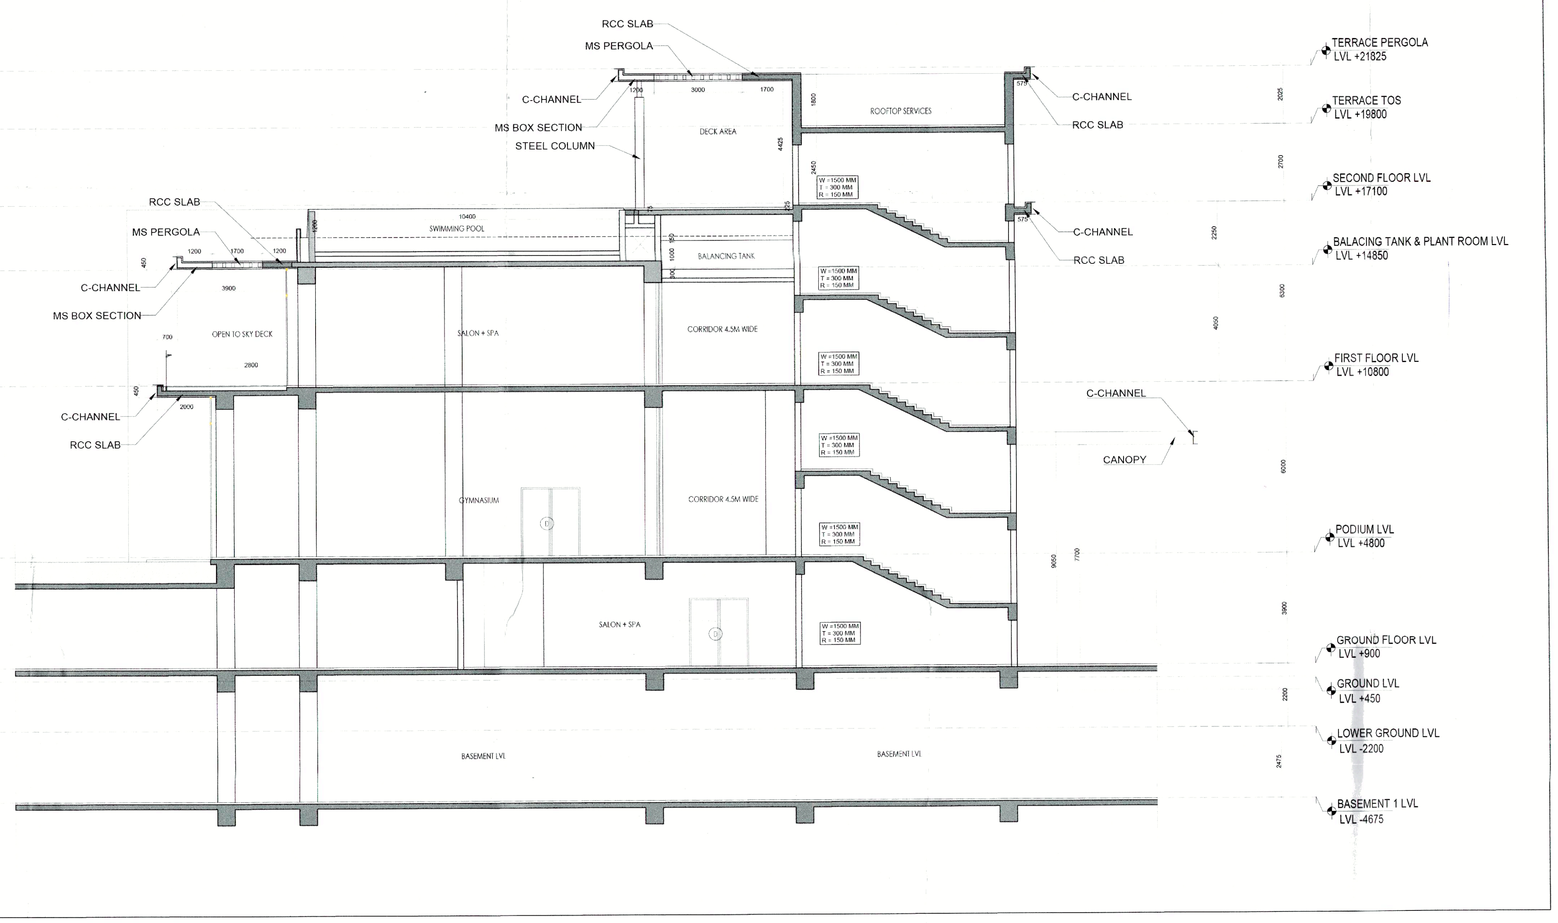

2 COMMUNITY BUILDING - SECTION BB'
1:100

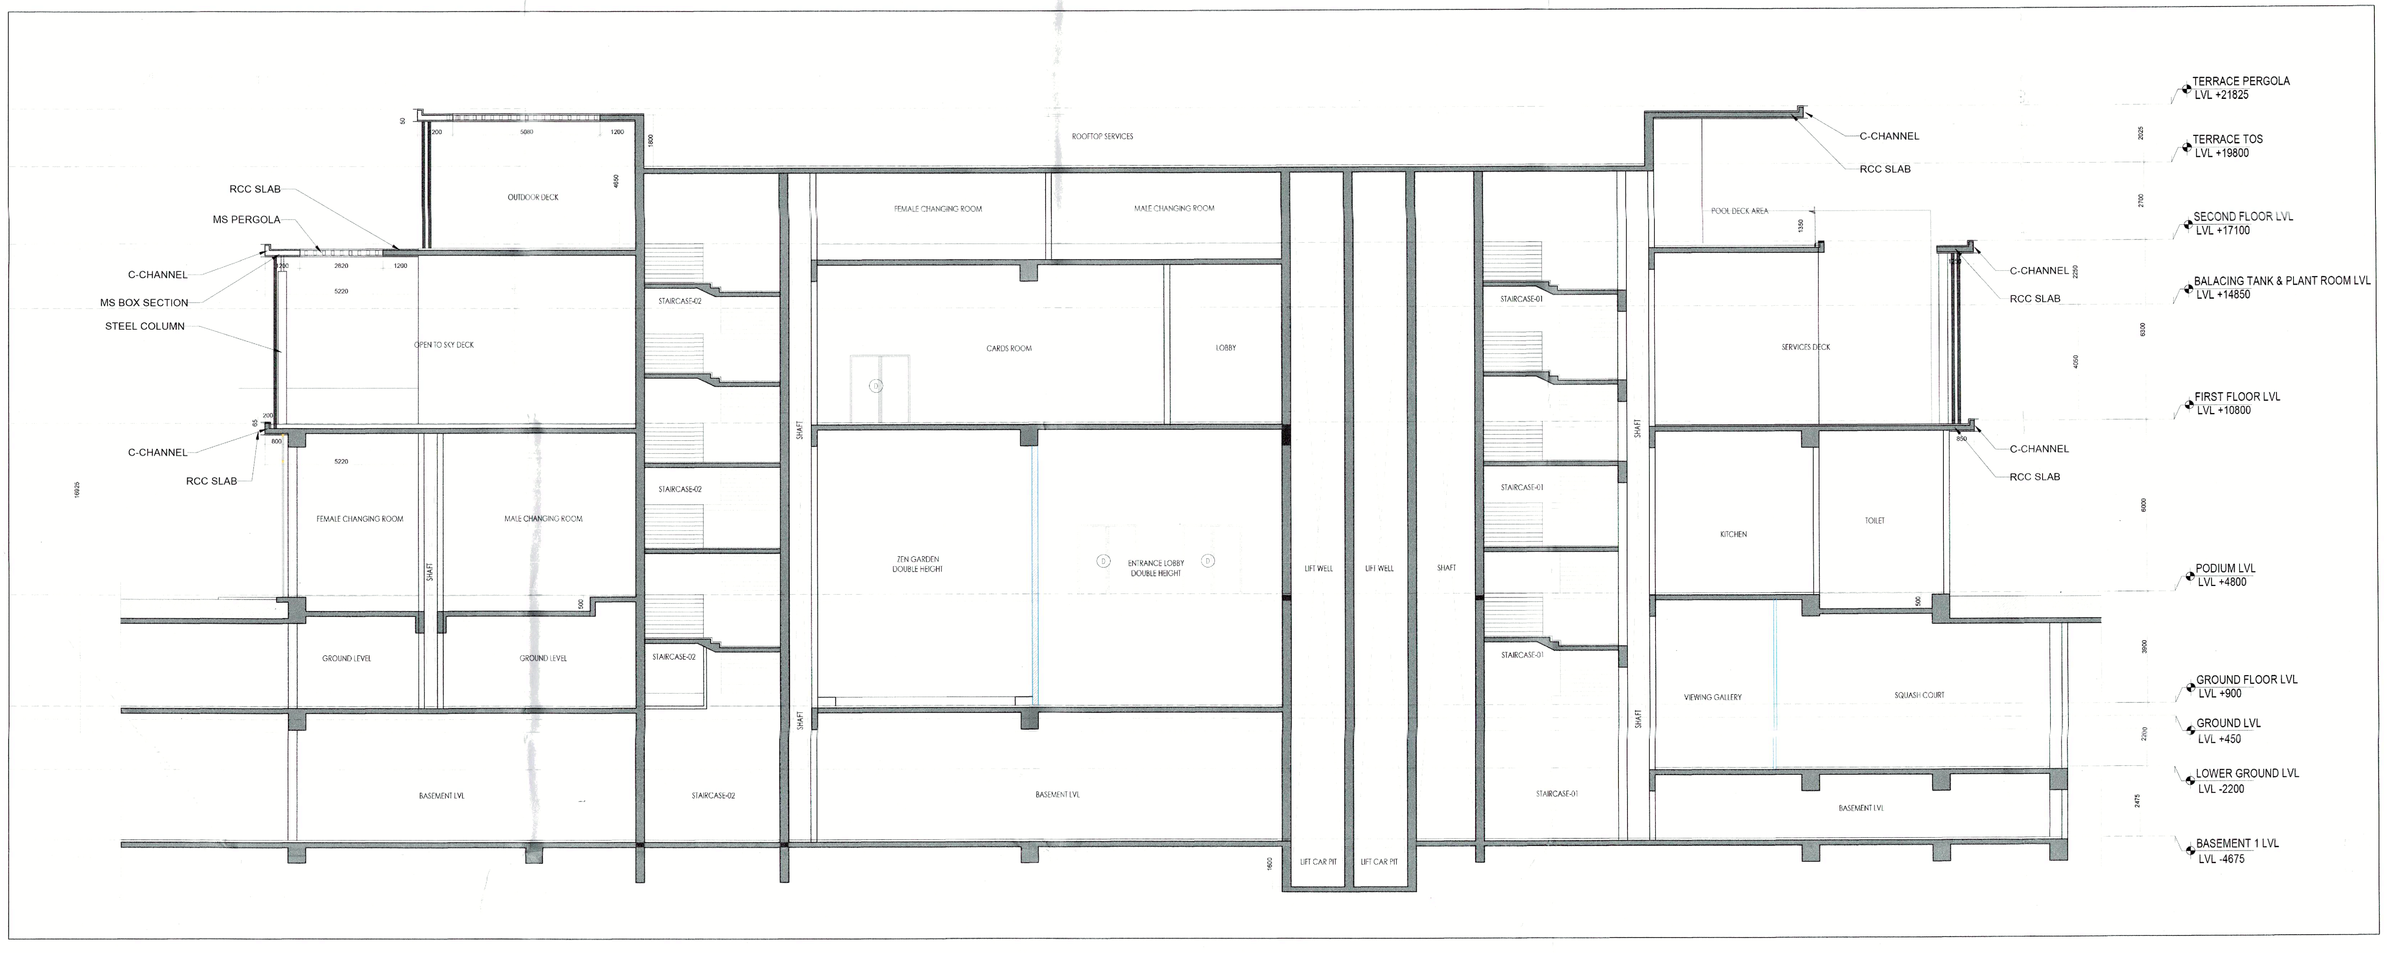

3 COMMUNITY BUILDING - SECTION CC'
1:100

CLUB				
DOOR WINDOW SCHEDULE				
ROUGH OPENINGS (MASONRY)				
DOORS				
Tags	Width	Height	Lintel	Sill
D	2000	3050	3050	0
D1	1800	3050	3050	0
D2	900	3050	3050	0
D3	750	3050	3050	0
D4	1000	3050	3050	0
D5	1200	3050	3050	0

SUBMISSION DRAWINGS
FOR APPROVAL AND STAMPING

THIS IS A PROVISIONAL BUILDING PLAN

NOTES:
1. All fixture provided in toilets are as per N.B
2. Basement will be mechanically ventilated.
3. All spaces (parking basement, services ba etc.) Will be artificially lit.
4. Standby generating capacity will be provid electrical requirement of the total scheme. therefore includes standby generation for services, fire services, lifts etc. And also th electrical load for the ventilation.
5. Fire safety measures as per NBC includes detector, heat detector, sprinkler spacing compliance with code.
6. All eternal walls are 200mm and all interna 100mm thick. (Valid for all drawings)

ARCHITECT
MORPHOGENESIS
41, Industrial Estate, Okhla Phase - III,
New Delhi 110020
TEL: 91 11 41828070
E Mail: studio@morphogenesis.org

CONSULTING STRUCTURAL ENGINEER
WHITBY WOOD
WHITBY WOOD CONSULTANTS
Unit 1101, Lodha Supremus, Sec VI
Powai, Andheri (East), Mumbai - 400
T: +91 9820 186679
w.personnassociates@whitbywood.com

CONSULTING MEP
PROION
Proion Consultants
Proion Consultants Private Limited
Address : B2, Sainik Vihar,
New Delhi - 110021, India.
Telephone : 011-4122 4400
E-Mail : info@proion.net
Web : www.proion.net

CONSULTING LANDSCAPE ARCHITECT
MORPHOGENESIS
41, Industrial Estate, Okhla Phase - III,
New Delhi 110020
TEL: 91 11 41828070
E Mail: studio@morphogenesis.org

KEY PLAN

PROJECT
Revised / Proposed building plan for Mixe Colony (95% Residential and 5% Commer TOD policy over an area measuring 14.20 in the revenue estate of village Hayatpur Gurugram being developed by Godrej Pr Ltd.
(Lic No151 of 2023 Dated 20-07-2023)

DEVELOPER
Godrej Properties
Unit No. 5C, 5th Floor, Godrej One Vikhroli East, Mumbai - 400 079
PROPERTIES

DEVELOPER'S SIGNATURE :

AUTHORIZED SIGNATORY

ARCHITECT'S SIGNATURE :

DRAWING NAME
COMMUNITY BUILDING
SECTIONS

DRAWING NO.
S-85

SCALE	1:100
DATE	05.11.2025

21897
22-06-2026