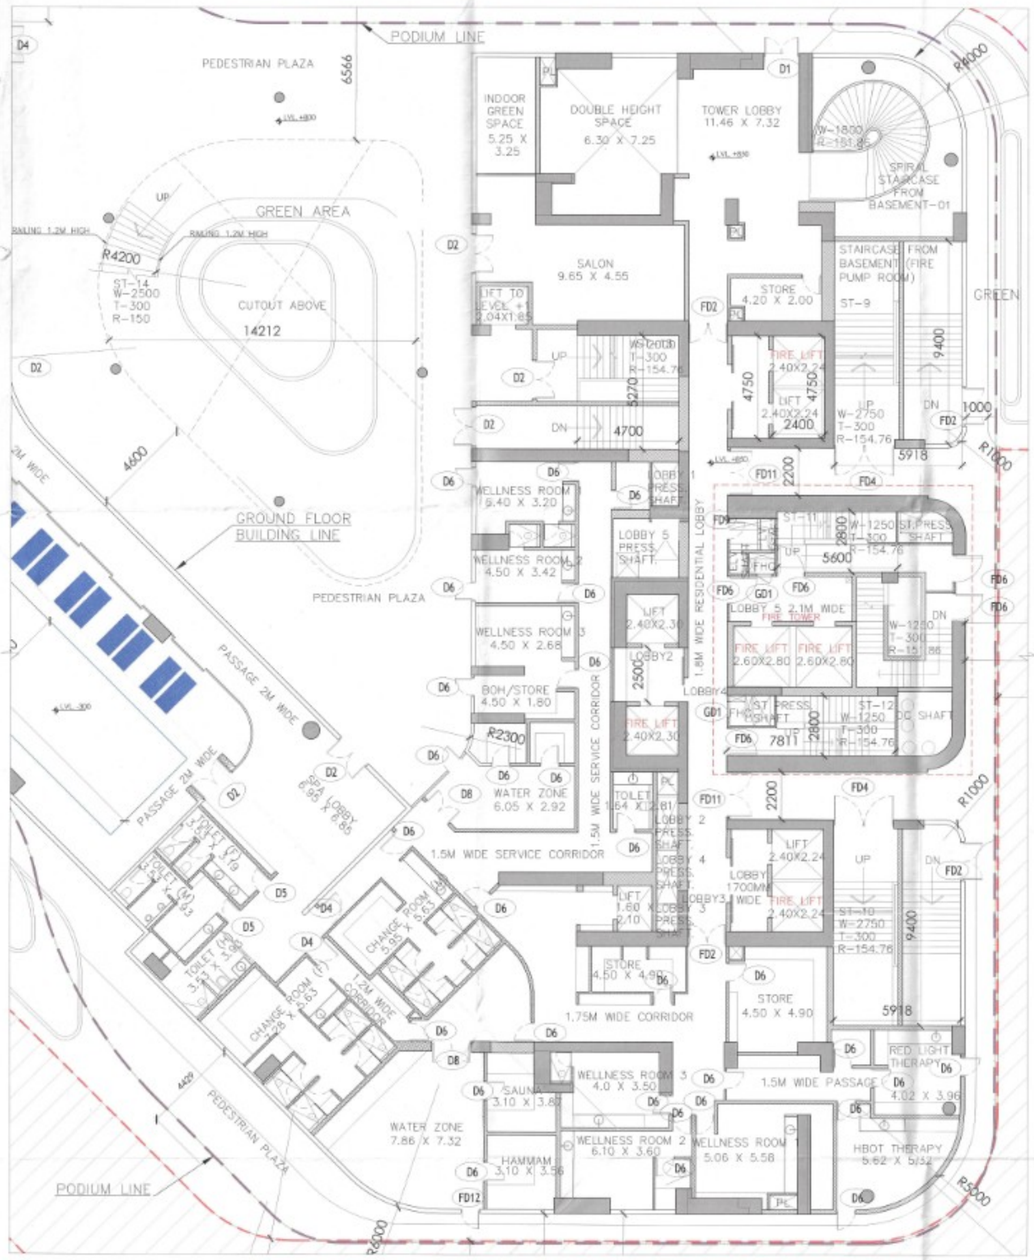

A GROUND FLOOR PLAN _TYPE C REF: -
SCALE: 1:100

NOTE:FOR GROUND FLOOR PLAN REFER SHEET NO, SN15-TR-80GH-GF-SD-DRG-01110

B GROUND FLOOR _TYPE C OVERLAPPED PLAN REF:
SCALE: 1:100

DOOR ID	FINISH OPENING			
	WIDTH	HEIGHT	LINTEL	CILL
WOODEN DOOR				
D1	2000	2135	2135	0
D2	1800	2135	2135	0
D3	1200	2135	2135	0
D4	1000	2135	2135	0
D5	800	2135	2135	0
D6	900	2135	2135	0
D8	1500	2135	2135	0
D9	2300	2135	2135	0
FIRE DOOR				
FD1	2000	2550	2550	0
FD2	1800	2550	2550	0
FD3	1200	2550	2550	0
FD4	2800	2550	2550	0
FD5	1000	2550	2550	0
FD6	1300	2550	2550	0
FD7	1500	2550	2550	0
FD9	800	2550	2550	0
FD8	750	2550	2550	0
FD10	2130	2550	2550	0
FD11	2200	2550	2550	0
FD12	900	2550	2550	0
FD71	750	2300	2400	100
GLASS DOOR				
GD1	750	2135	2135	0

AUTHORITY STAMP & SIGN -

Building Plans Section ... shall be valid for five year only
To be read with Memo No. 1544
Dated 26/12/2025

Chairman Building Plan Committee cum Senior Town Planner HSIIDC, IMT Manesar

Recommended for Sanction
ATP
Sr. DTP

GENERAL NOTES -
1. All dimensions are in to be read and not to be scaled.

KEY PLAN

REV.	DATE	REVISION DESCRIPTION

ARCHITECT'S STAMP & SIGN- Prashant Kumar Verma, Architect

OWNER'S SIGN- For Trehan Promoters & Builders

CONCEPT ARCHITECTS
UHA
3 Murphy Street, London, SE1 7PP
Email:www.uha.global

PROJECT ARCHITECT
Arcop Associates PVT. LTD.
A-15, PARMPOSH ENCLAVE
GREATER KAILASH
NEW DELHI, INDIA
Ph.: +91-11-26442050
Email: poorva@arcop.co.in
ARCOP

STRUCTURE
BALDRIDGE & ASSOCIATES STRUCTURAL ENGINEERING PVT. LTD.
409,Sakar east, B/S Gurunanak,School,
40MT Tarsali-Dantesheer
Ring Road Vadodara
390009,Gujarat, India
Ph. 0265-2981813
Website:www.baseengr.com
BASE

MEP CONSULTANT
CLANCY GLOBAL
CONSULTING ENGINEERS
Unit No.170 A&B, Tower B1
Spaze Tech Park,Sohna Road,
Sec-49,Gurgaon
Tel. No. +91 124 4253925
Website : www.clancy-global.com
clancy global

LANDSCAPE
ORACLES
G 98 Kalkaji New Delhi 110 019
Tel. No. + 91 11 2648 1630
Email: admin@oracleslandscape.in

VERTICAL TRANSPORT
TAK CONSULTING PVT. LTD.
A303, Galleria Hiranandani Garden, Powai
Mumbai-400076,INDIA
Tel. No. + 91 2225707498
TAK CONSULTING

CLIENT
TREHAN PROMOTERS & BUILDERS PVT LTD

PROJECT NAME
TREHAN RESIDENCE SEC 80

PROJECT TITLE
Proposed Building Plan of Clubbed Group Housing sites (GH-3B & GH-3C) area measuring 5.08Acres,Sector-80, IMT Manesar being developed by Trehan Promoters & Builders Pvt. Ltd.

DATE	08.11.2025
DRAWN BY	JAYDEV
CHECKED BY	PRASHANT KUMAR

DRAWING TITLE-
GROUND FLOOR PLAN_TYPE C WITH GROUND OVERLAPPED PLAN

NORTH -

SCALE - 1: 100

DRAWING NO.-
SN14-TR-80GH-GC-SD-DRG-01113

REV -

DRAWING STATUS -
SUBMISSION DRAWING

SIZE - A0

SHEET NO -14