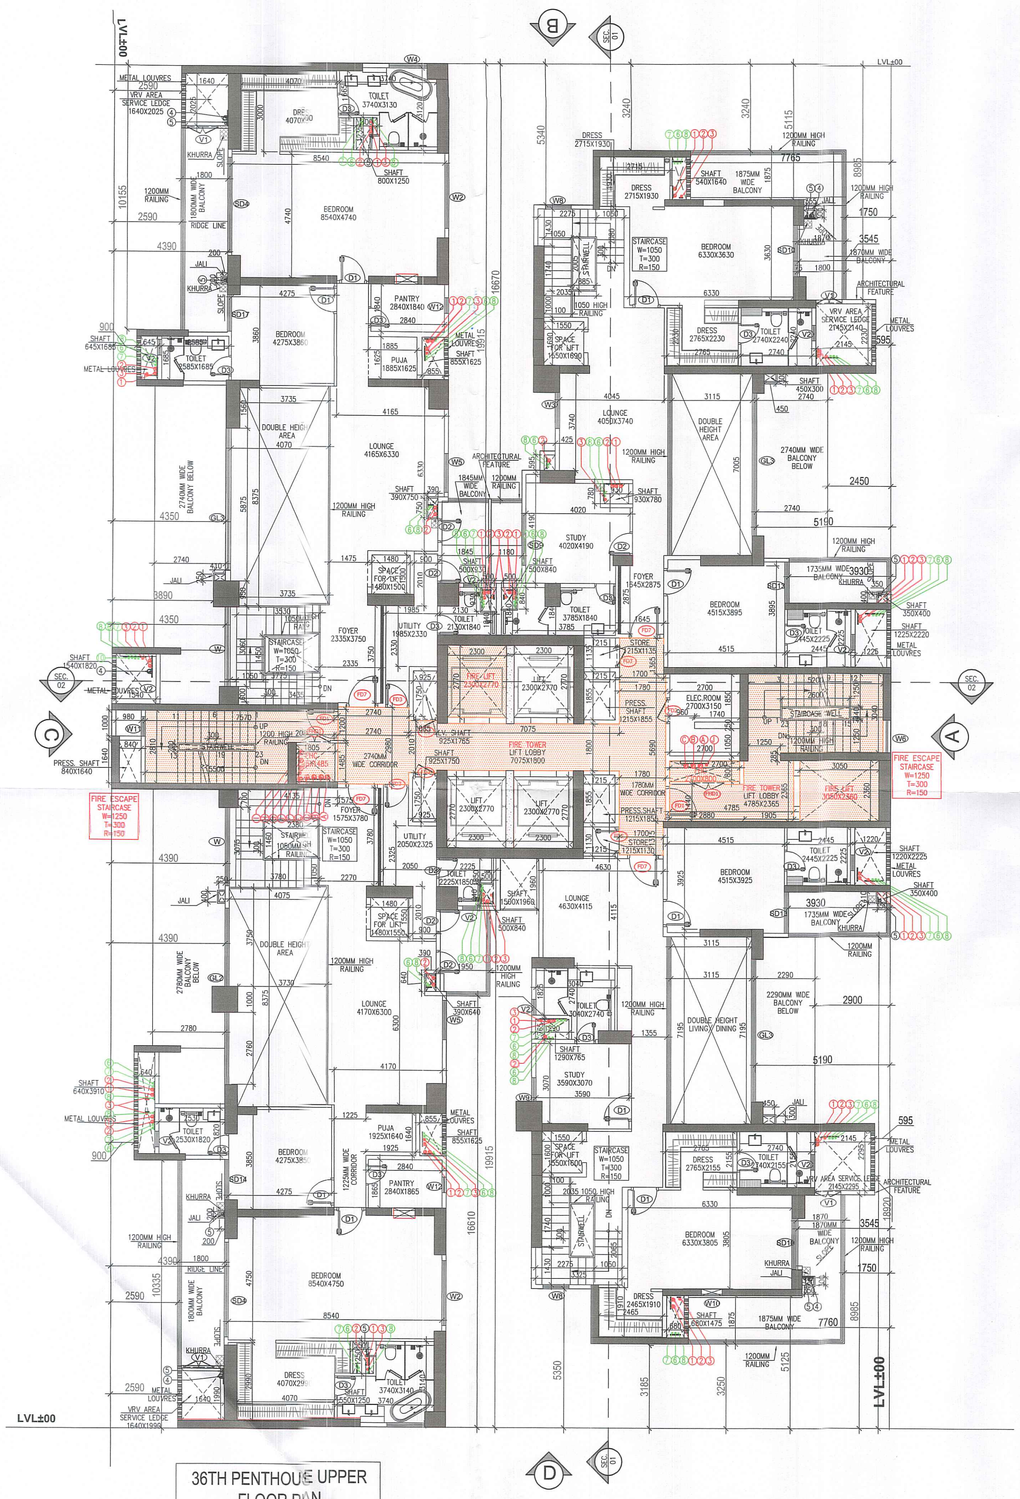

36TH PENTHOUSE UPPER FLOOR PLAN
LVL. +126.00
TOWER 5

DOOR/ WINDOW SCHEDULE (TOWER-4)						
S. NO.	TAGS	WIDTH	LINTEL	CILL	LOCATION	FIRE RATINGS
DOORS						
1	D1	1050	2400	0	M.Bedroom, Bedroom, Study	
2	D2	900	2400	0	Kitchen, S.Room, Family Lounge	
3	D3	800	2400	0	Toilet, P.Room, Store	
4	D4	750	2400	0	U. Balcony	
EXTERNAL DOORS						
1	SD1	5575	Beam Bottom	0	Living/ Dining	
2	SD2	5495	Beam Bottom	0	Double Height Area	
3	SD3	5080	Beam Bottom	0	Living/Dining	
4	SD4	3650	Beam Bottom	0	Bedroom 1	
5	SD5	3225	Beam Bottom	0	Living/Dining	
6	SD6	3050	Beam Bottom	0	M.Bedroom 2	
7	SD7	2400	Beam Bottom	0	M.Bedroom 1	
8	SD8	2275	Beam Bottom	0	M.Bedroom 2	
9	SD9	2000	Beam Bottom	0	Bedroom 1	
10	SD10	1825	Beam Bottom	0	Bedroom 1	
11	SD11	1800	Beam Bottom	0	M.Bedroom 1,Bedroom 2	
12	SD12	1750	Beam Bottom	0	Bedroom 1	
13	SD13	1585	Beam Bottom	0	Bedroom 1	
14	SD14	1550	Beam Bottom	0	M. Bedroom 1	
15	SD15	1400	Beam Bottom	0	Kitchen	
GLAZINGS						
1	GL1	12165	Beam Bottom	0	Entrance Lobby	
2	GL2	6275	Beam Bottom	0	Double Height area	
3	GL3	5495	Beam Bottom	0	Double Height area	
WINDOWS						
1	V1	1200	2400	100	VRV Door	
2	V2	600	2400	1200	Toilet, P.Room	
3	V3	500	2400	1200	Toilet	
4	W1	3050	2400	1200	Staircase	
5	W2	2500	2400	1200	M.Bedroom 1 & 2	
6	W3	2125	2400	1200	Dining area	
7	W4	1820	2400	1200	M.Toilet 1	
8	W5	1500	2400	1200	Kitchen,Fam. Lounge	
9	W6	1250	2400	1200	Staircase	
10	W7	1000	2400	1200	Kitchen	
11	W8	1000	2400	900	Store, Staircase,Study	
12	W9	900	2400	1200	Kitchen, S.Room,Store	
13	W10	800	2400	900	M.Bedroom 1& 2, Bedroom 1	
14	W11	750	2400	1200	Staircase	
15	W12	600	2400	900	M.Bedroom 2, Pantry	
FIRE DOORS AND WINDOW						
1	FD1	1200	2400	0	Fire Exit, Staircase /corridore/Lift Lobby	2hrs
2	FD2	1000	2400	0	Elec.	1hrs
3	FD3	900	2400	0	Service/Shaft, S.Room,Sto	2hrs
4	FD4	800	2400	0	Services, Shaft	2hrs
5	FD5	640	2400	0	Staircase/ Corridor	1hrs
6	FD6	600	2400	0	Services, Shaft	
7	FD7	1200	2400	0	Unit main Entry Door	
8	FHD1	1200	2400	0	FHC Shaft	2hrs
DOOR/ WINDOW SCHEDULE (TOWERS)						
BASEMENT						
S. NO.	TAGS	WIDTH	LINTEL	CILL	LOCATION	FIRE RATINGS
FIRE DOORS AND WINDOW						
1	BFD1	1200	2400	0	Fire Exit,	1hrs
2	BFD2	1000	2400	0	Service Shaft	2hrs
3	BFD3	900	2400	0	S. Room	2hrs
4	BFHD1	1200	2400	0	Ele Shaft	2hrs

1	110Ø SOIL PIPE	
2	110Ø WASTE PIPE	
3	75Ø VENT PIPE	
4	160Ø RAIN WATER PIPE FROM TERRACE	
5	110Ø RAIN WATER PIPE FROM BALCONY	
6	DOMESTIC WATER DOWN TAKE PIPE	
7	FLUSHING WATER DOWN TAKE PIPE	
8	HYDRO-PNEUMATIC DOMESTIC WATER PIPE FOR TOP OF THREE FLOOR	
9	DOMESTIC WATER RISER PIPE	
10	FLUSHING WATER RISER PIPE	

LEGEND :-	
SYMBOL	DESCRIPTION
A	150Ø FIRE HYDRANT PIPE FOR LOWER ZONE
B	150Ø FIRE HYDRANT PIPE FOR MIDDLE ZONE
C	150Ø FIRE HYDRANT PIPE FOR UPPER ZONE
C	150Ø FIRE SPRINKLER PIPE FOR LOWER ZONE
D	150Ø FIRE SPRINKLER PIPE STAND BY FOR LOWER ZONE
E	150Ø FIRE SPRINKLER PIPE FOR MIDDLE ZONE
F	150Ø FIRE SPRINKLER PIPE STAND BY FOR MIDDLE ZONE
G	150Ø FIRE SPRINKLER PIPE FOR UPPER ZONE
I	150Ø FIRE SPRINKLER PIPE STAND BY FOR UPPER ZONE
J	80Ø FHC DRAIN PIPE

SUNKEN HATCH
TOILET / KITCHEN 60 MM SUNK
TILE SIZE BALCONY LOCAL DEPRESSION 75 MM UP TO SHAFT
600 MM WIDE SHAFT ACCESS DOOR
SHAFT PLATFORM

PLUMBING CUTOUT NOTES:-		
	#	75 x 75 MM CUTOUT FOR WASH BASIN
	⊠	150 x 150 MM CUTOUT FOR FLOOR TRAP & FLOOR DRAIN
	⊠ FT	FLOOR TRAP
	⊠ FD	FLOOR DRAIN
	BD	BALCONY DRAIN

FAR AREA CALCULATION OF UPPER PENT HOUSE FLOOR - TOWER 5							
GROSS – A							
Sr. No	Nos		Length		Width		Area (SQM)
1	1	X	1.800	X	0.350	=	0.630
2	1	X	8.860	X	10.255	=	90.859
2A	1	X	1.015	X	0.210	=	0.213
2B	1	X	1.015	X	0.300	=	0.305
3	1	X	0.805	X	0.400	=	0.322
4	1	X	0.805	X	0.455	=	0.366
5	1	X	1.190	X	2.375	=	2.826
6	1	X	1.000	X	0.150	=	0.150
7	1	X	1.460	X	2.135	=	3.117
8	1	X	7.885	X	2.135	=	16.834
9	1	X	8.900	X	4.225	=	37.603
9A	1	X	0.660	X	0.850	=	0.561
10	1	X	8.665	X	7.260	=	62.908
10A	1	X	2.320	X	5.410	=	12.551
10B	1	X	0.775	X	12.070	=	9.354
11	1	X	0.460	X	1.000	=	0.460
12	1	X	2.650	X	0.500	=	1.325
13	1	X	0.160	X	1.820	=	0.291
14	1	X	4.140	X	3.500	=	14.490
15	1	X	11.195	X	4.700	=	52.617
16	1	X	10.940	X	3.965	=	43.377
17	1	X	8.760	X	3.300	=	28.908
18	1	X	8.860	X	0.600	=	5.316
19	1	X	0.500	X	1.000	=	0.500
20	1	X	8.865	X	3.925	=	34.795
21	1	X	1.800	X	0.450	=	0.810
22	1	X	0.160	X	1.775	=	0.284
23	1	X	2.690	X	2.140	=	5.757
24	1	X	0.800	X	0.400	=	0.320
25	1	X	1.190	X	0.185	=	0.220
26	1	X	7.845	X	1.625	=	12.748
27	1	X	8.865	X	10.465	=	92.772
28	1	X	1.800	X	0.350	=	0.630
29	1	X	2.925	X	2.165	=	6.333
30	1	X	0.840	X	0.400	=	0.336
31	1	X	0.840	X	0.290	=	0.244
32	1	X	4.215	X	0.365	=	1.538
33	1	X	0.265	X	1.275	=	0.338
34	1	X	10.270	X	2.735	=	28.088
35	1	X	10.540	X	0.900	=	9.486
36	1	X	8.920	X	2.440	=	21.765
37	1	X	2.005	X	2.840	=	5.694
38	1	X	2.305	X	0.400	=	0.922
39	1	X	9.515	X	1.150	=	10.942
40	1	X	8.365	X	6.345	=	53.076
40A	1	X	5.530	X	0.270	=	1.493
41	1	X	0.290	X	0.850	=	0.247
42	1	X	9.625	X	2.995	=	28.827
43	1	X	2.545	X	1.260	=	3.207
44	1	X	1.385	X	0.400	=	0.554
45	1	X	12.895	X	7.660	=	98.776
46	1	X	1.385	X	6.690	=	9.266
47	1	X	10.330	X	3.960	=	40.907
48	1	X	2.545	X	2.220	=	5.650
49	1	X	1.385	X	0.400	=	0.554
50	1	X	0.290	X	0.850	=	0.247
51	1	X	9.065	X	3.355	=	30.413
52	1	X	0.585	X	0.755	=	0.442
53	1	X	7.780	X	2.990	=	23.262
54	1	X	2.305	X	0.400	=	0.922
55	1	X	2.000	X	2.840	=	5.680
56	1	X	1.615	X	0.900	=	1.454
57	1	X	1.350	X	1.825	=	2.464
58	1	X	1.615	X	1.275	=	2.059
59	1	X	2.865	X	7.585	=	21.731
60	1	X	6.055	X	7.220	=	43.717
61	1	X	0.700	X	0.235	=	0.165
62	1	X	3.065	X	2.115	=	6.482
63	1	X	0.700	X	0.400	=	0.280
83	2	X	1.640	X	0.100	=	0.328
84	1	X	0.100	X	1.800	=	0.180
85	2	X	2.305	X	0.100	=	0.461
86	2	X	0.550	X	0.450	=	0.495
			TOTAL				**1003.242**
GROSS –B			**DEDUCTIONS**				
Sr. No	Nos		Length		Width		Area (SQM)
B	1	X	0.980	X	1.000	=	0.980
C	1	X	0.840	X	1.640	=	1.378
E	1	X	1.805	X	1.500	=	2.708
G	2	X	0.925	X	1.750	=	3.238
H	4	X	2.300	X	2.770	=	25.484
J	2	X	1.215	X	1.855	=	4.508
K	1	X	2.700	X	1.850	=	4.995
L	1	X	0.960	X	0.250	=	0.240
M	1	X	2.700	X	1.050	=	2.835
N	1	X	2.700	X	0.800	=	2.160
P	1	X	3.050	X	2.350	=	7.168
Q	1	X	0.500	X	0.930	=	0.465
Q1	1	X	0.500	X	0.840	=	0.420
R	1	X	0.500	X	0.840	=	0.420
S	1	X	1.290	X	0.765	=	0.987
T	2	X	1.550	X	1.600	=	4.960
U4	2	X	3.115	X	6.995	=	43.579
V	1	X	0.930	X	0.780	=	0.725
W	1	X	0.425	X	0.595	=	0.253
X	1	X	0.390	X	0.750	=	0.293
Y	2	X	1.480	X	1.500	=	4.440
Z2	1	X	4.075	X	3.750	=	15.281
Z3	1	X	3.730	X	1.000	=	3.731
Z4	1	X	4.080	X	2.725	=	11.118
Z5	1	X	0.710	X	0.750	=	0.533
Z6	1	X	2.535	X	0.795	=	2.015
Z7	1	X	0.455	X	0.740	=	0.337
Z10	1	X	3.735	X	0.950	=	3.548
Z11	1	X	4.070	X	5.875	=	23.911
Z12	1	X	3.735	X	1.450	=	5.416
Z13	2	X	0.350	X	0.400	=	0.280
					TOTAL	=	**178.403**
STAIRCASE AREA CALCULATATION							
GROSS -C							
Sr. No	Nos		Length		Width		Area (SQM)
ST1	1	X	5.500	X	2.800	=	15.400
ST2	1	X	2.080	X	1.200	=	2.496
ST3	1	X	2.880	X	1.440	=	4.147
ST5	1	X	1.905	X	2.350	=	4.477
ST6	1	X	1.250	X	0.300	=	0.375
ST7	1	X	5.200	X	3.040	=	15.808
ST9	1	X	2.740	X	3.180	=	8.713
ST10	1	X	1.085	X	2.010	=	2.181
ST11	1	X	7.075	X	1.800	=	12.735
ST12	1	X	1.700	X	1.365	=	2.321
ST13	1	X	1.780	X	5.690	=	10.128
ST14	1	X	1.700	X	1.315	=	2.236
ST15	2	X	1.100	X	1.000	=	2.200
ST16	2	X	2.035	X	1.740	=	7.082
ST17	2	X	2.275	X	1.420	=	6.461
ST18	2	X	1.050	X	2.065	=	4.337
ST19	2	X	3.780	X	3.065	=	23.171
ST20	2	X	3.435	X	0.600	=	4.122
					TOTAL	=	**128.389**

NET FAR UPPER PENT HOUSE FLOOR - TOWER 5

NET FAR AREA OF UPPER PENT HOUSE FLOOR - TOWER 5	=	GROSS – A	-	GROSS – B	-	GROSS – C
	=	1003.242	-	178.403	-	128.389
GROSS –1	=	**696.450**		**SQM**		
BUILT-UP AREA UPPER PENT HOUSE FLOOR - TOWER 5						
NET BUILT AREA OF UPPER PENT HOUSE FLOOR - TOWER 5	=	GROSS – 1	+	GROSS – C		
	=	696.450	+	128.389		
GROSS –2	=	**824.839**		**SQM**		
NON FAR AREA - UPPER PENT HOUSE - TOWER 5						
NON FAR AREA OF UPPER PENT HOUSE FLOOR - TOWER 5	=	GROSS – 2	-	GROSS – 1		
	=	824.839	-	696.450		
GROSS –3	=	**128.389**		**SQM**		

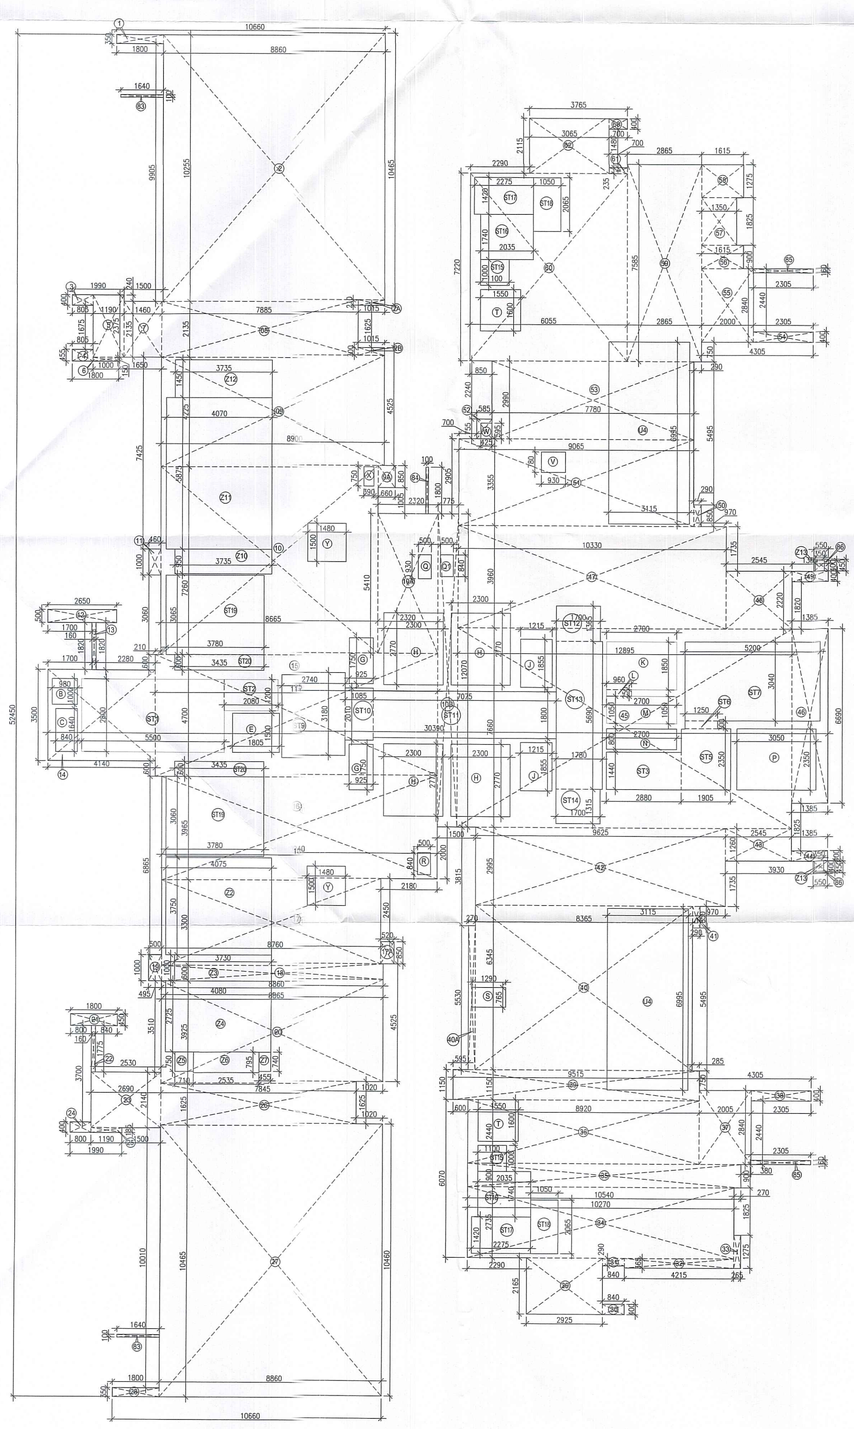

AREA CALCULATION OF
UPPER PENTHOUSE FLOOR

DTP (HQ) Member BPAC
STP(HQ) Member Secretary BPAC
CTP Chairman BPAC

SANCTIONED
VIDE MEMO No. 98263 DATED 30.3.26

Note :-
1. BUILDING HAS AUTOMATIC SPRINKLER SYSTEM WHEREVER REQUIRED BY NBC.
2. BUILDING WILL BE DESIGNED (STRUCTURES) AS PER RELEVENT IS CODES FOR EARTH QUAKE RESISTANCE.
3. ALL BUILDING 100% POWER BACKUP.

PROJECT:

PROPOSED BUILDING PLAN OF G.H. SITE NO.24 IN SECTOR-53 GURUGRAM OF AREA MEASURING 7.413 ACRES BEING DEVELOPED BY M/S GODREJ PROPERTIES LTD.

ASSOCIATE ARCHITECTS

GG ASSOCIATES
134, First floor, Vipul Business Park, Sohna Road, Sector-48,Gurugram-122018(Hr.)
(PH-9560794794,9871004573)

OWNER'S SEAL & SIGNATURE

FSO, (HQ) Member BPAC

ARCHITECT'S SEAL & SIGNATURE

Checked and found ok for Public Health (Internal) Service only subject to comments in forwarding letter No. 44225 DT. 11/2/26
FEB, 2026 Superintending Engineer (HQ) for Chief Engineer Haryana Panchkula

Scale 1:100

Drawing Title:- TOWER -05 36TH PENTHOUSE UPPER FLOOR PLAN & AREA CALCULATION

Drawing No:- T5-05