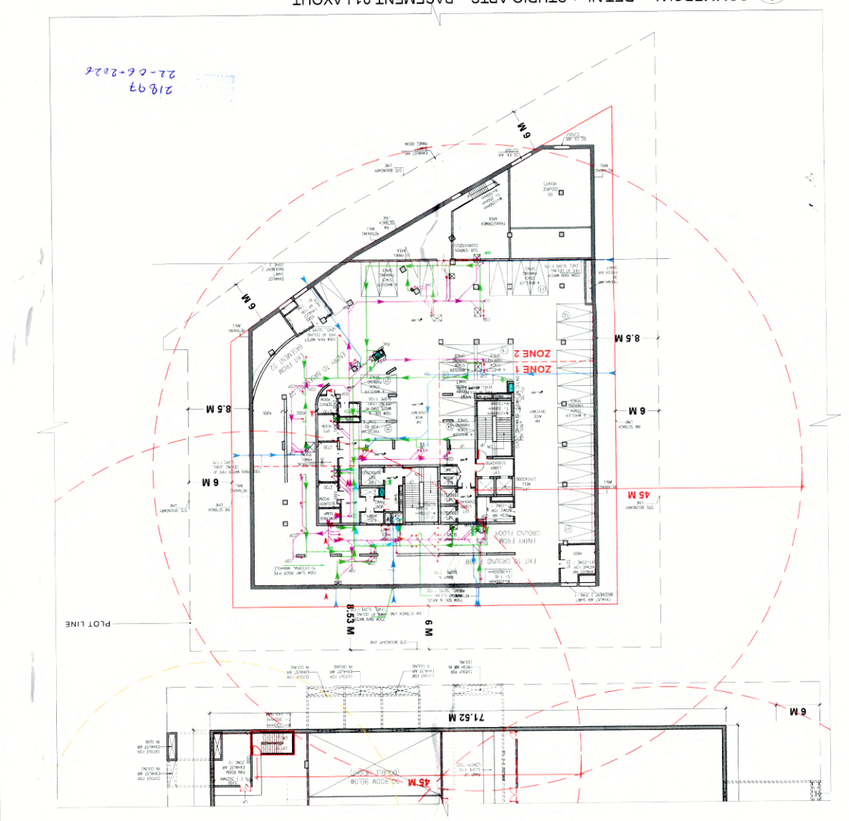


DOOR & WINDOW (SLIDING)				
ROUGH OPENINGS (MASONRY)				
Tags	Width	Height	Lintel	Sill
GL1	1600	2250	2250	0
GL2	4775	2250	2250	0
GL3	1800	2250	2250	0
GL4	3015	2250	2250	0
GL5	1940	2250	2250	0
GL6	2990	2250	2250	0
GL7	3040	2250	2250	0
GL8	1870	2250	2250	0
GL9	2175	2250	2250	0
GL10	6230	2250	2250	0
GL11	4175	2250	2250	0
GL12	2255	2250	2250	0
GL13	2250	2250	2250	0

FIRE DOORS				
ROUGH OPENINGS (MASONRY)				
Tags	Width	Height	Lintel	Sill
FD1	1200	2250	2250	0
FD2	900	2100	2250	150
FD3	1000	2250	2250	0
FD4	1000	2250	2250	0
FD5	1500	2250	2250	0
FD6	2000	2250	2250	0
FD7	2400	2250	2250	0
FD8	3500	2250	2250	0

PARKING SLOTS-LEGEND
JOCKEY PARKING SLOT
PRIMARY PARKING SLOT
STACKED PARKING SLOT

NOTE:
1. JOCKEY TO BE PROVIDED TO A SINGLE UNIT OWNER. JOCKEY ARE NOT COUNTED IN TOTAL PARKING NUMBER
2. TRAVELING DISTANCE NOT MORE THAN 45M FROM ANY POINT

PARKING UUMBERS

LEVEL	RESIDENTIAL		COMMERCIAL	
	MAIN PARKING		STACKED PARKING	TOTAL NOS.
B1	724	28	28	56
B2	758	37	37	74

NOTES:

Rejected Part(s)

SUBMISSION DRAWINGS
FOR APPROVAL AND STAMPING

Title & Typological Building Plan
Revised / Proposed building plan for Mixed Land use Colony (955 Residential and 5% Commercial) under TOD policy over an area measuring 14.30625 acres in the revenue estate of village Roygbar Sector-69 Gurugram being developed by Godrej Properties Ltd.
(Lic No151 of 2023 Dated 20-07-2023)

DEVELOPER
Godrej Properties Ltd.
PROPERTIES

DEVELOPER'S SIGNATURE :

AUTHORIZED SIGNATORY

ARCHITECT'S SIGNATURE :

DRAWING NAME
BASEMENT 01 LAYOUT

DRAWING NO.
S-03

SCALE 1:400

DATE 05.11.2023

ARCHITECT
MORPHOGENESIS
41, Industrial Estate, Okhla Phase - III,
New Delhi 110020
TEL: 91 11 41628070
E Mail: studio@morphogenesis.org

CONSULTING STRUCTURAL ENGINEER
WHITBY WOOD

CONSULTING MEP
PROJON

CONSULTING LANDSCAPE ARCHITECT
MORPHOGENESIS
41, Industrial Estate, Okhla Phase - III,
New Delhi 110020
TEL: 91 11 41628070
E Mail: studio@morphogenesis.org

KEY PLAN