S.T.P.(HQ) Member Secretary B.P.A.C.

S.T.P.(G) Member B.P.A.C.

C.T.P.(HR) Chairman B.P.A.C.

DTP(HQ)

ATP(HQ)

JD.

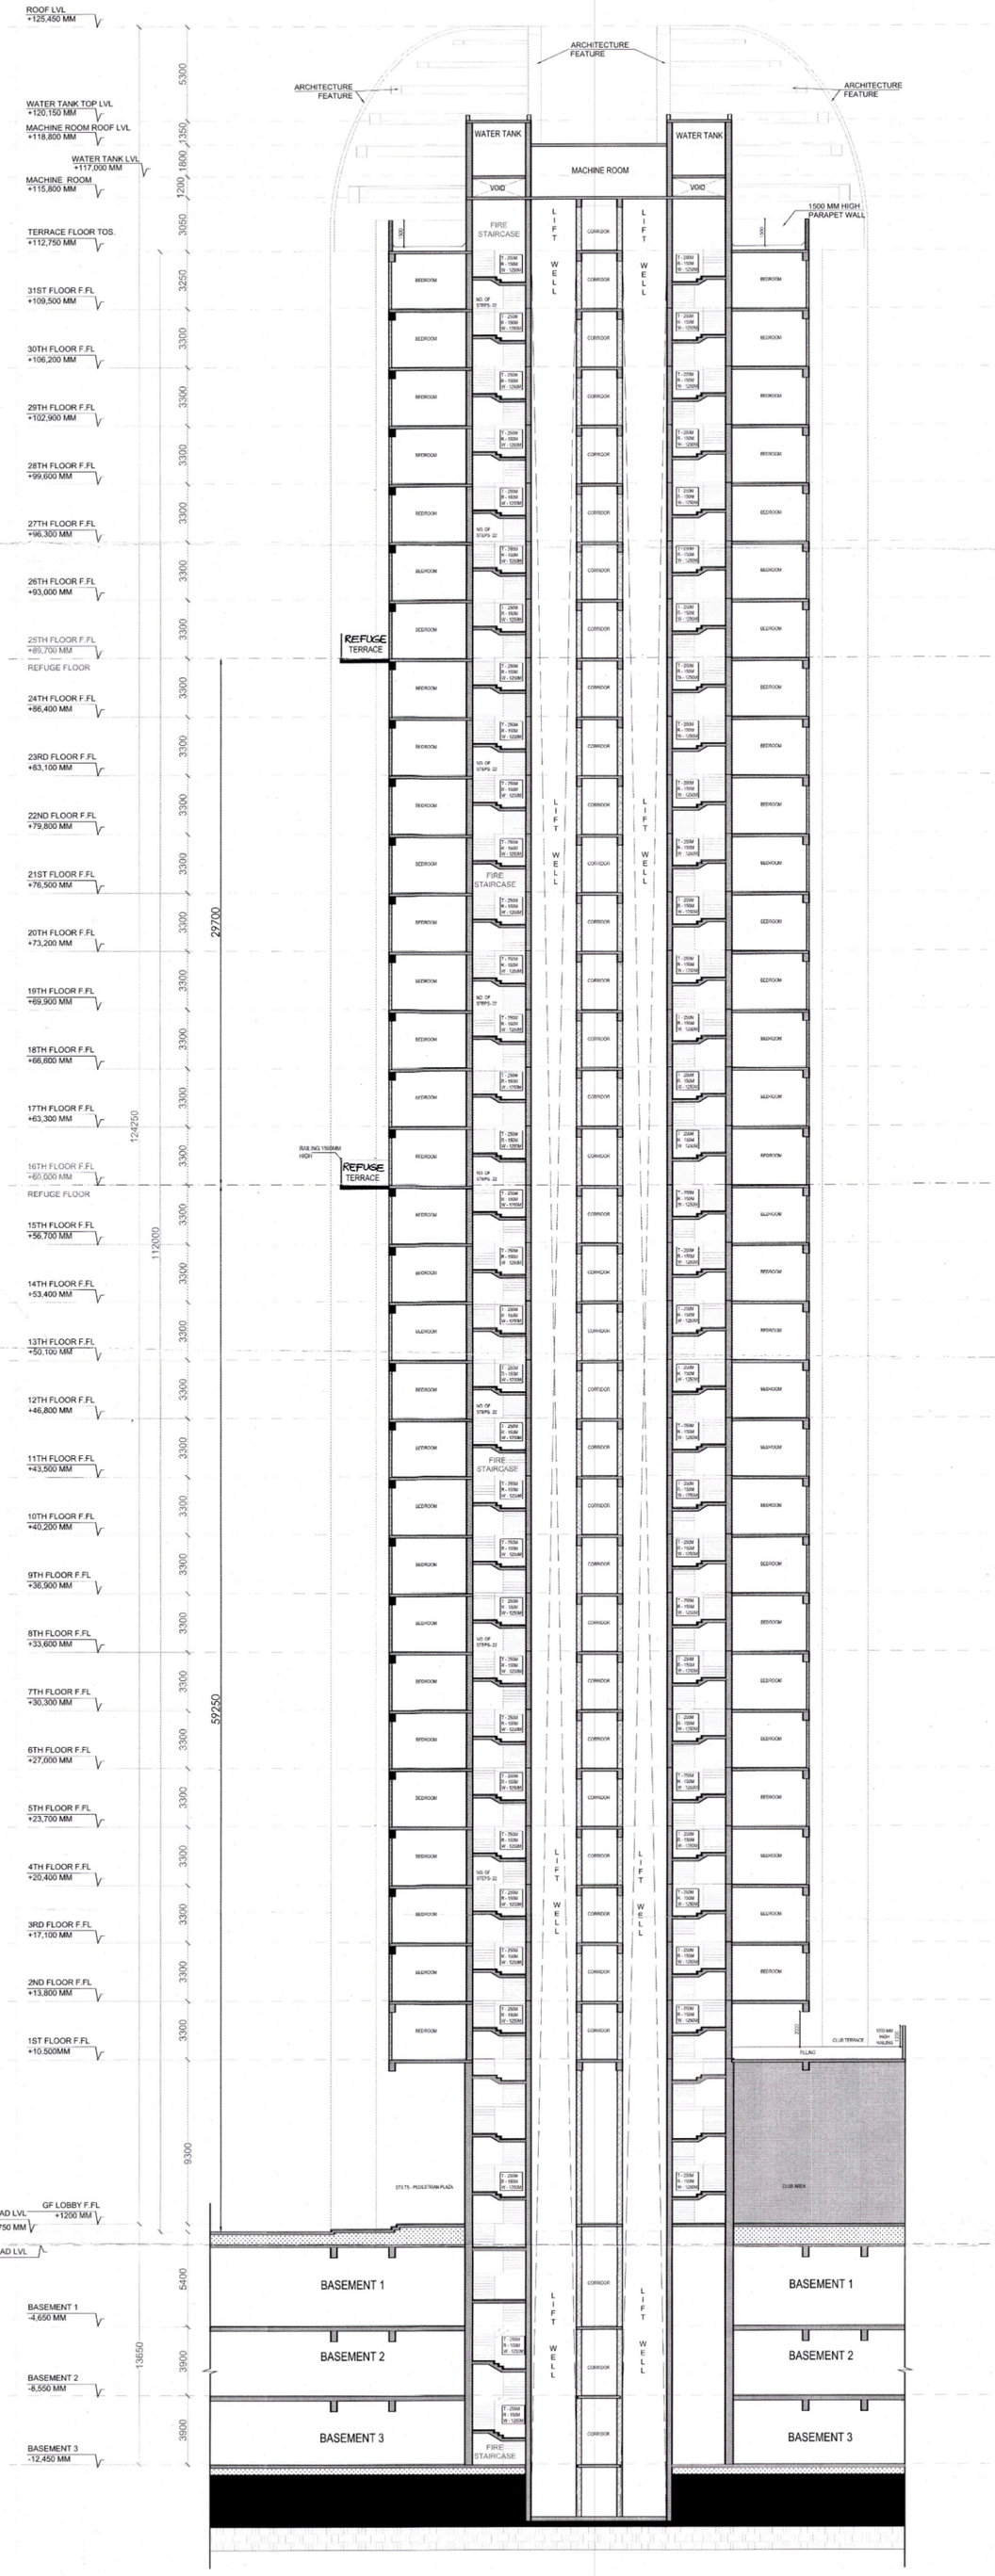
ATP

PA(HQ)

AD (T) (HQ) Member BPAC

FSO, (HQ) Member BPAC

SANCTIONED
TO BE READ WITH THIS OFFICE
MEMO NO.:
DATED :


ROOF LVL +125,450 MM
WATER TANK TOP LVL +120,150 MM
MACHINE ROOM ROOF LVL +118,800 MM
WATER TANK LVL +117,000 MM
MACHINE ROOM +115,800 MM
TERRACE FLOOR TOS. +112,750 MM
31ST FLOOR F.FL +109,500 MM
30TH FLOOR F.FL +106,200 MM
29TH FLOOR F.FL +102,900 MM
28TH FLOOR F.FL +99,600 MM
27TH FLOOR F.FL +96,300 MM
26TH FLOOR F.FL +93,000 MM
25TH FLOOR F.FL +89,700 MM
REFUGE FLOOR
24TH FLOOR F.FL +86,400 MM
23RD FLOOR F.FL +83,100 MM
22ND FLOOR F.FL +79,800 MM
21ST FLOOR F.FL +76,500 MM
20TH FLOOR F.FL +73,200 MM
19TH FLOOR F.FL +69,900 MM
18TH FLOOR F.FL +66,600 MM
17TH FLOOR F.FL +63,300 MM
16TH FLOOR F.FL +60,000 MM
REFUGE FLOOR
15TH FLOOR F.FL +56,700 MM
14TH FLOOR F.FL +53,400 MM
13TH FLOOR F.FL +50,100 MM
12TH FLOOR F.FL +46,800 MM
11TH FLOOR F.FL +43,500 MM
10TH FLOOR F.FL +40,200 MM
9TH FLOOR F.FL +36,900 MM
8TH FLOOR F.FL +33,600 MM
7TH FLOOR F.FL +30,300 MM
6TH FLOOR F.FL +27,000 MM
5TH FLOOR F.FL +23,700 MM
4TH FLOOR F.FL +20,400 MM
3RD FLOOR F.FL +17,100 MM
2ND FLOOR F.FL +13,800 MM
1ST FLOOR F.FL +10,500MM
GF LOBBY F.FL +1200 MM
INT. ROAD LVL +750 MM
EXT ROAD LVL ±00 MM
BASEMENT 1 -4,650 MM
BASEMENT 2 -8,550 MM
BASEMENT 3 -12,450 MM
5300
1350
1800
1200
3050
3250
3300
3300
3300