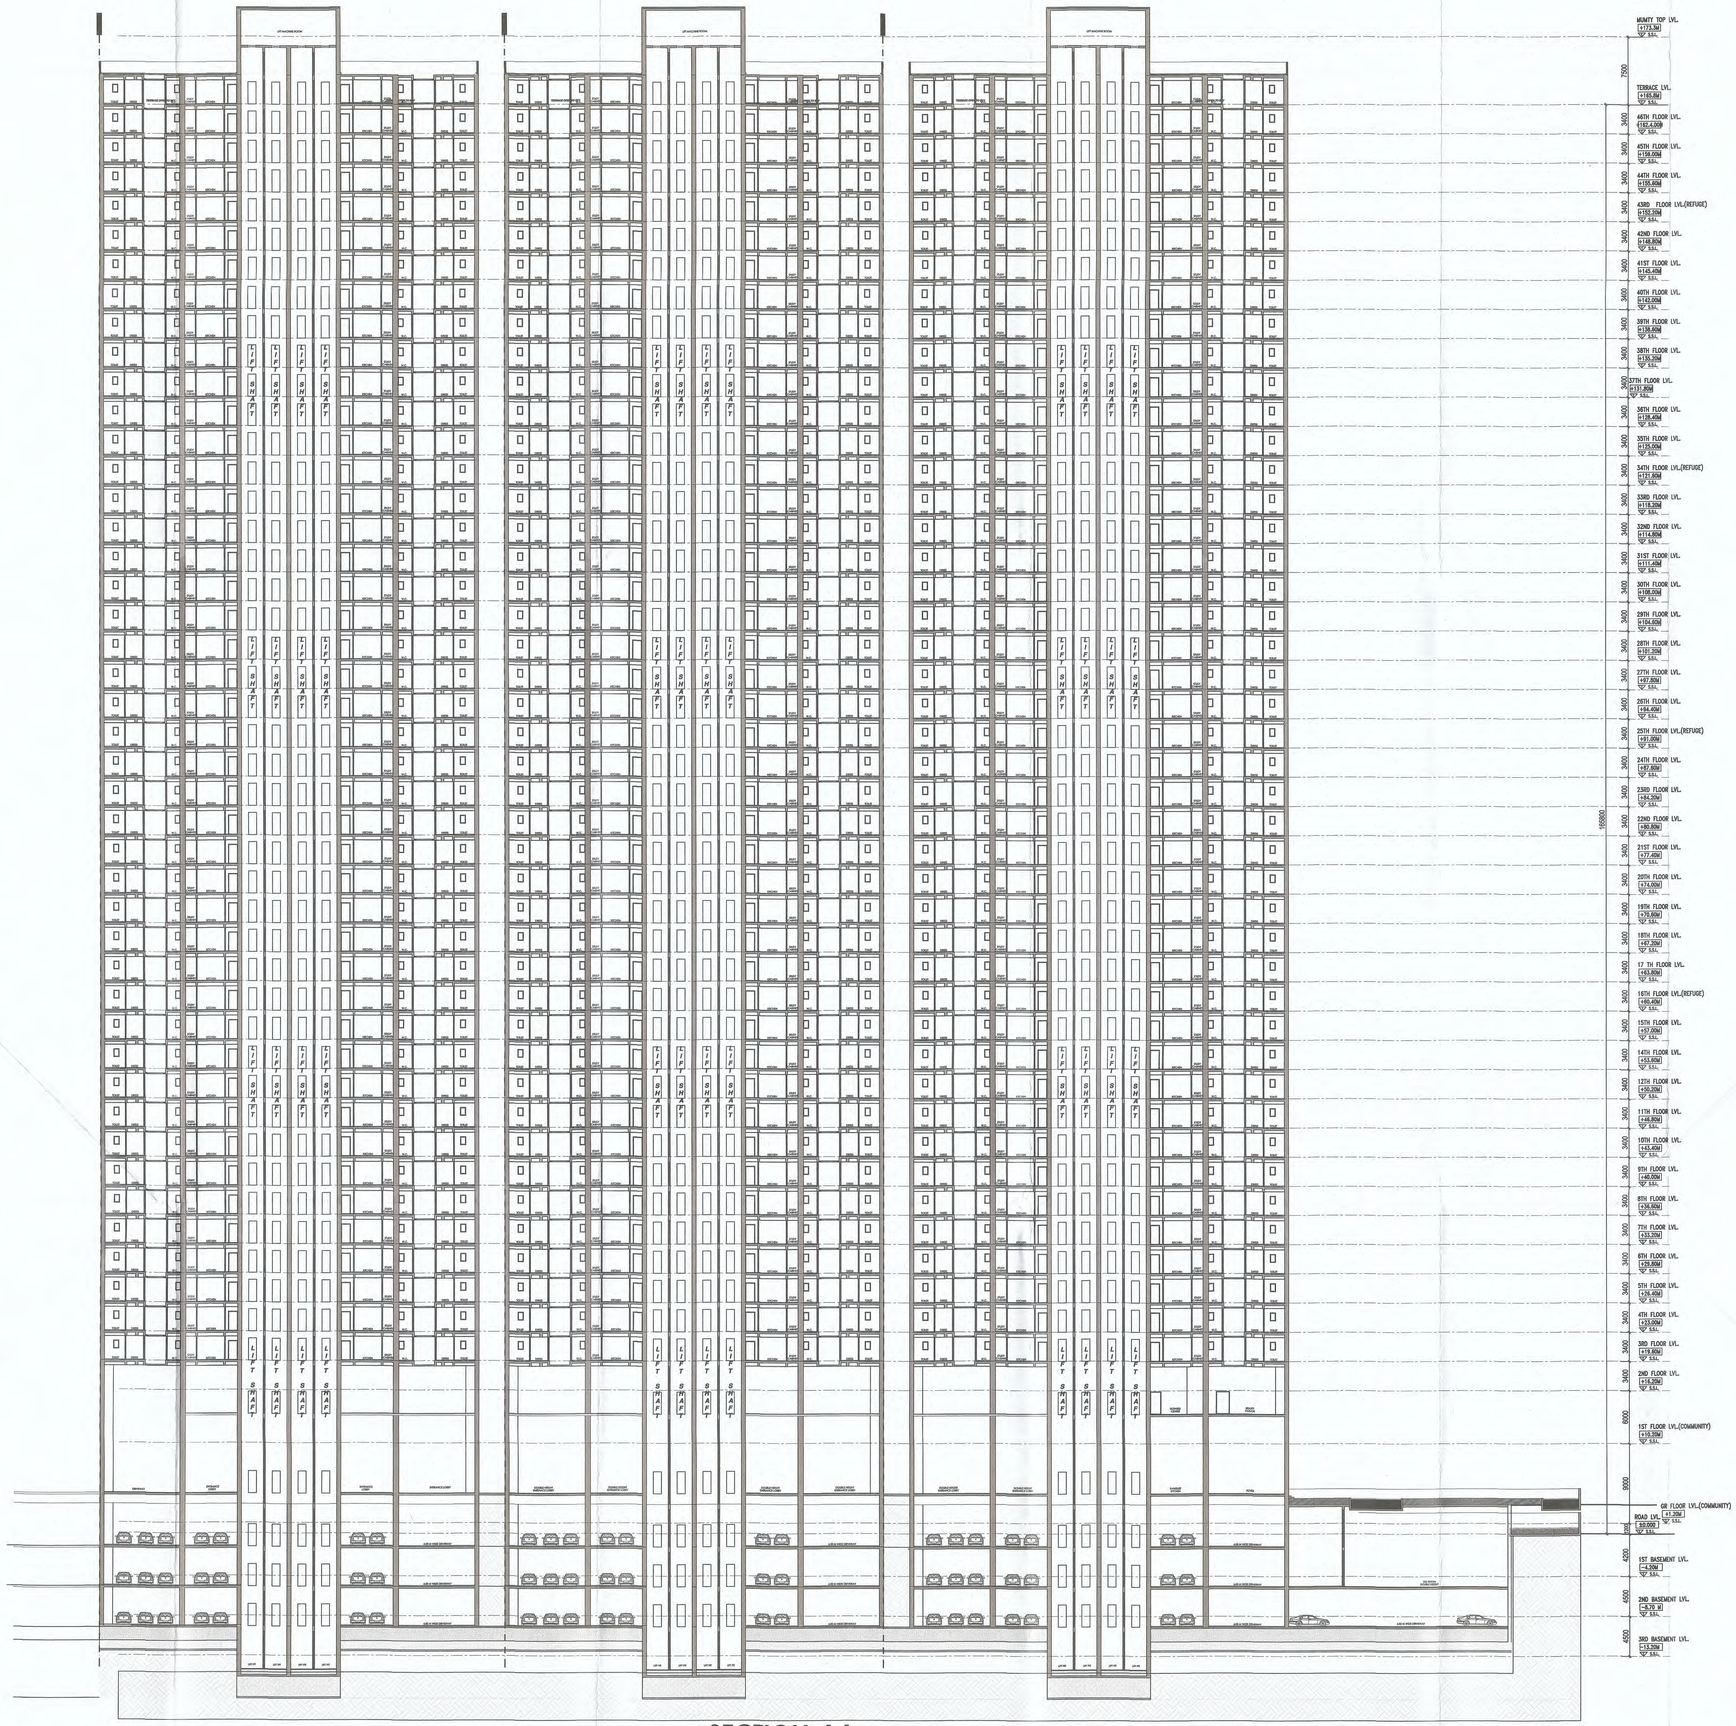

SECTION-AA

PROPOSED PLAN OF GROUP HOUSING COLONY FOR AN AREA MEASURING 4.525 ACRES UNDER TOD POLICY DATED 09.02.2016(LICENSE NO . 155 OF 2023 DATED 03.08.2023) IN SECTOR-71 ,GURUGRAM MANESAR URBAN COMPLEX BEING DEVELOPED BY PYRAMID INFRATECH PVT. LTD.

DTP (HQ) | S.T.P.(HQ) Member BPAC | S.T.P.(G) Member BPAC | CTP (HQ) Chairman BPAC

SANCTIONED TO BE READ WITH THIS OFFICE MEMO NO.: PP-1614/JD(RA)/2024/7274 DATED : 11-06-2024

Consultant Architect

ATP(HQ) | JD. | P.A. | A.T.P.

Ram Avtar Bassi JD(HQ)

DRAWING TITLE :

SECTION-AA

NORTH :-

SCALE :-

1:200

OWNER SIGN :-

Pyramid Infratech Pvt. Ltd.
Authorized Signatory

ARCH. SIGN :-

VIVEK SINGH RAO
B. Arch, M.C.A., F.I.I.A.
C.O.A. Reg. No. CA/92/5040
RAO AND ASSOCIATE
374, U.V., Ph-IV, Gurgaon-15
Ph:- 2347706,07, 9811130567

PROJECT NO.	DRG. NO.
RA-5032	A-19
	DATE SEPT.-2023
DRAWN BY:- RISHI	CKD. BY :- V.S. RAO

DESIGN CONSULTANT ARCHITECT

Architect Hafeez Contractor
29 Bank Street, Bombay 400 023. Tel.2661920

DLC (HQ) Member BPAC

PRINCIPAL CONSULTANT ARCHITECT

RAO AND ASSOCIATE

ARCHITECTS PLANNERS ENGINEERS INTERIORS VALUERS
374,UDYOG VIHAR,PHASE--4,SEC-18 GURGAON.HARYANA(INDIA)
PH. (0124) - 4569374, EMAIL:- roaarchitects@gmail.com

THIS DRAWING IS THE PROPERTY OF RAO & ASSO. IT SHALL NOT BE PRODUCED COPIED, USED IN ANY MANNER OR HANDED OVER TO ANY OTHER PERSON OR PARTY WITHOUT THE PRIOR PERMISSION OF RAO & ASSOCIATES.