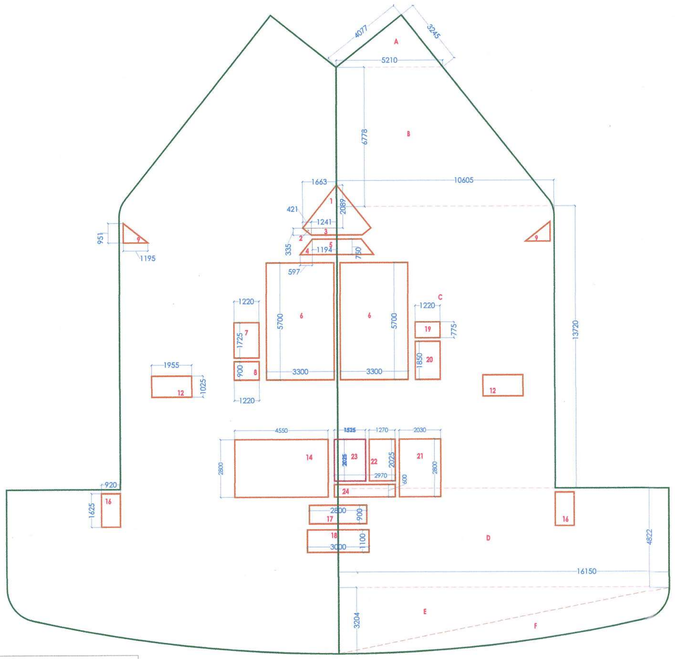

S.NO.	LENGTH	WIDTH		NOS	AREA
A	3.245	4.077	0.5	2	13.230
B	7.907	6.778	1	2	107.187
C	10.605	13.72	1	2	291.001
D	4.822	16.15	1	2	155.751
E	3.204	16.15	0.5	2	51.745
F		PLINE		2	30.640
		TOTAL			649.554

DEDUCTION

S.NO.	LENGTH	WIDTH		NOS	AREA
1	1.663	2.089	0.5	2	3.474
2	0.335	0.421	0.5	2	0.141
3	1.214	0.335	1	2	0.813
4	0.597	0.75	0.5	2	0.448
5	1.194	0.75	1	2	1.791
6	3.3	5.7	1	2	37.620
7	1.22	1.725	1	1	2.105
8	0.9	1.22	1	1	1.098
9	1.195	0.951	0.5	2	1.136
12	1.025	1.955	1	2	4.008
14	4.55	2.8	1	1	12.740
16	0.92	1.625	1	2	2.990
17	0.9	2.8	1	1	2.520
18	1.1	3	1	1	3.300
19	1.22	0.775	1	1	0.946
20	1.85	1.22	1	1	2.257
21	2.03	2.8	1	1	5.684
22	1.27	2.025	1	1	2.572
23	1.525	2.025	1	1	3.088
24	0.6	2.97	1	1	1.782
		TOTAL			90.512

SHAFT AREA	34.468
FAR	559.042
STAIR AREA	37.620
LIFT AREA	18.424

DOOR SCHEDULE-TYP FLOOR

Type Mark	Width	Height
D1	1000	2400
D2	800	2400
D3	750	2400
FD1	1200	2700
FD2	1200	2400
FD3	700	2300
FD7	900	1200
FDS	600	1200
GD4	800	3000
OP1	750	2400
OP3	650	2100

GSD	VARIES AS/PLAN	3000
GSD2	VARIES AS/PLAN	3000

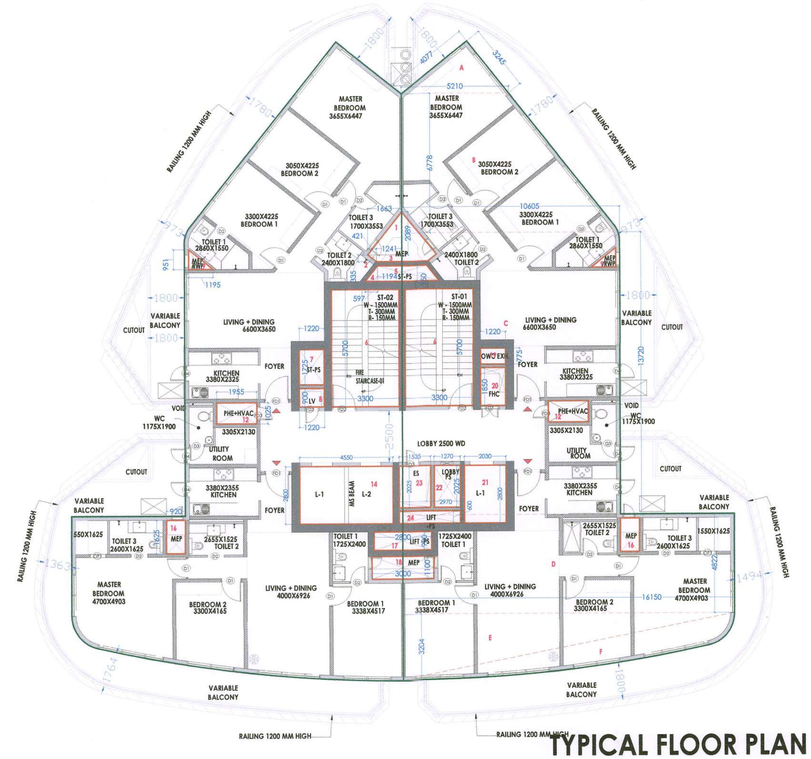

TYPICAL FLOOR PLAN

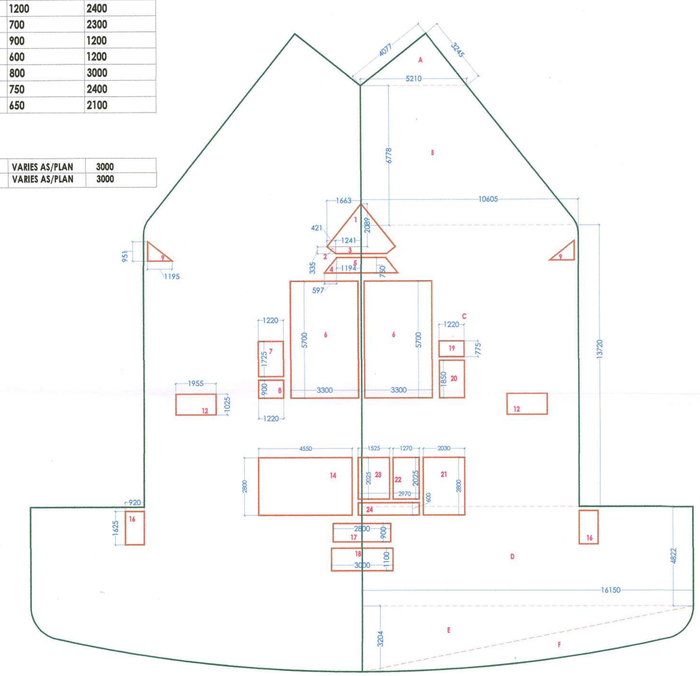

S.NO.	LENGTH	WIDTH		NOS	AREA
A	3.245	4.077	0.5	2	13.230
B	7.907	6.778	1	2	107.187
C	10.605	13.72	1	2	291.001
D	4.822	16.15	1	2	155.751
E	3.204	16.15	0.5	2	51.745
F		PLINE		2	30.640
		TOTAL			649.554

DEDUCTION

S.NO.	LENGTH	WIDTH		NOS	AREA
1	1.663	2.089	0.5	2	3.474
2	0.335	0.421	0.5	2	0.141
3	1.214	0.335	1	2	0.813
4	0.597	0.75	0.5	2	0.448
5	1.194	0.75	1	2	1.791
6	3.3	5.7	1	2	37.620
7	1.22	1.725	1	1	2.105
8	0.9	1.22	1	1	1.098
9	1.195	0.951	0.5	2	1.136
12	1.025	1.955	1	2	4.008
14	4.55	2.8	1	1	12.740
16	0.92	1.625	1	2	2.990
17	0.9	2.8	1	1	2.520
18	1.1	3	1	1	3.300
19	1.22	0.775	1	1	0.946
20	1.85	1.22	1	1	2.257
21	2.03	2.8	1	1	5.684
22	1.27	2.025	1	1	2.572
23	1.525	2.025	1	1	3.088
24	0.6	2.97	1	1	1.782
		TOTAL			90.512

SHAFT AREA	34.468
FAR	559.042
STAIR AREA	37.620
LIFT AREA	18.424

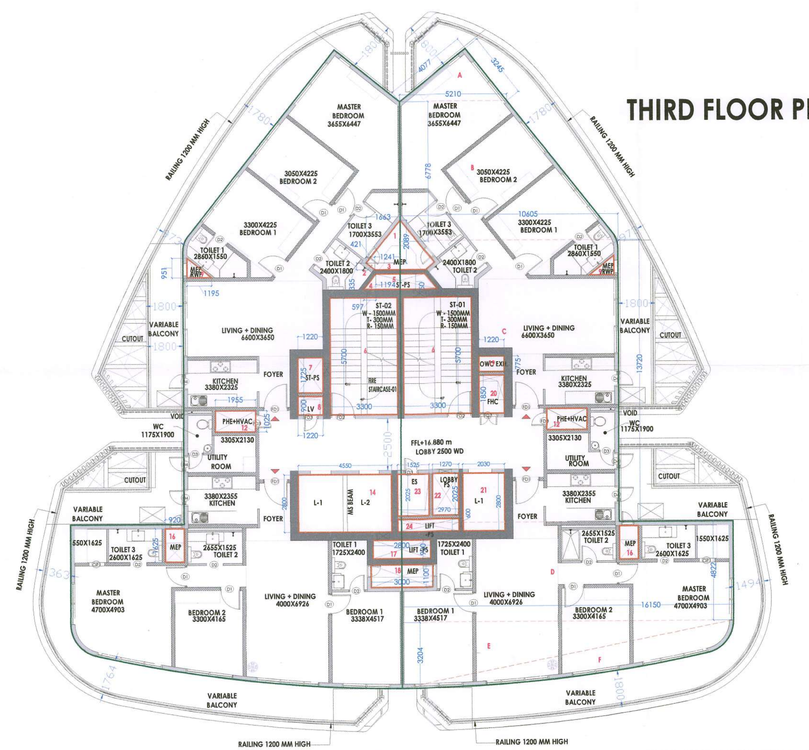

THIRD FLOOR PLAN

Client

ELDECO

ELDECO INFRASTRUCTURE & PROPERTIES LTD.
201-212, 2nd Floor, Splendor Forum,
Jasola District Centre
New Delhi - 110 025

Building Plans Sanction [illegible] shall be valid for five year only
To be read with Memo No. 1642
Dated 16/01/2026

Owner

For Eldeco Infrastructure & Properties Ltd.

Authorised Signatory

Chairman Building Plan Committee cum Senior Town Planner
HSIIDC, IMT Manesar

Architect

Tarkeep Sharma
TARDEEP SHARMA Architect CA/2021/127203
Recommended for Sanction
ATP
H. Dhillon

1. EV CHARGING POINTS SHALL BE PROVIDED AS PER NORMS

2. PROJECT SHALL BE COMPLIED WITH 100% EMERGENCY POWER BACK-UP FOR EMERGENCY LIGHTING & SERVICES

3. ALL RCC RPPF SLAB OVER BASEMENT PORTION UNDER VEHICLUAR MOVEMENTS SHALL BE STRUCTURALLY DESIGNED TO BEAR THE LOAD OF FIRE TENDER WITH A LOAD CAPACITY OF 45 TON.

GENERAL Notes
1. Unless otherwise mentioned all dimensions are in Millimeters.
2. Unless otherwise mentioned all levels including finished floor levels are in Meters.
3. Unless otherwise mentioned all dimensions are shown exclusive of finishes & frames.
4. Dimensions are not to be scaled from the drawing.
5. Any discrepancies, either between written dimensions and site dimensions or within these drawings should be brought to the immediate attention of the consultant before executing the works.
6. This drawing is to be read in conjunction with all other documentation forming the construction document.

No	Date	Description

Revisions

Drawing Status

SUBMISSION DRAWING

PROPOSED BUILDING PLAN OF RESIDENTIAL GROUP HOUSING OF GH-03A SITE AREA MEASURING 2.70 ACRES IN SECTOR-80, IMT MANESAR BEING DEVELOPED BY M/S ELDECO INFRASTRUCTURES & PROPERTIES LTD.

Project Name
ELDECO TERRA & SOL

HOUSING AT MANESAR

Project Address
G.H. 3A, Sector80(Residential) Pocket-1, Manesar

Drawing Title

THIRD FLOOR PLAN
TYPICAL FLOOR PLAN

Project No

Scale 1 : 75

Date JUNE 27/2025

Drawing No | Revision

SA A110 08