
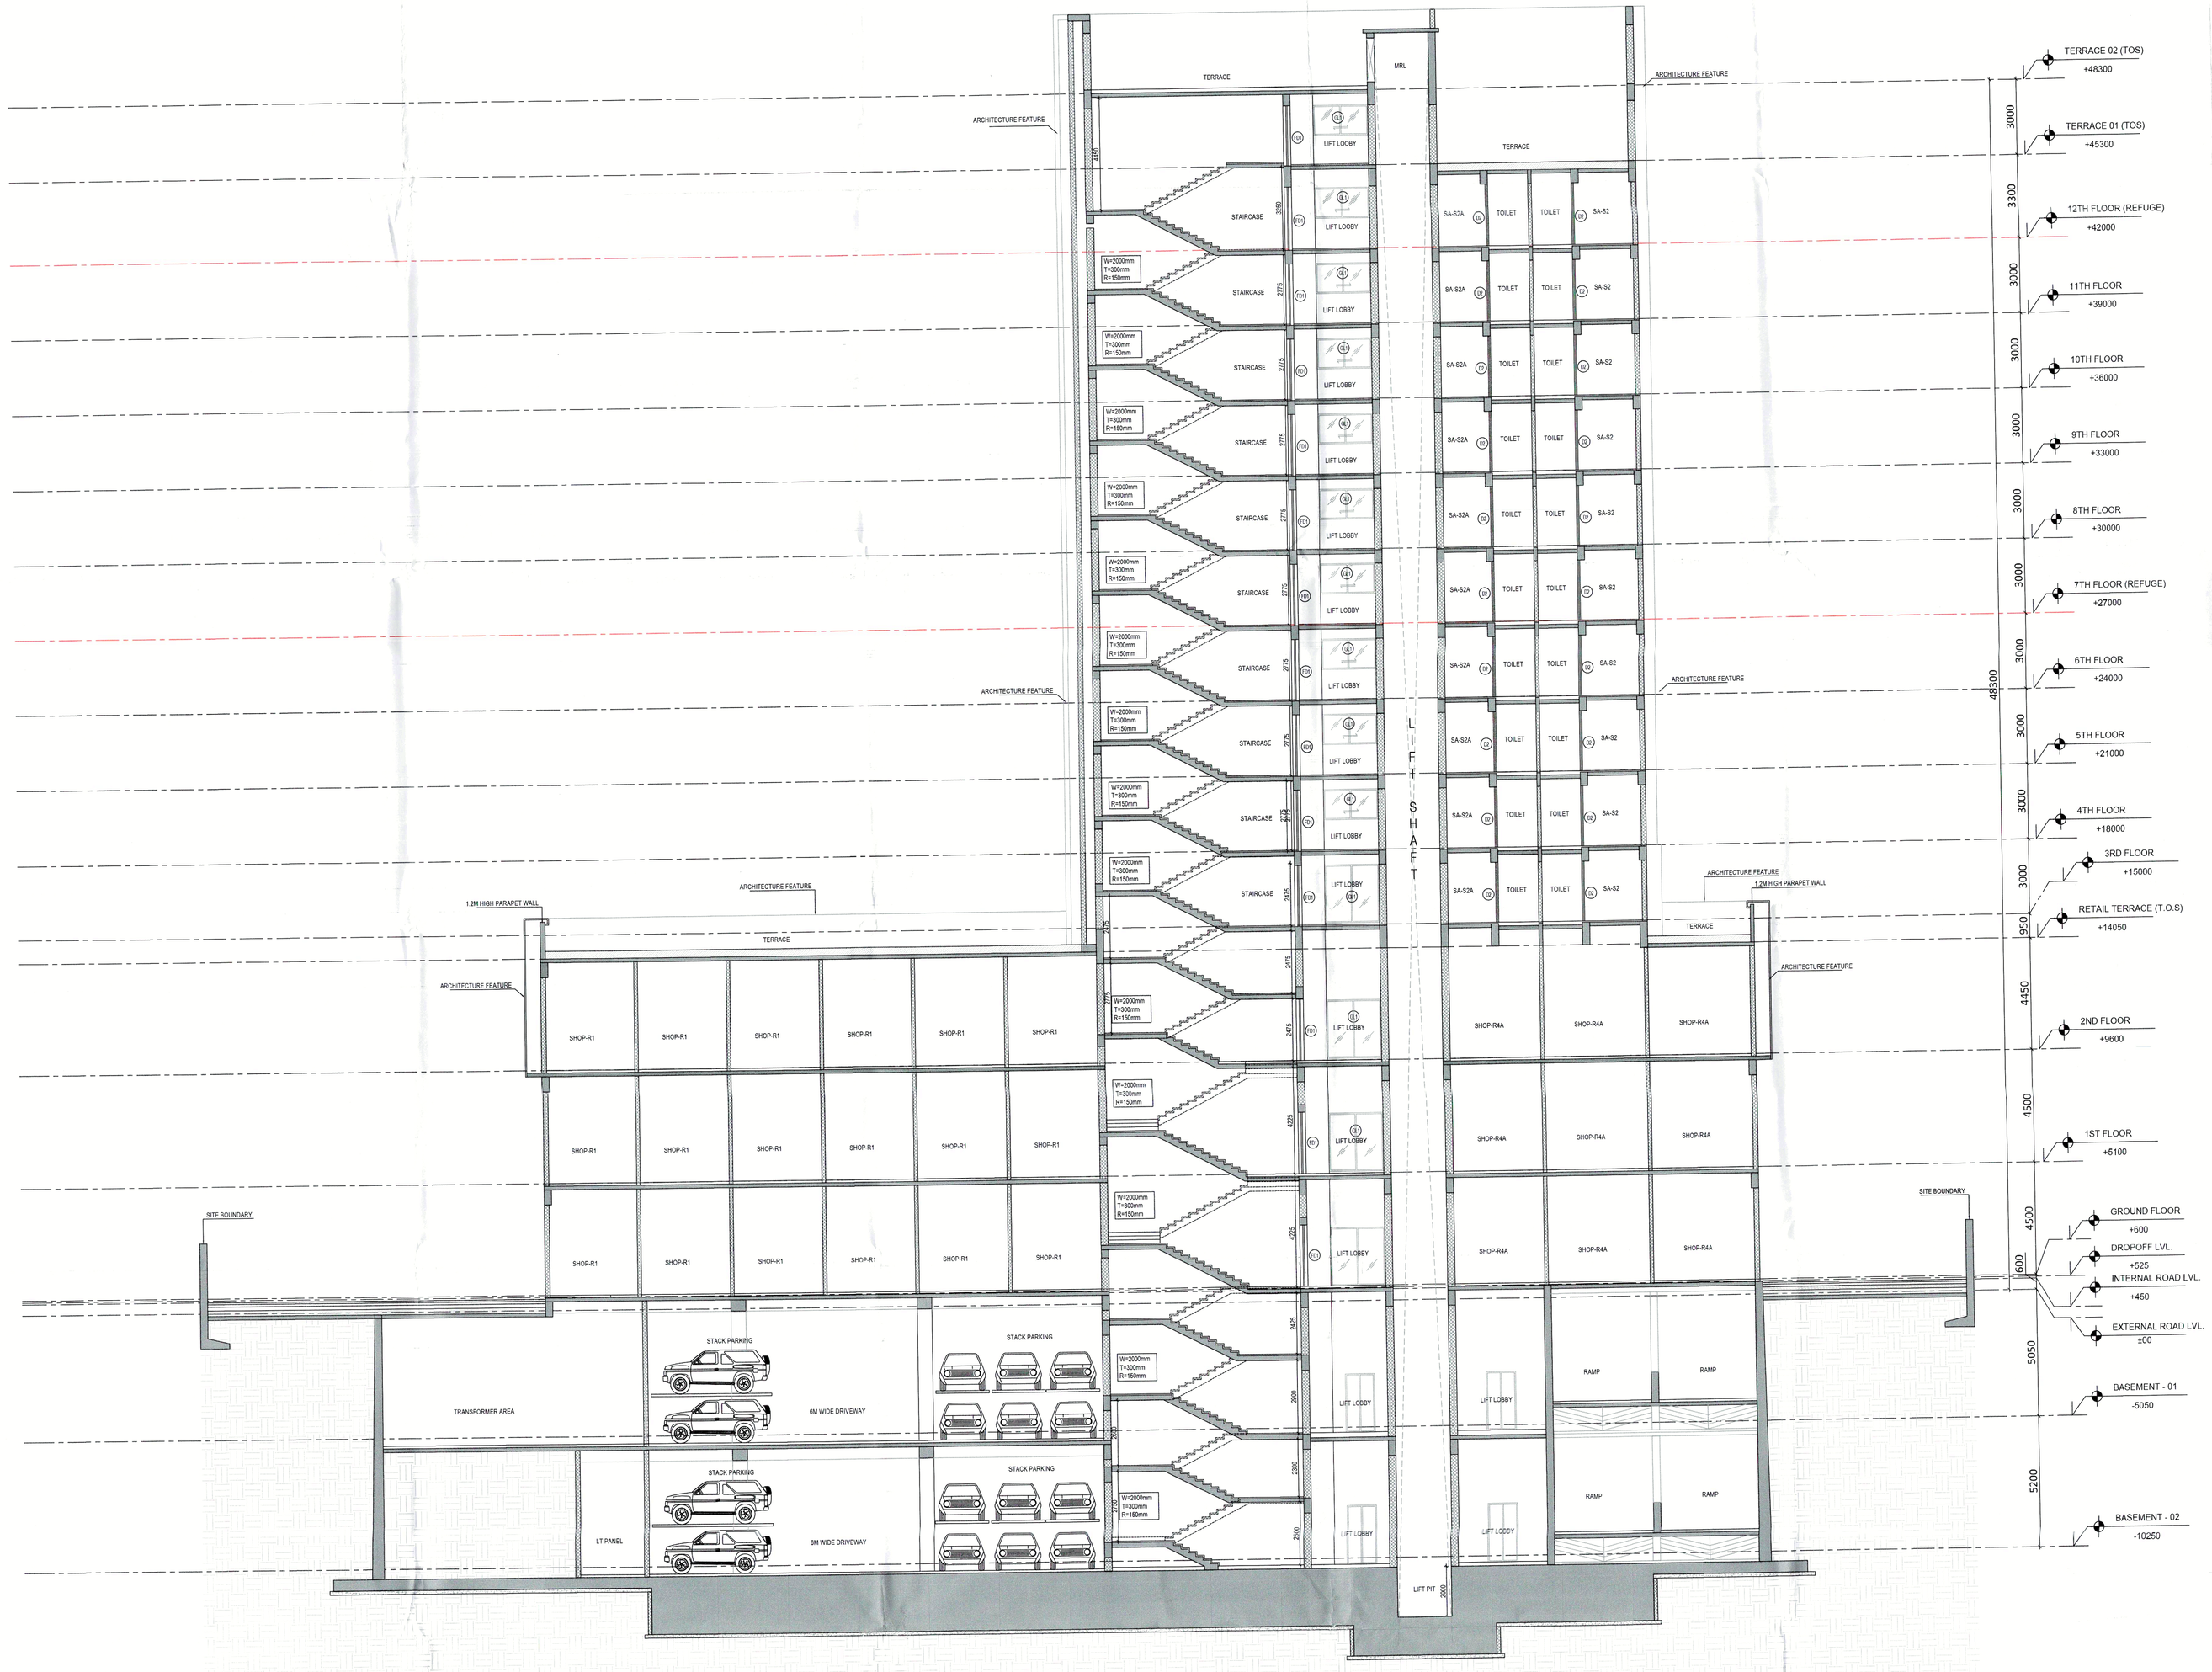


1 COMMERCIAL AND RETAIL – SECTION B
1:100

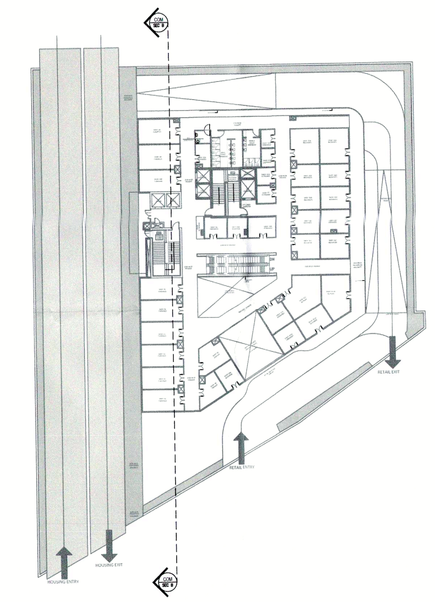

KEY PLAN

SUBMISSION DRAWINGS

FOR APPROVAL AND STAMPING

This is a PROVISIONAL BUILDING PLAN approved subject to the conditions mentioned in the NOC issued by DTP(HQ)
Ashish Mehra, Manohar, Rajesh Dutt, Vishal Gupta, Ajay Kumar, Rajesh Dutt, Sonia
BPAC, BPAC, BPAC, DTP(HQ), ATP(HQ), AD, P.A., ATP
TO BE READ WITH LETTER OF NOC NO. : 210/97
DATED : 22-05-2026

NOTES:

ARCHITECT

MORPHOGENESIS
41, Industrial Estate, Okhla Phase - III,
New Delhi 110020
TEL: 91 11 41828070
E Mail: studio@morphogenesis.org

CONSULTING STRUCTURAL ENGINEER

WHITBY WOOD
WHITBY WOOD PRITAMDAS(I)
Unit 1101, Lodha Supremus, Soul Vihar Road, Powai, Andheri (East), Mumbai - 400072, India
T +91 9820 186815
m.pritam@pasi@whitbywood.com

CONSULTING MEP

PROION
Proion Consultants Private Limited
A-1/3, Safdarjung Enclave, Ground Floor, New Delhi - 110029, India.
Telephone : 011-2632 4400
E-mail : info@proion.net
Web : www.proion.net

CONSULTING LANDSCAPE ARCHITECT

MORPHOGENESIS
41, Industrial Estate, Okhla Phase - III,
New Delhi 110020
TEL: 91 11 41828070
E Mail: studio@morphogenesis.org

KEY PLAN

PROJECT

Revised / Proposed building plan for Mixed Land Use Colony (95% Residential and 5% Commercial) under TOD policy over an area measuring 14.20625 acres in the revenue estate of village Hayatpur Sector-89, Gurugram being developed by Godrej Properties Ltd.
(Lic No151 of 2023 Dated 20-07-2023)

DEVELOPER

Godrej Properties Ltd.
Unit No. 02, 5th Floor, Godrej One, Pirojshanagar, Vikhroli East, Mumbai - 400 079.

PROPERTIES

DEVELOPER'S SIGNATURE :

AUTHORIZED SIGNATORY

ARCHITECT'S SIGNATURE :

DRAWING NAME

COMMERCIAL AND RETAIL
SECTION B

DRAWING NO.

S-78B

SCALE	1:100
DATE	05.11.2025