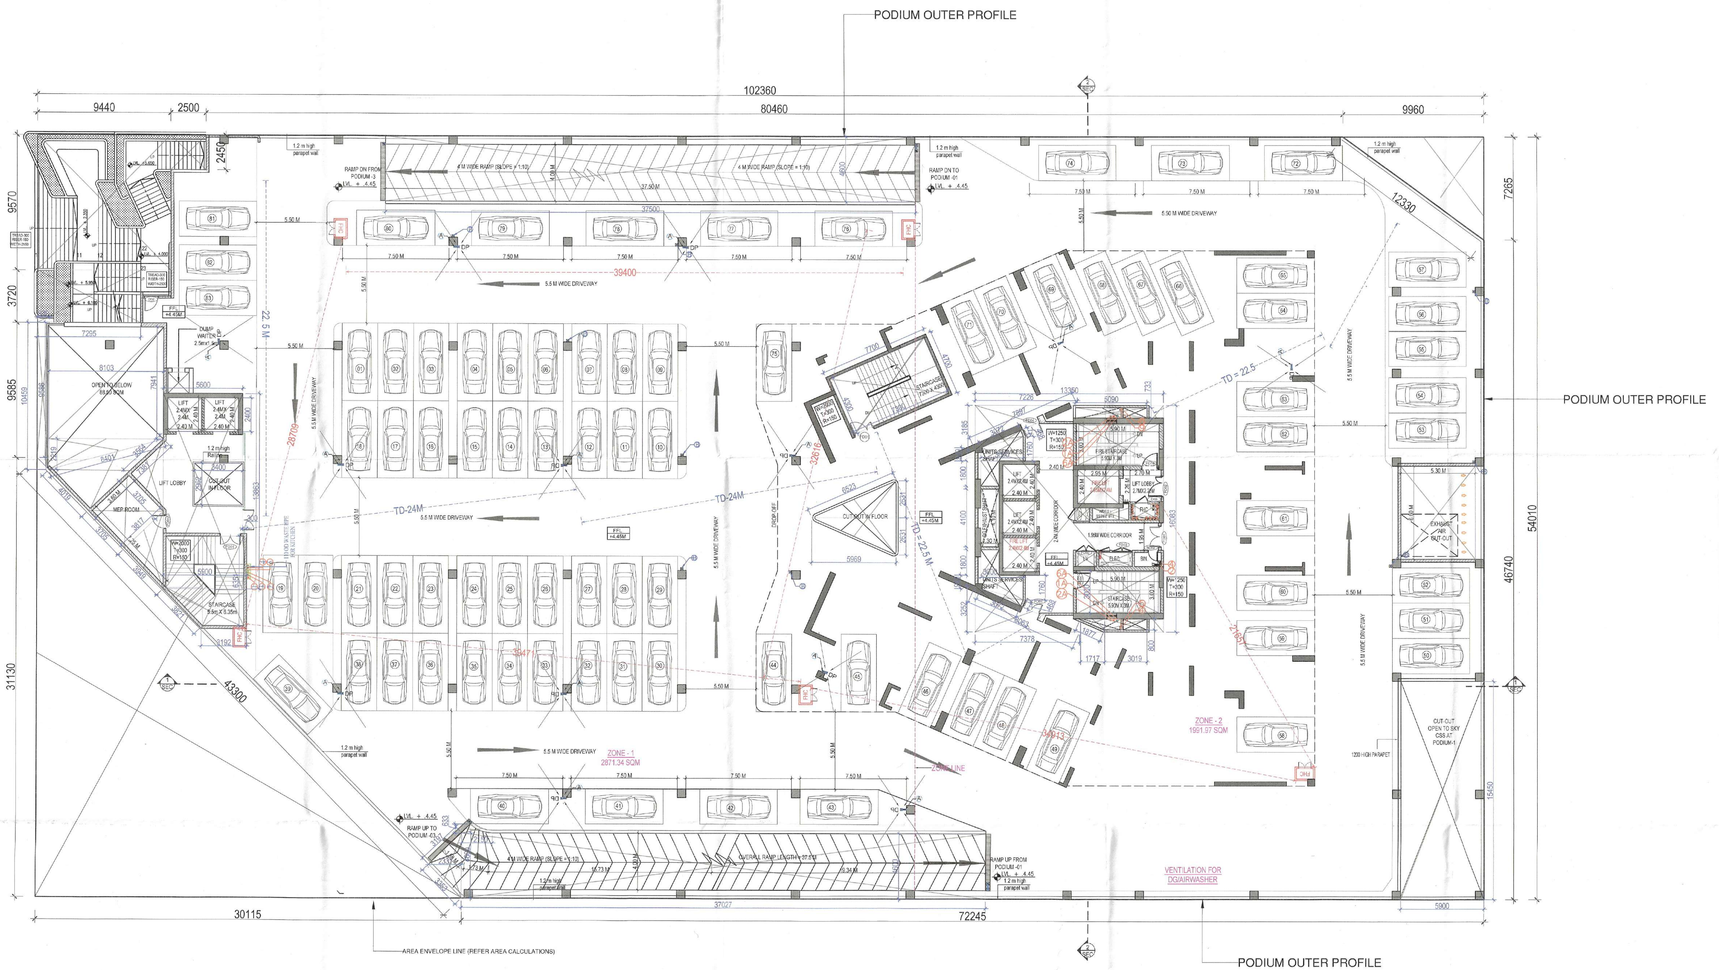
PODIUM OUTER PROFILE
102360
80460
9960
9440
2500
12330
7265
54010
46740
31130
9570
3720
9585
2450
43300
30115
72245
37027
39400
37500
PODIUM OUTER PROFILE
AREA ENVELOPE LINE (REFER AREA CALCULATIONS)
PODIUM OUTER PROFILE
6.50 M WIDE DRIVEWAY
5.50 M WIDE DRIVEWAY
5.5 M WIDE DRIVEWAY
TD-24M
TD-22.5M
RAMP ON FROM PODIUM -3
RAMP ON TO PODIUM -01
RAMP UP TO PODIUM -01
RAMP UP FROM PODIUM -01
4 M WIDE RAMP (SLOPE = 1:10)
OVERALL RAMP LENGTH 37.50
ZONE - 1
2871.34 SQM
ZONE - 2
1951.37 SQM
LIFT LOBBY
OPEN TO BELOW
OPEN TO BELOW
LIFT LOBBY
LIFT MACHINE ROOM
OHT
OHT
OHT