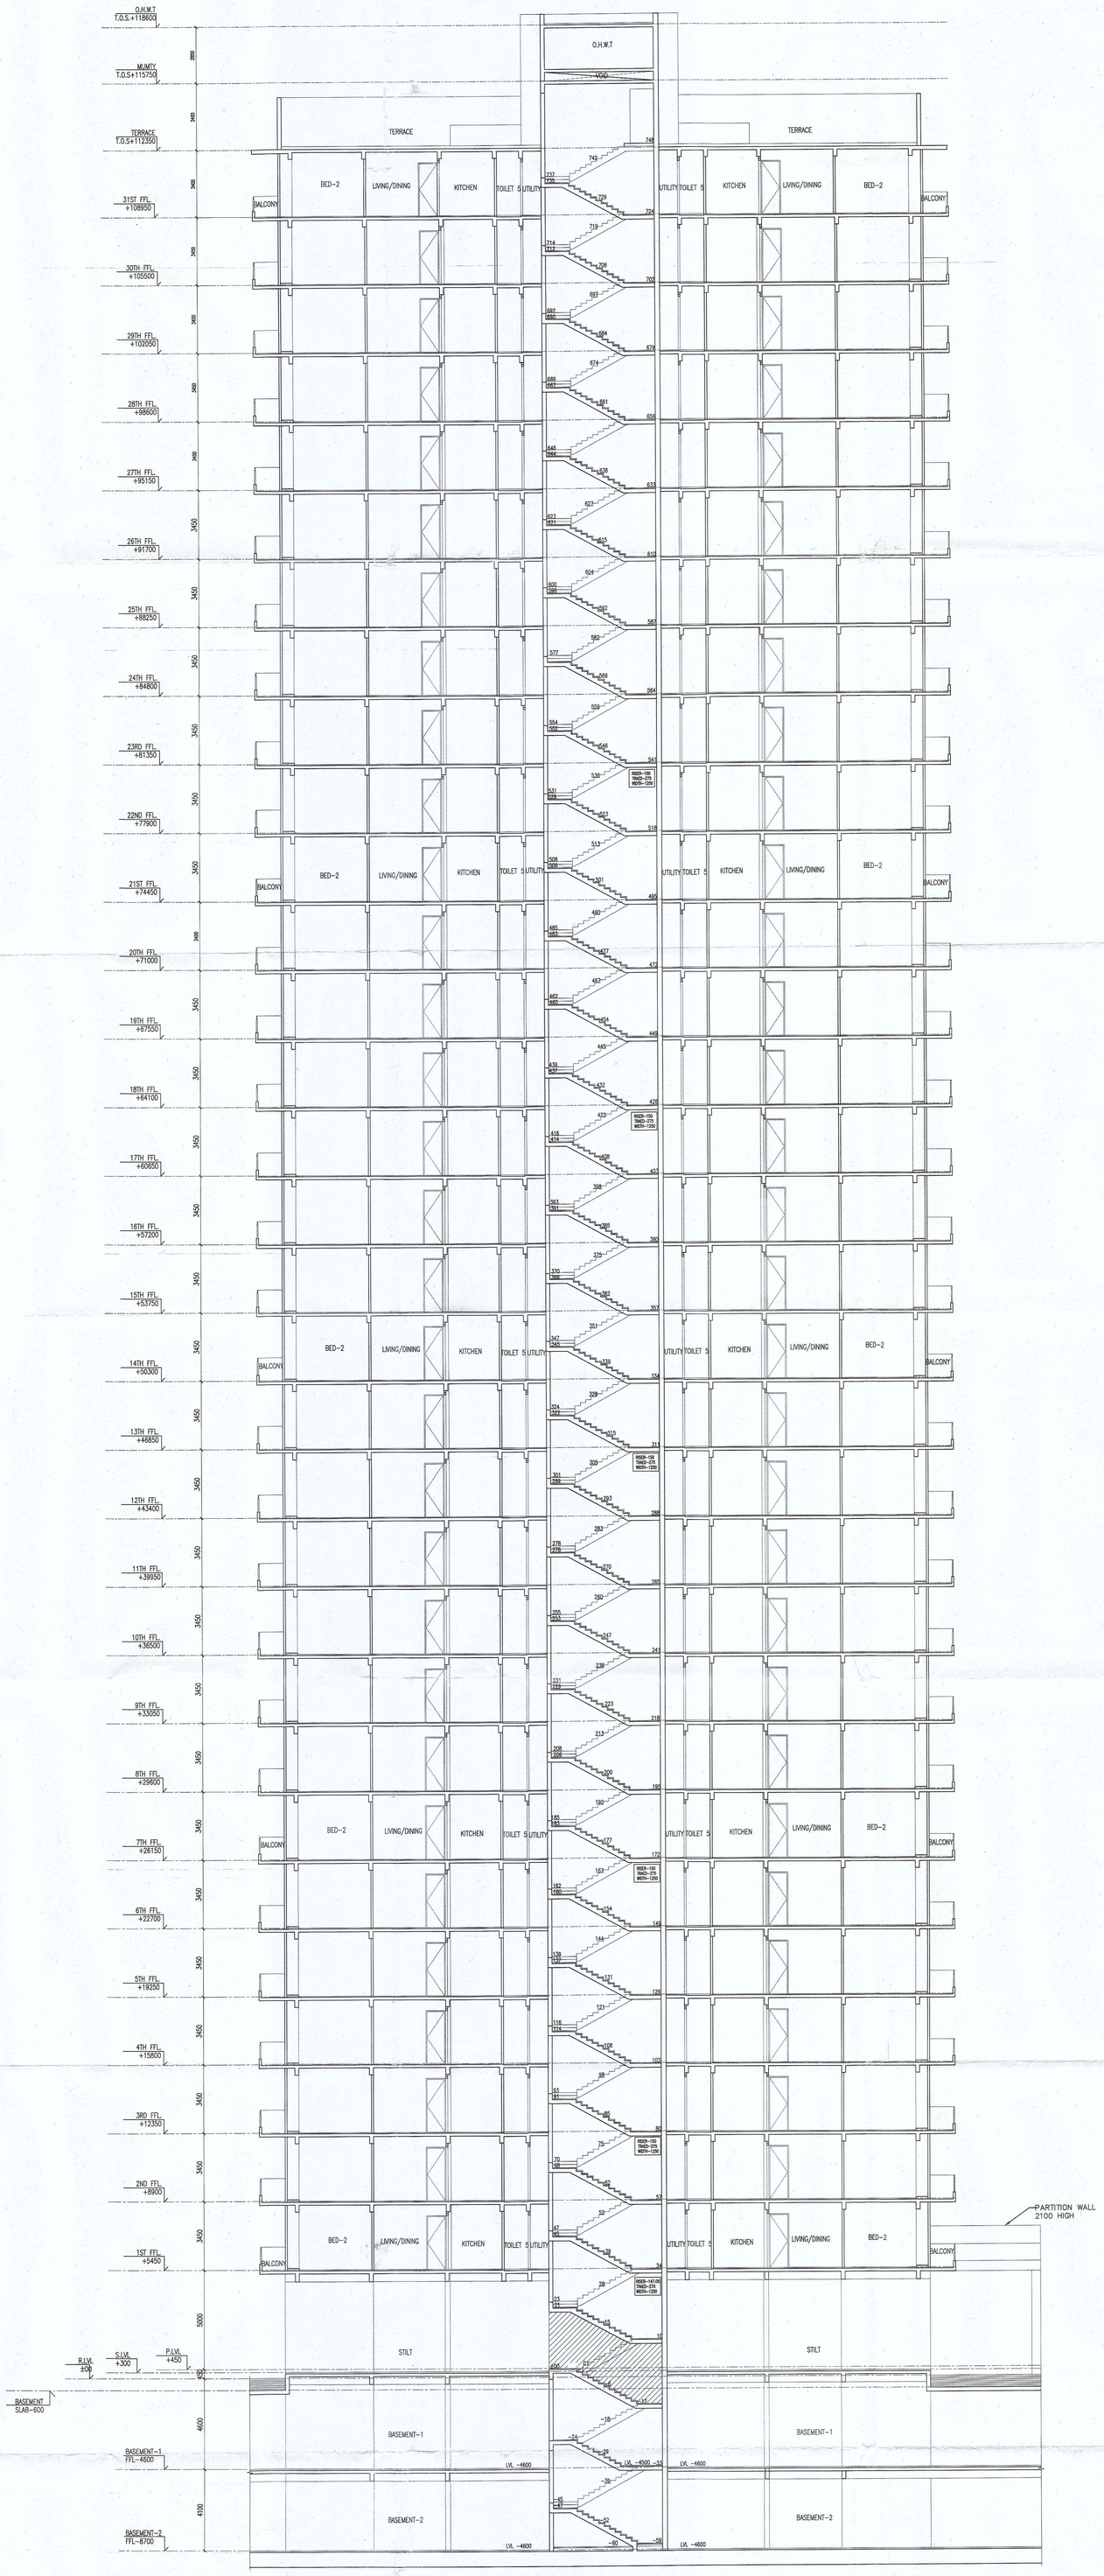


SECTION–AA'

This is a "PROVISIONAL BUILDING PLAN" approved only for the purpose of inviting Objections from the general public

S.T.P.(HQ) Member Secretary B.P.A.C.
S.T.P.(G) Member B.P.A.C.
C.A.P.(HR.) Chairman B.P.A.C.
DTP(HQ)
APP(HQ)
J.D.
P.A.
A.T.P
DINESH KUMAR PA(HQ)

TO BE READ WITH THIS OFFICE MEMO NO.:
DATED :

ARCHITECT,S SIGN
BHUPENDERA KUMAR
ARCHITECT
CA/2004/33978

CLIENT'S SIGN
For ADORE PROPMART LLP
Authorized Signatory

PROJECT
REVISED APPROVAL OF BUILDING PLANS OF GROUP HOUSING COLONY AN AREA MEASURING 9.2453 ACRES (LICENSE NO. 264 OF 2023 DATED 19-12-2023) IN SECTOR-77, GURUGRAM BEING DEVELOPED BY ADORE PROPMART LLP.

FSO, (HQ) Member BPAC

BUILDING NO.
TOWER– T6

SHEET TITLE
SECTION–AA'

DEALT	SCALE	JOB NO
S.K.	1 : 125	
CHECKED	DATE	DRG. NO
B.K.		GH-SD-11(R1)

ARCHITECT
SAHKO CONSULTANTS LLP
(1001 T-4) UNIT NO. 1001, 10th. FLOOR, TOWER-4, ASSOTECH BUSSINESS, CRESTERRA, PLOT NO. 22, SECTOR-135, NOIDA, U.P.-201305
email : sahkoconsultants@gmail.com