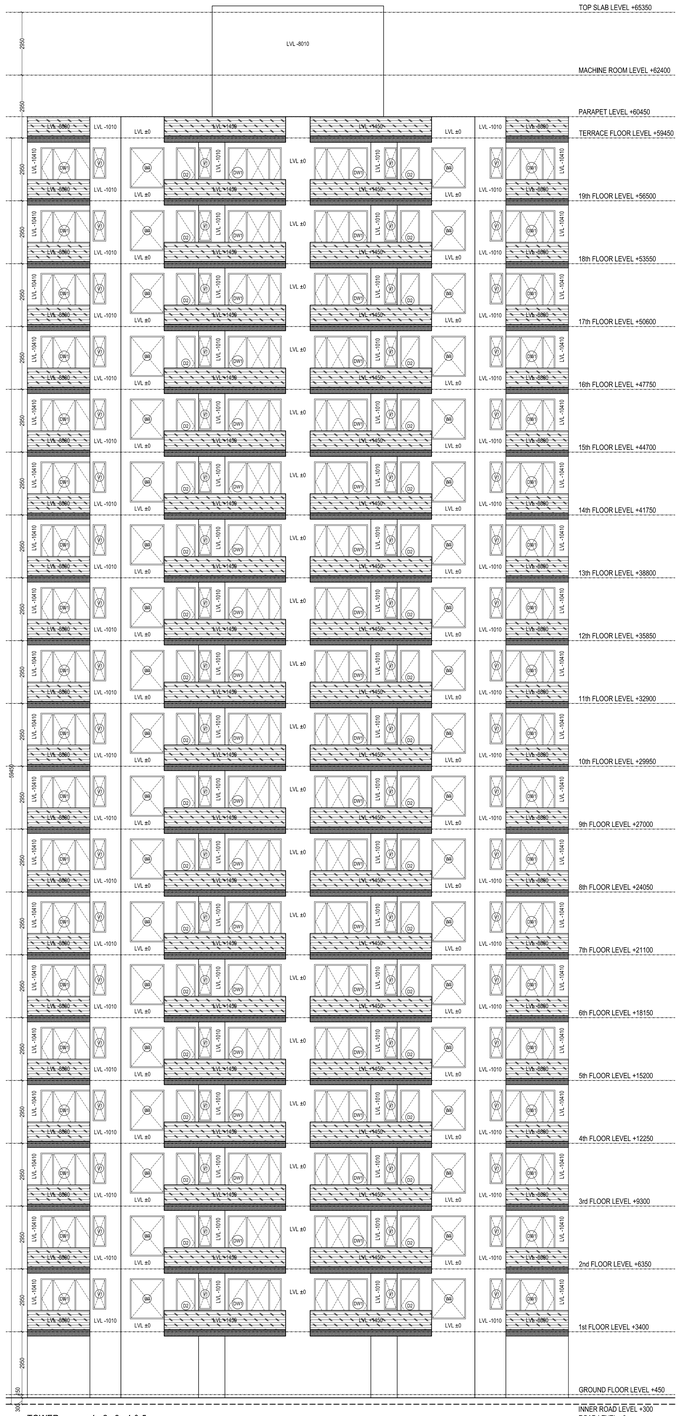

TOWER : 1 , 2 , 3 , 4 & 5
ELEVATION : FRONT / REAR

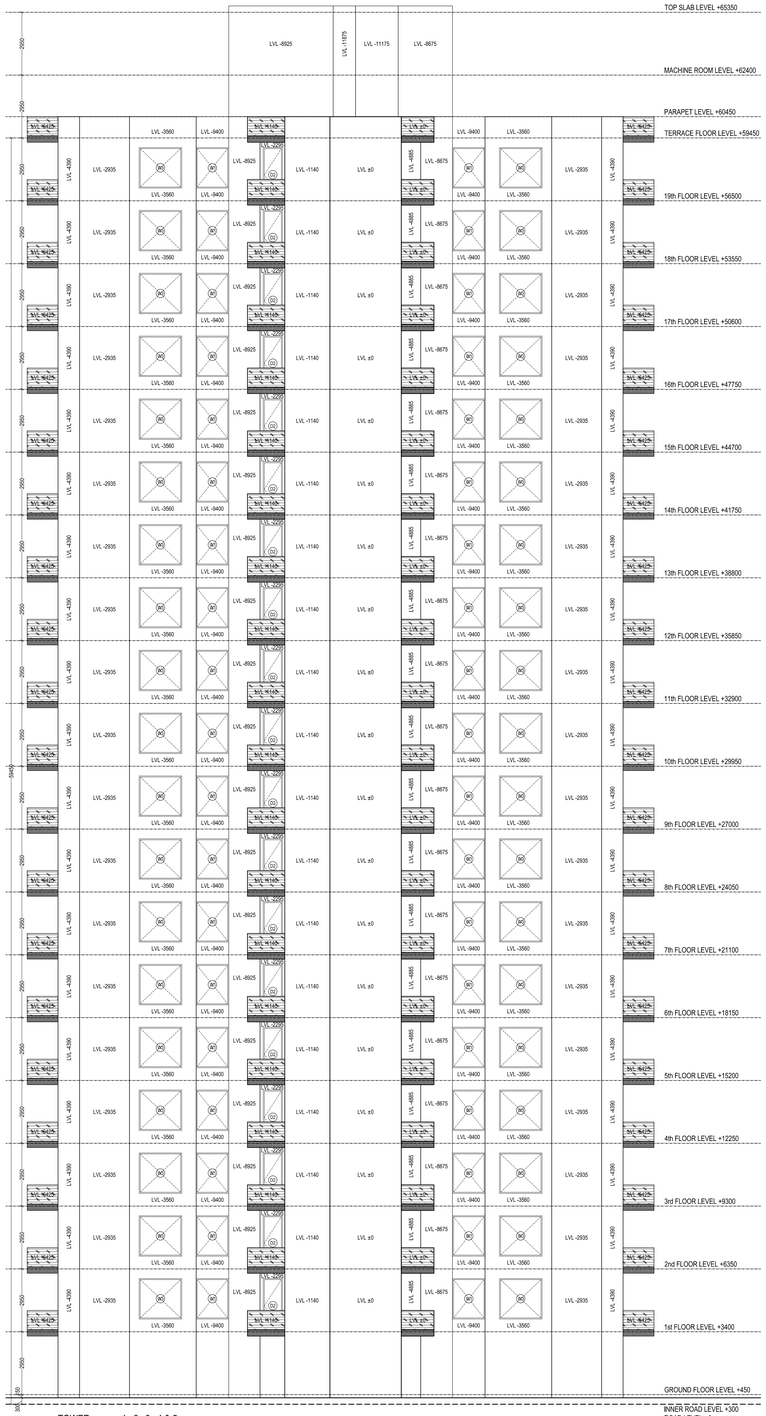

TOWER : 1 , 2 , 3 , 4 & 5
ELEVATION : SIDE

TOWER : 10
ELEVATION : FRONT / REAR

TOWER : 10
ELEVATION : SIDE

PROJECT:

PROPOSED BUILDING PLAN OF AFFORDABLE GROUP HOUSING COLONY OVER AN AREA MEASURING 8.69375 ACRES (LICENCE NO85 OF 2021 DATED 19.10.2021) IN SECTOR 89, GURUGRAM DEVELOPED BY JAMB PROPBUILD PVT. LTD. & OTHERS IN COLLABORATION WITH BREEX INFRA

ARCHITECT:

+91 8988077382
+91 9814089217
rspsarchitects@gmail.com
#383, First Floor,
Sector 49-A, Chandigarh

SHEET TITLE:

ELEVATION & SECTION

DATE	DECEMBER 2021
SCALE	1:100
19	SHEET SIZE: A0

CLIENT SIGNATURE	ARCHITECT SIGNATURE