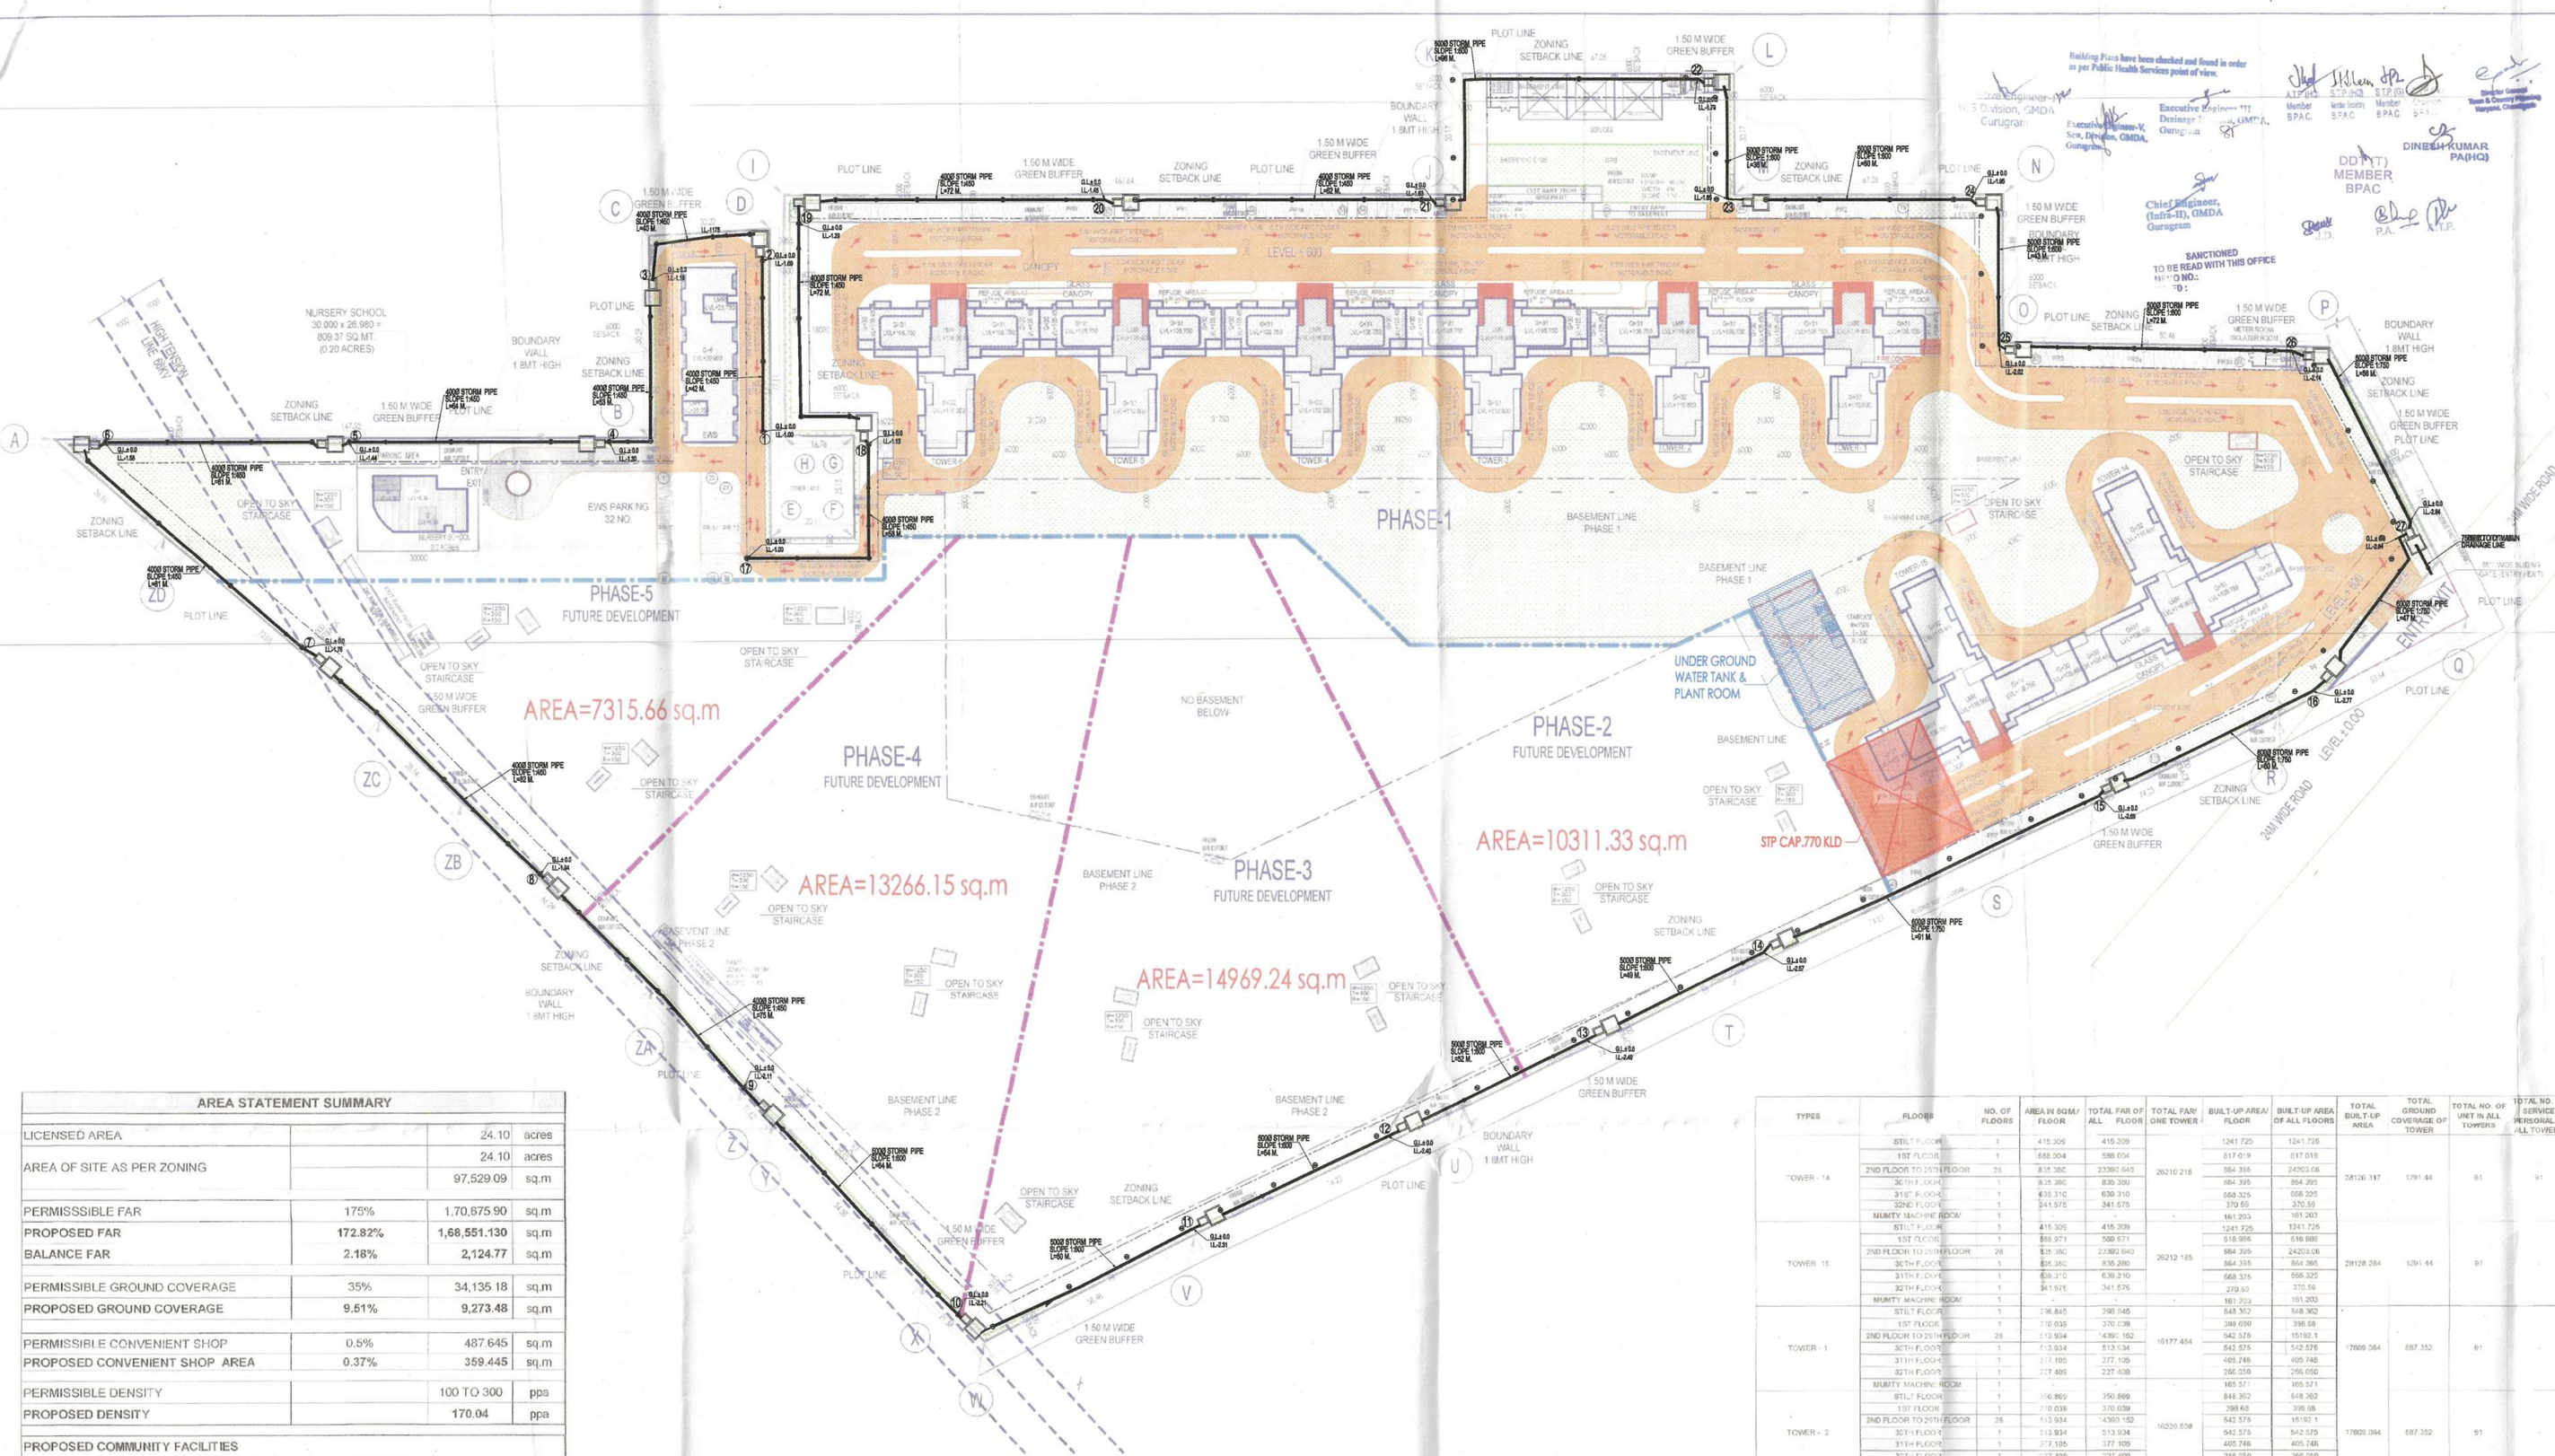
PHASE-1
PHASE-2
FUTURE DEVELOPMENT
PHASE-3
FUTURE DEVELOPMENT
PHASE-4
FUTURE DEVELOPMENT
PHASE-5
FUTURE DEVELOPMENT
AREA=10311.33 sq.m
AREA=14969.24 sq.m
AREA=13266.15 sq.m
AREA=7315.66 sq.m
NURSERY SCHOOL
30.000 x 26.980 =
809.37 SQ.MT.
(0.20 ACRES)
EWS PARKING
32 NO.
UNDER GROUND
WATER TANK &
PLANT ROOM
STP CAP.770 KLD
NO BASEMENT
BELOW
LEVEL+0.00
LEVEL+1.500
24M WIDE ROAD
ENTRY
EXIT
1.50 M WIDE
GREEN BUFFER
BOUNDARY
WALL
1.8MT HIGH
PLOT LINE
ZONING
SETBACK LINE
OPEN TO SKY
STAIRCASE
BASEMENT LINE
PHASE 1
BASEMENT LINE
PHASE 2
ELECTRIC
SUB STATION
MEPC MFX
ENTRY
EXIT
CANOPY
TOWER-1
TOWER-2
